VIE_A1 v1.3 Plotted By: Rob Greenwood on 22/04/2020 at 3:15 PM

THIS DRAWING REMAINS THE PROPERTY OF VITAL ENERGI AND MUST NOT BE REPRODUCED, COPIED, OR HANDED OVER TO A THIRD PARTY WITHOUT PRIOR WRITTEN CONSENT.

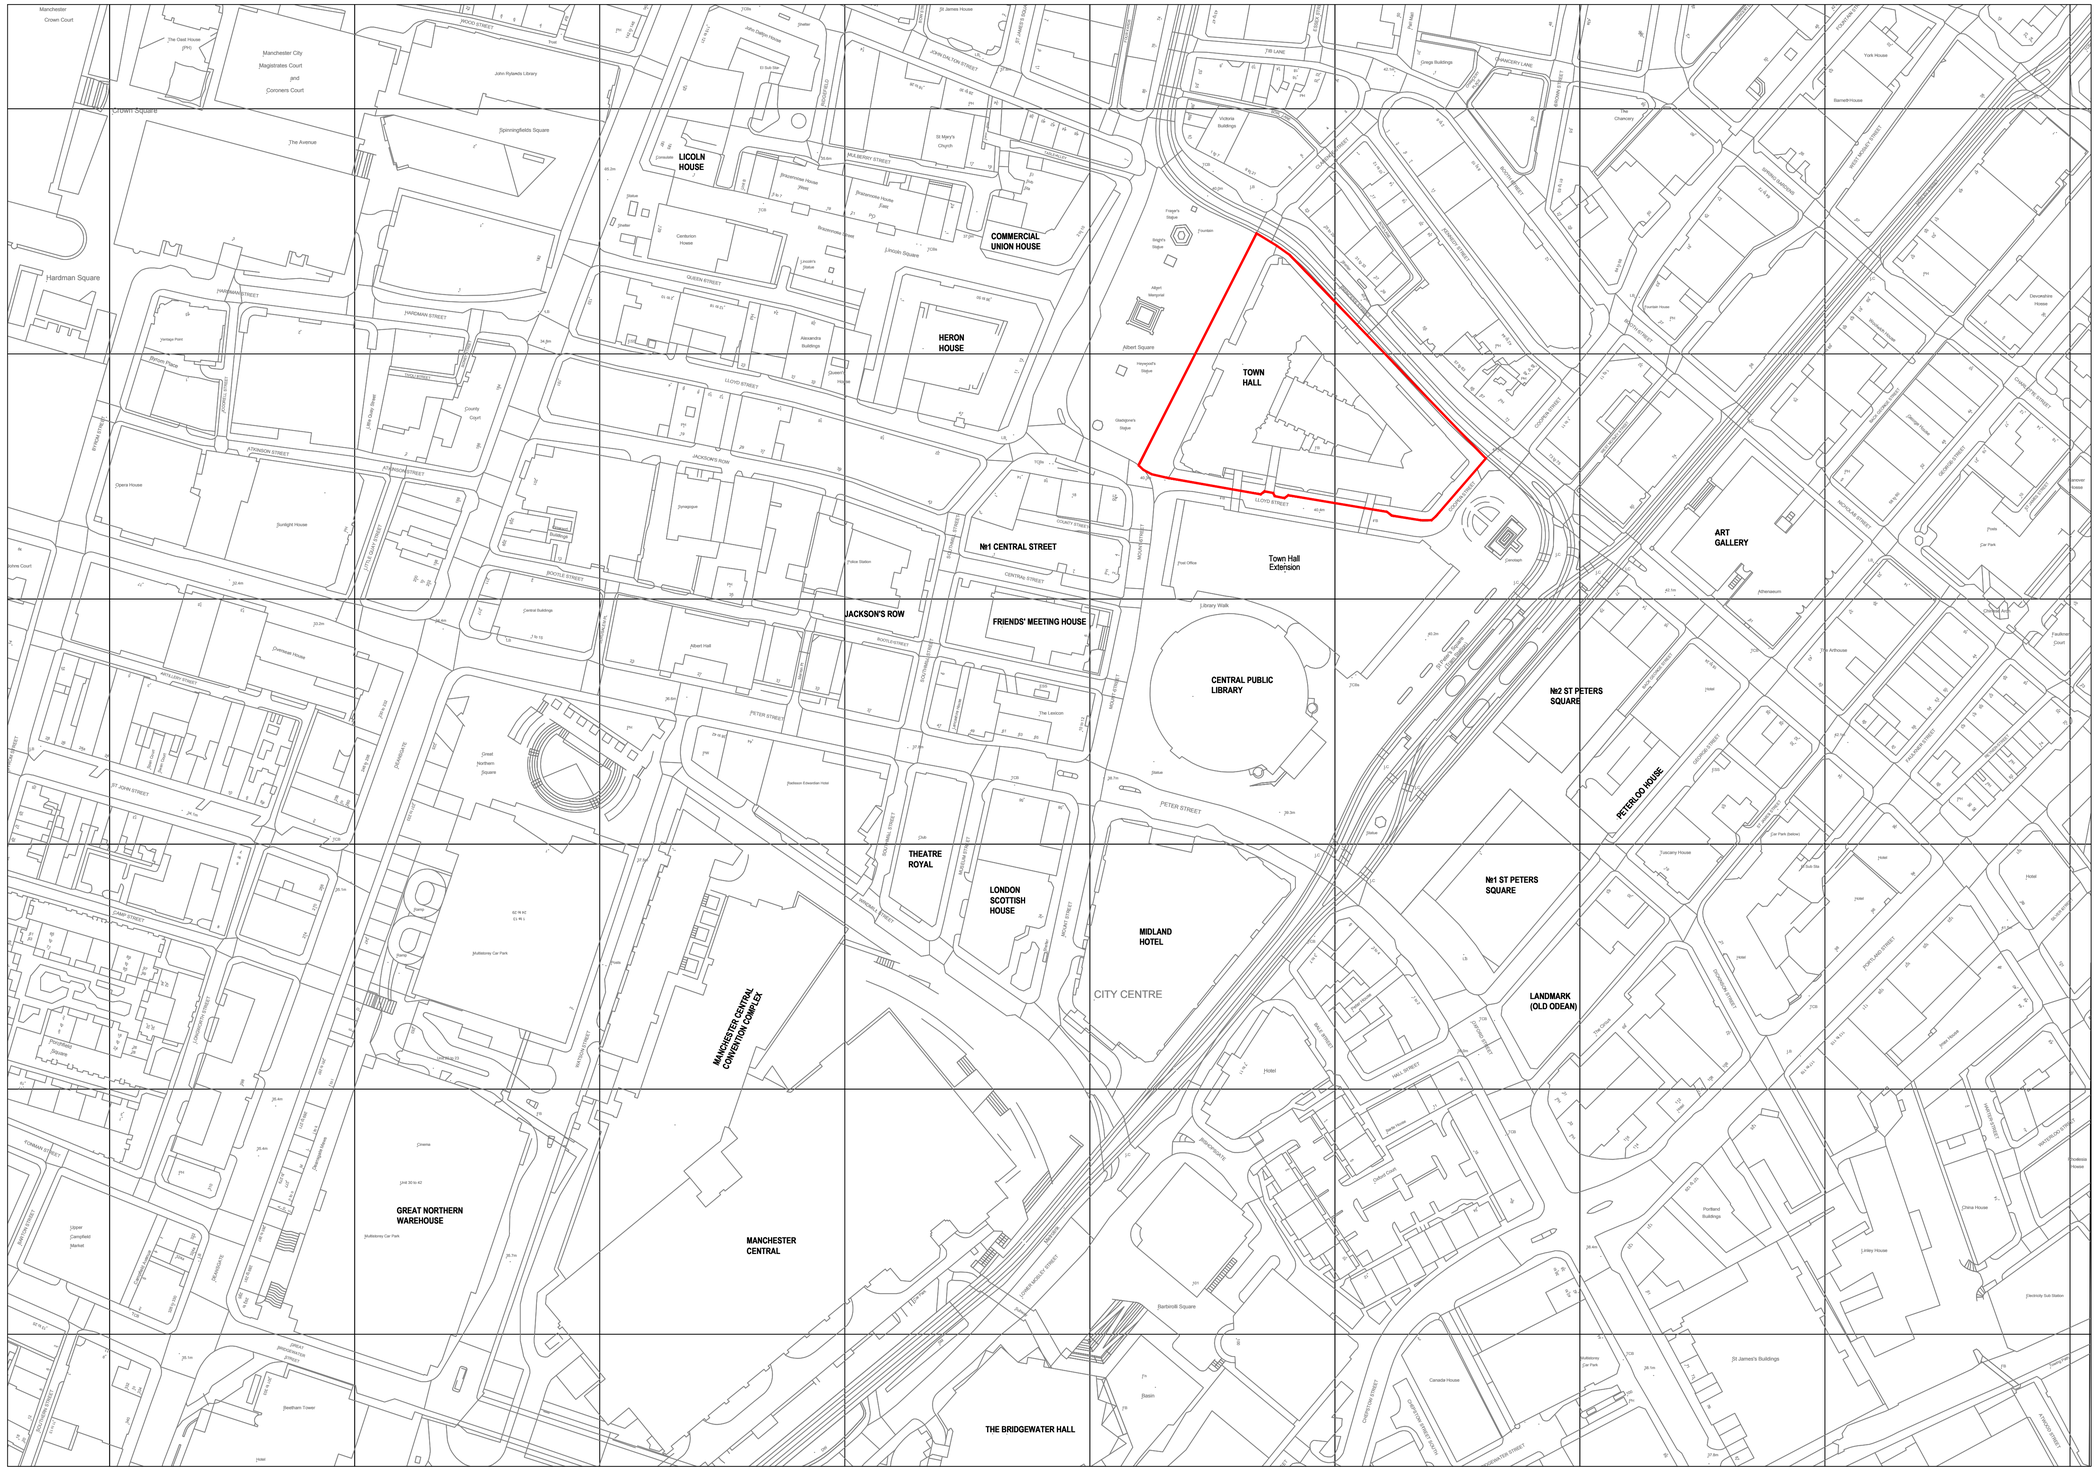

ISSUED FOR INFORMATION

THIS DRAWING REFERENCES THE FOLLOWING FILES:

Ref: 50467-VE-TH-XX-RP-Z-5601 OTH D&A STATEMENT
50467-VE-TH-00-SI-M-XX01 SITE LOCATION PLAN
50467-VE-TH-B1-DR-M-5602 EXISTING OTH PHX GA
50467-VE-TH-B1-DR-M-5603 EXISTING OTH RMU GA
50467-VE-TH-B1-DR-M-5604 PROPOSED OTH PHX GA
50467-VE-TH-B1-DR-M-5605 PROPOSED OTH RMU GA
50467-VE-TH-B1-DR-M-5606 EXIST/PROP OTH PHX SECT/ELE
50467-VE-TH-B1-DR-M-5607 EXIST/PROP OTH RMU SECT/EL

0 10 20 30 40 50 60 70 80 90
SCALE IN METRES 1:1250

REV	DATE	DESCRIPTION	DRW	CKD	APP
P1	22/04/20	PRELIMINARY ISSUE	PM	RG	JH

VITAL ENERGI

Vital Energi. Century House, Roman Road, Blackburn, Lancashire, BB1 2LD
Tel: +44 (0)1254 296 000 Fax. +44 (0)1254 296 040

Project: MCQHN - OUR TOWN HALL
Title: SITE LOCATION PLAN

DATE	22.04.2020	SCALE	1:1250	SHEET	A1
INFORMATION				Status: S2	Stage: 3
				Drg-No: 50467-VE-TH-00-SI-M-XX01	Rev: P1