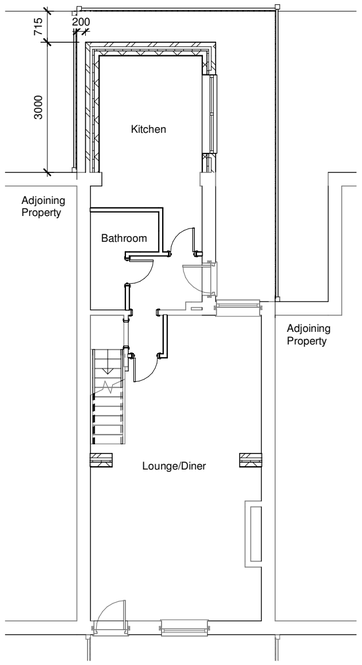

1 01 Proposed Ground Floor
1 : 100

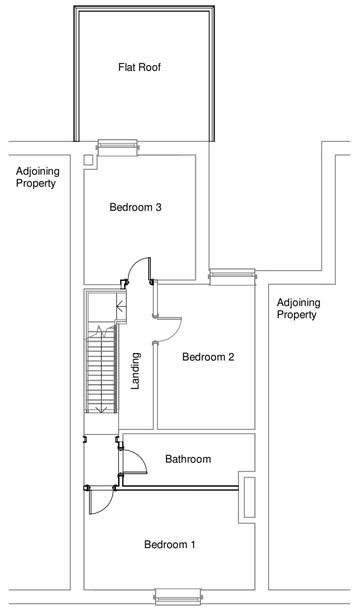

2 02 Proposed First Floor
1 : 100

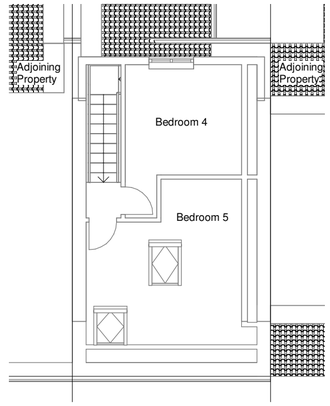

3 03 Proposed Loft Plan
1 : 100

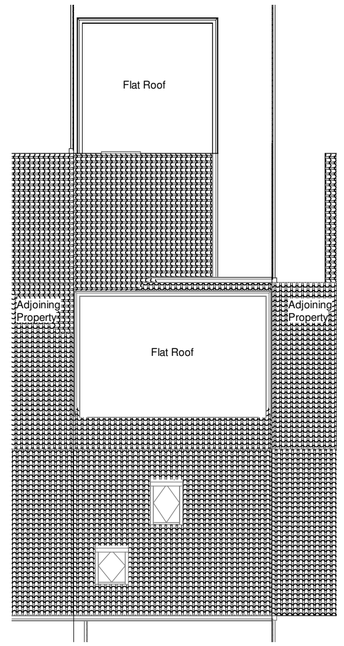

4 04 Proposed Roof Plan
1 : 100

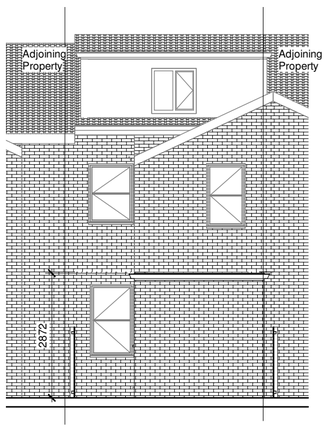

5 Proposed Rear Elevation
1 : 100

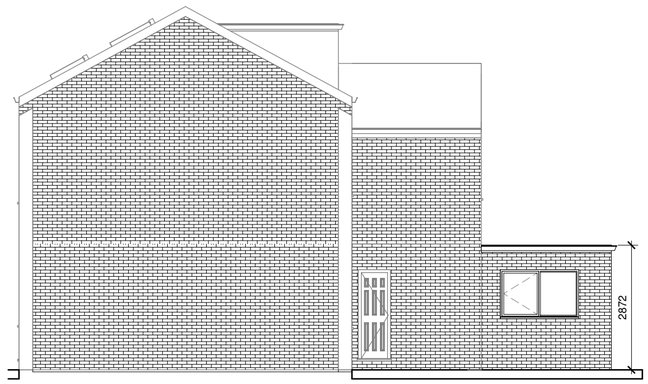

6 Proposed Side Elevation
1 : 100

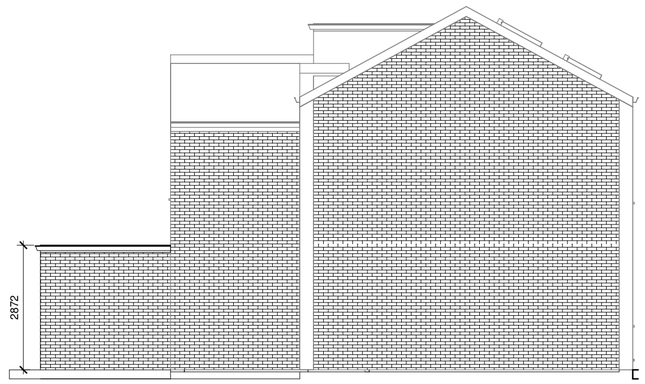

7 Proposed Side Elevation 1
1 : 100

Project Address:

Tom Ferber
18 Beverly Road
Manchester
M14 6TD

Drawing:

Proposed Plans and Elevations

Date Issued:

14/01/20

Client Name:

Tom Ferber

Project Description:

Single Storey Rear Extension

Drawing Number:

BRP001

Additional Notes:

Drawing not to be scaled.

Proposed works not to be started before Planning Permission is granted.

Dimensions shown are in milimeters.

All measurements to be verified on site.

SCALE 1 : 100
A2 DRAWING