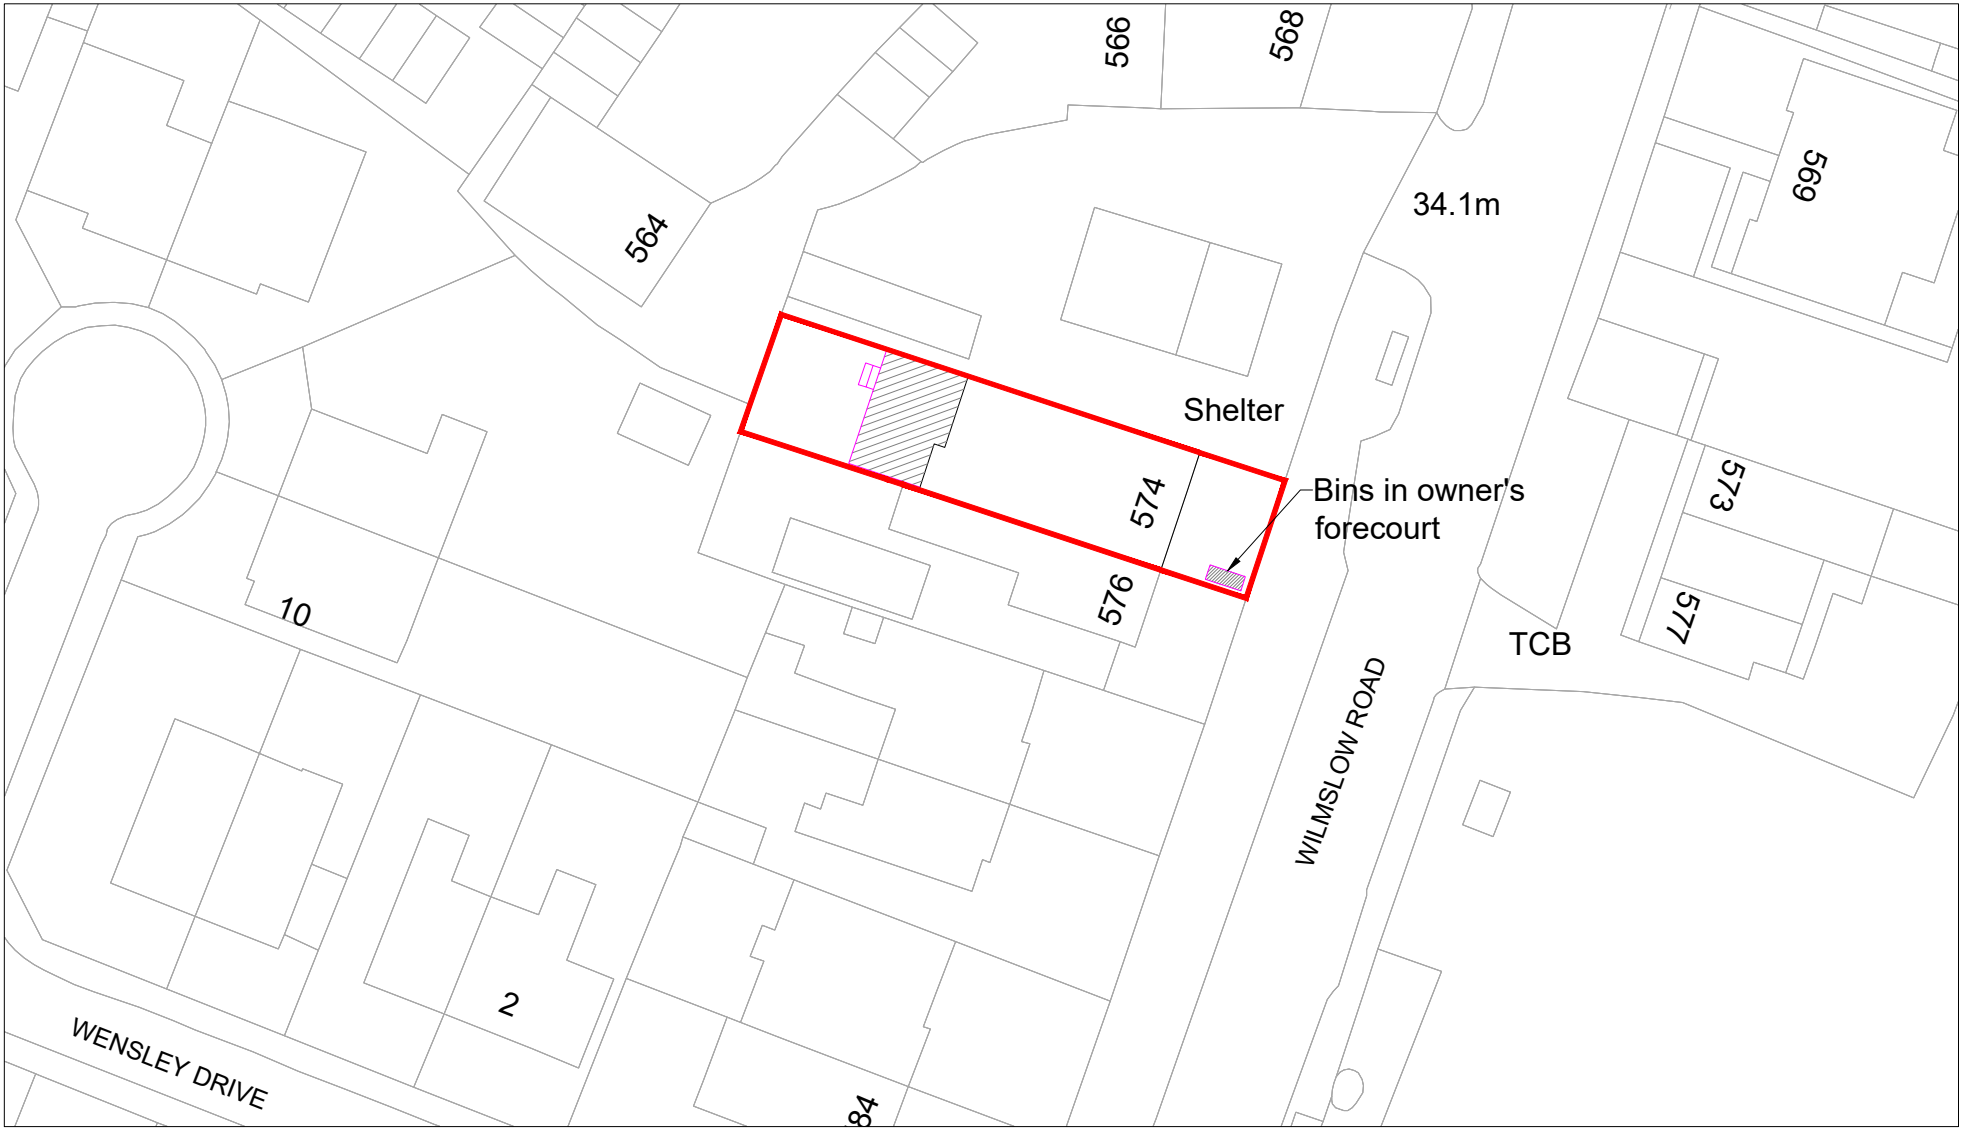

BLOCK PLAN 1:500

Metres

0 5 10 15 20

N

MZA Structural & Civil Engineering Consultants Chandos Mews 34b Chandos Road Redland,BS6 6PF Tel: 117 214 1590 Mob:7404 612 952 info@mzastructural.co.uk https://mzastructural.co.uk	Project 574 Wimslow Road Manchester	Date 29/04/20	Scale 1:500 @ A4
	Title Proposed Flats	Drg No. M94/P-01	Rev-B