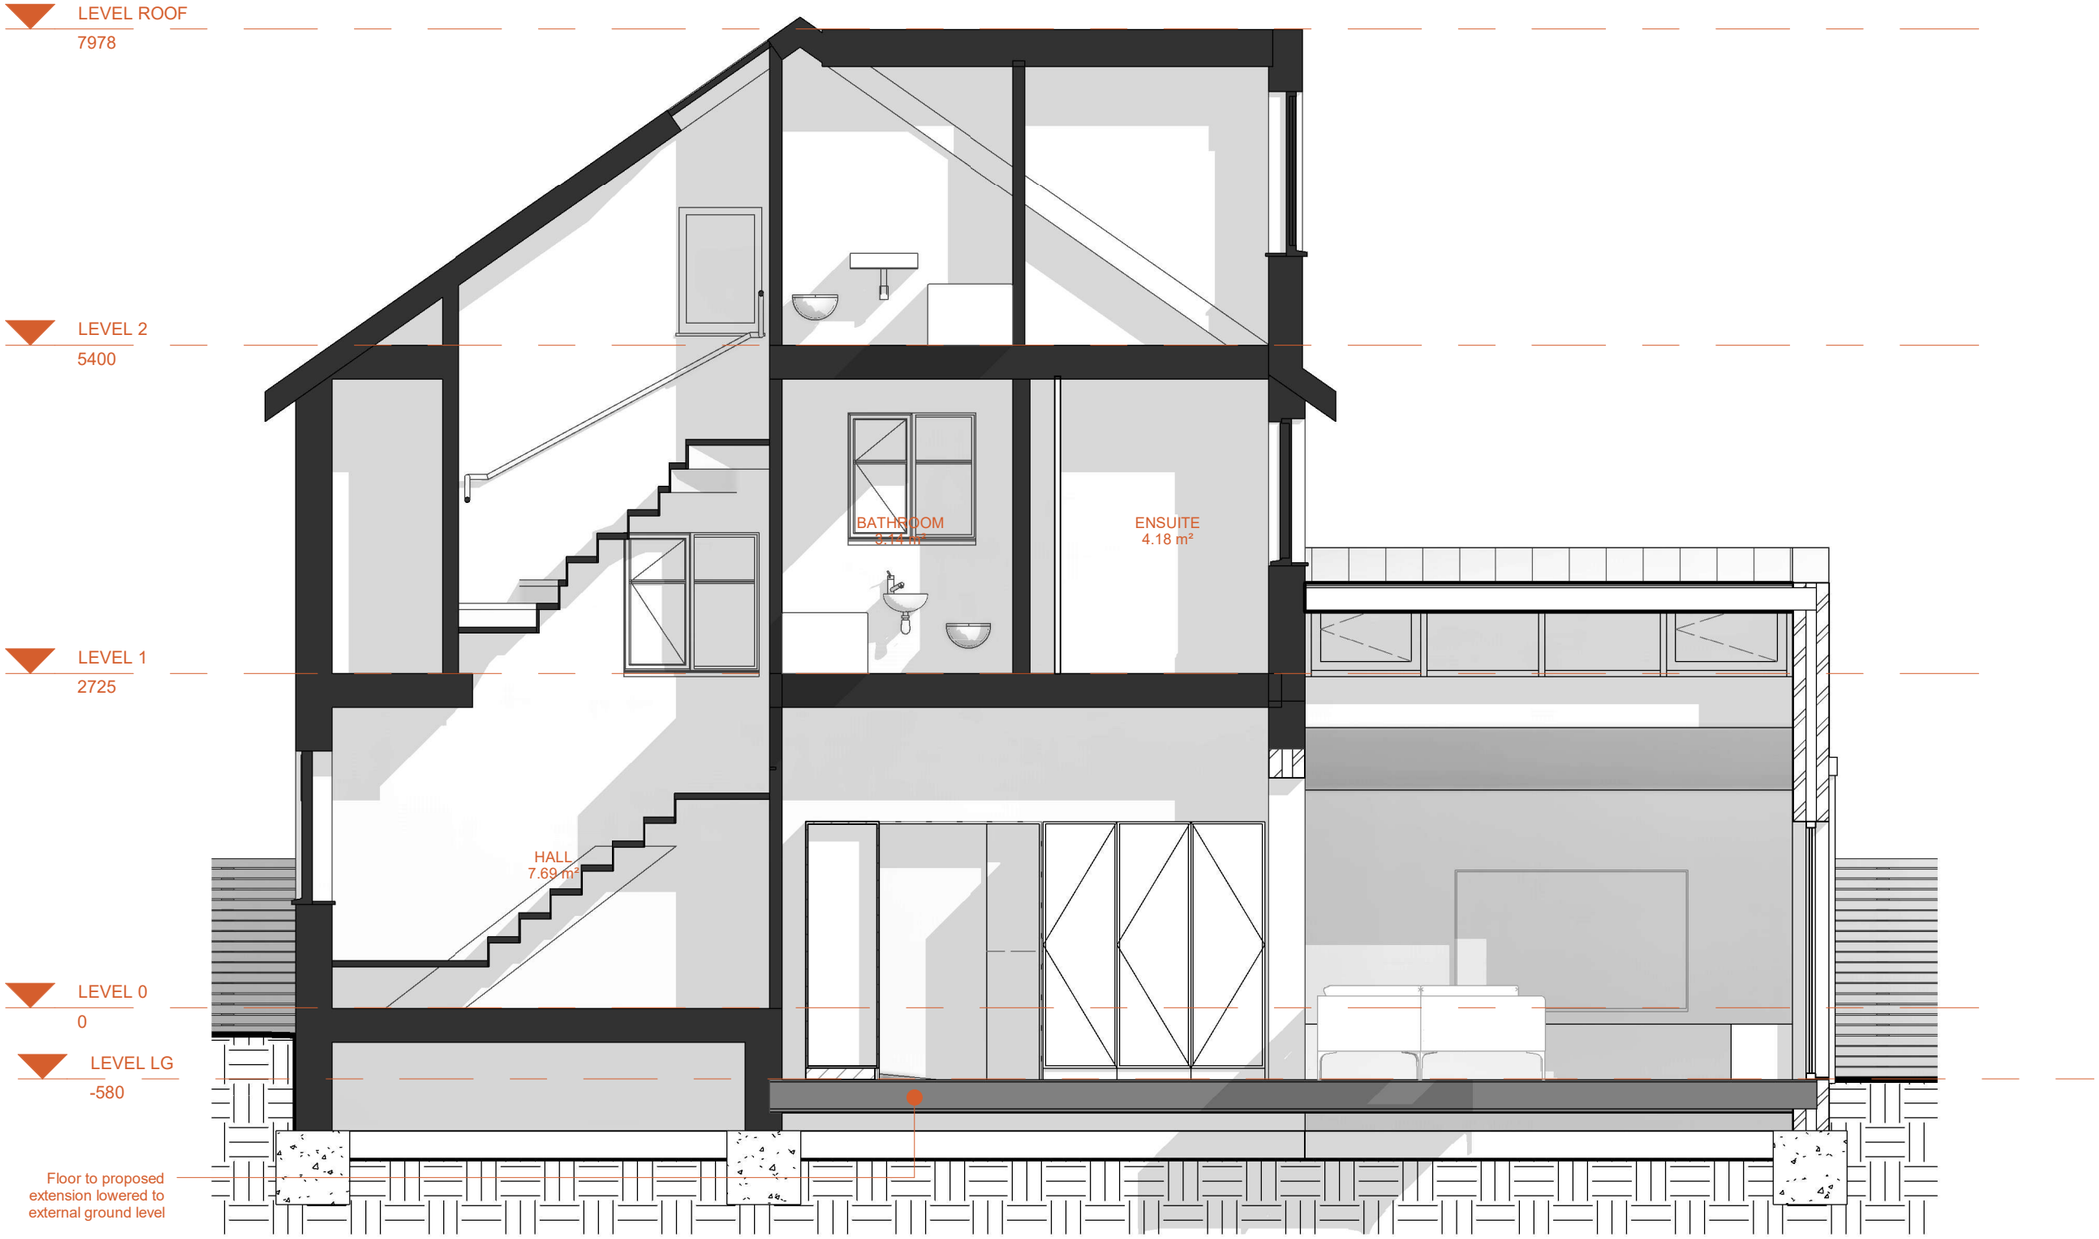

1 GA SECTION _ EAST FACING
1 : 50

This line should measure 100mm along x and y axis when printed

CHECK ALL DIMENSIONS AND VERIFY ON SITE. REPORT ANY ERRORS OR OMISSIONS

JOB TITLE:
40 CLARENDON ROAD WEST
CHORLTON

DRAWING TITLE:
GA SECTION
EAST FACING

SCALE:
1 : 50

DRAWING SHEET SIZE:
A3

JOB CODE:
ROBEX

DRAWING NUMBER:
KMR7-00-ZZ-DR- A-1301

REVISION:

PLANNING

REV | DATE | DESCRIPTION | ARCHITECT PARTNER

0 1m 2m