JOB TITLE:	DRAWING TITLE:	PLANNING	
40 CLARENDON ROAD WEST CHORLTON	**PROPOSED OUTBUILDING ROOF PLAN**	SCALE: **1 : 50**	DRAWING SHEET SIZE: **A3**
		JOB CODE: **64**	DRAWING NUMBER: **SPD - 102** / REVISION:

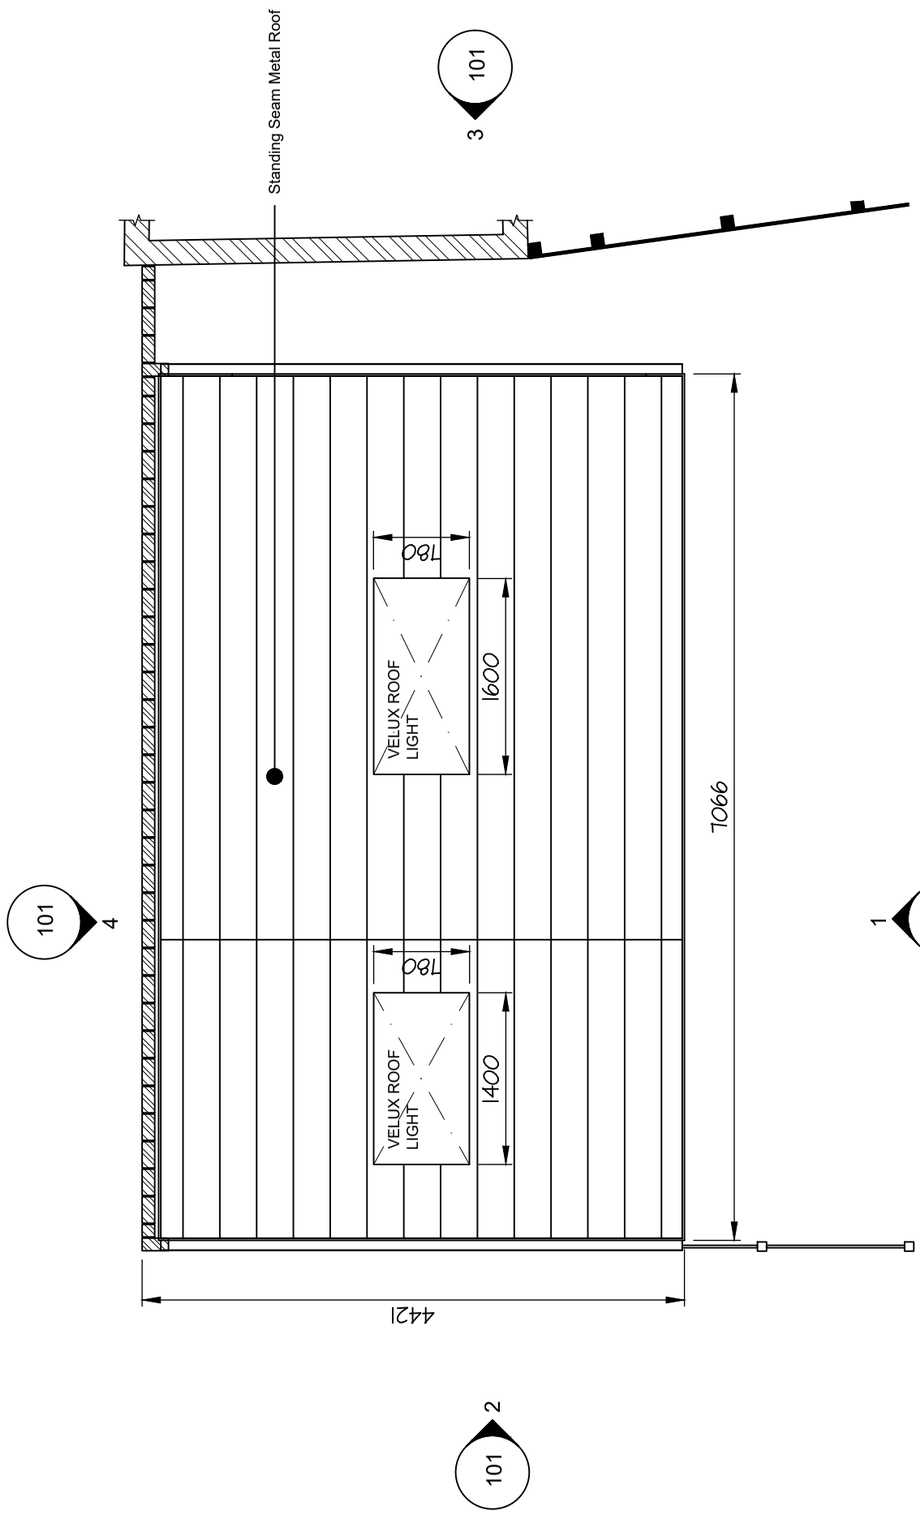

① OUTBUILDING ROOF PLAN
1 : 50