

FRONT

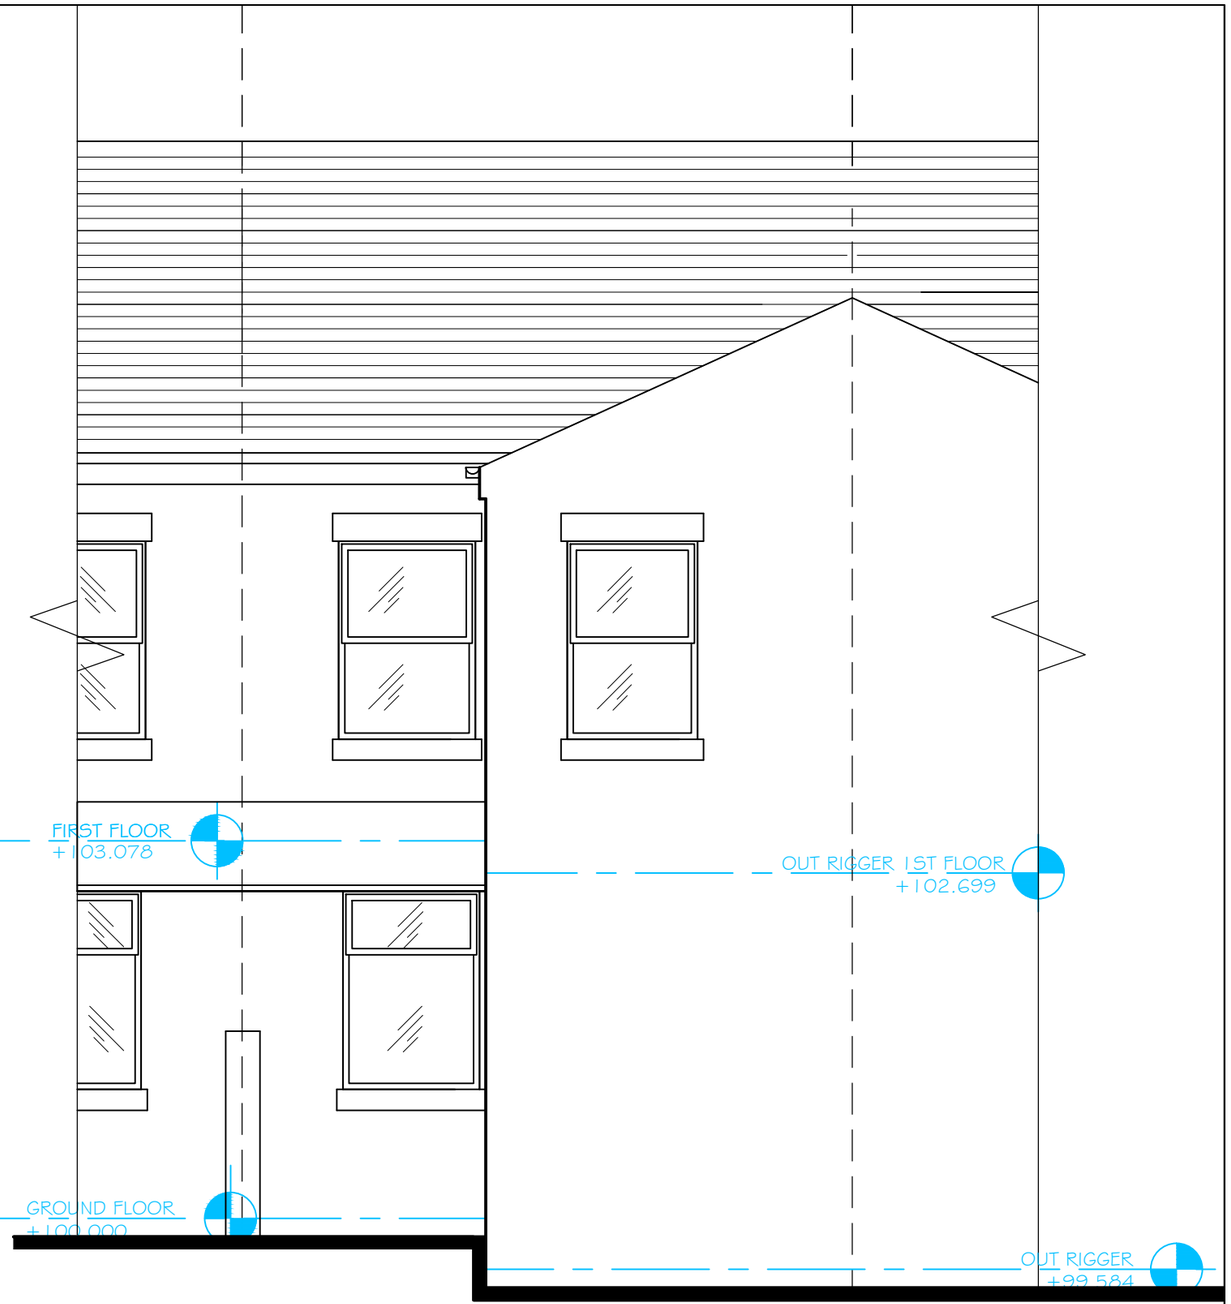

REAR

Revision	Description	Init.	Date

PLANNING

PZ VI Architects & Designers
47A Park Lane Poynton Stockport Cheshire SK12 1RD
Tel: 01625 403 516 Fax: 01625 403 516
E-mail:info@pzvi-architects.co.uk

Project:
54 BANKFIELD AVE
PROPOSED REAR DORMER & LOFT CONVERSION

Client:
N.HUMPHREYS

Drawing Title:
EXISTING ELEVATION

Drawing No: 735NR-PL-104
Rev:

Drawn By: Y.J
Checked: J.Albutt
Scale: 1:50 @ A3
Date: 15.04.2020