
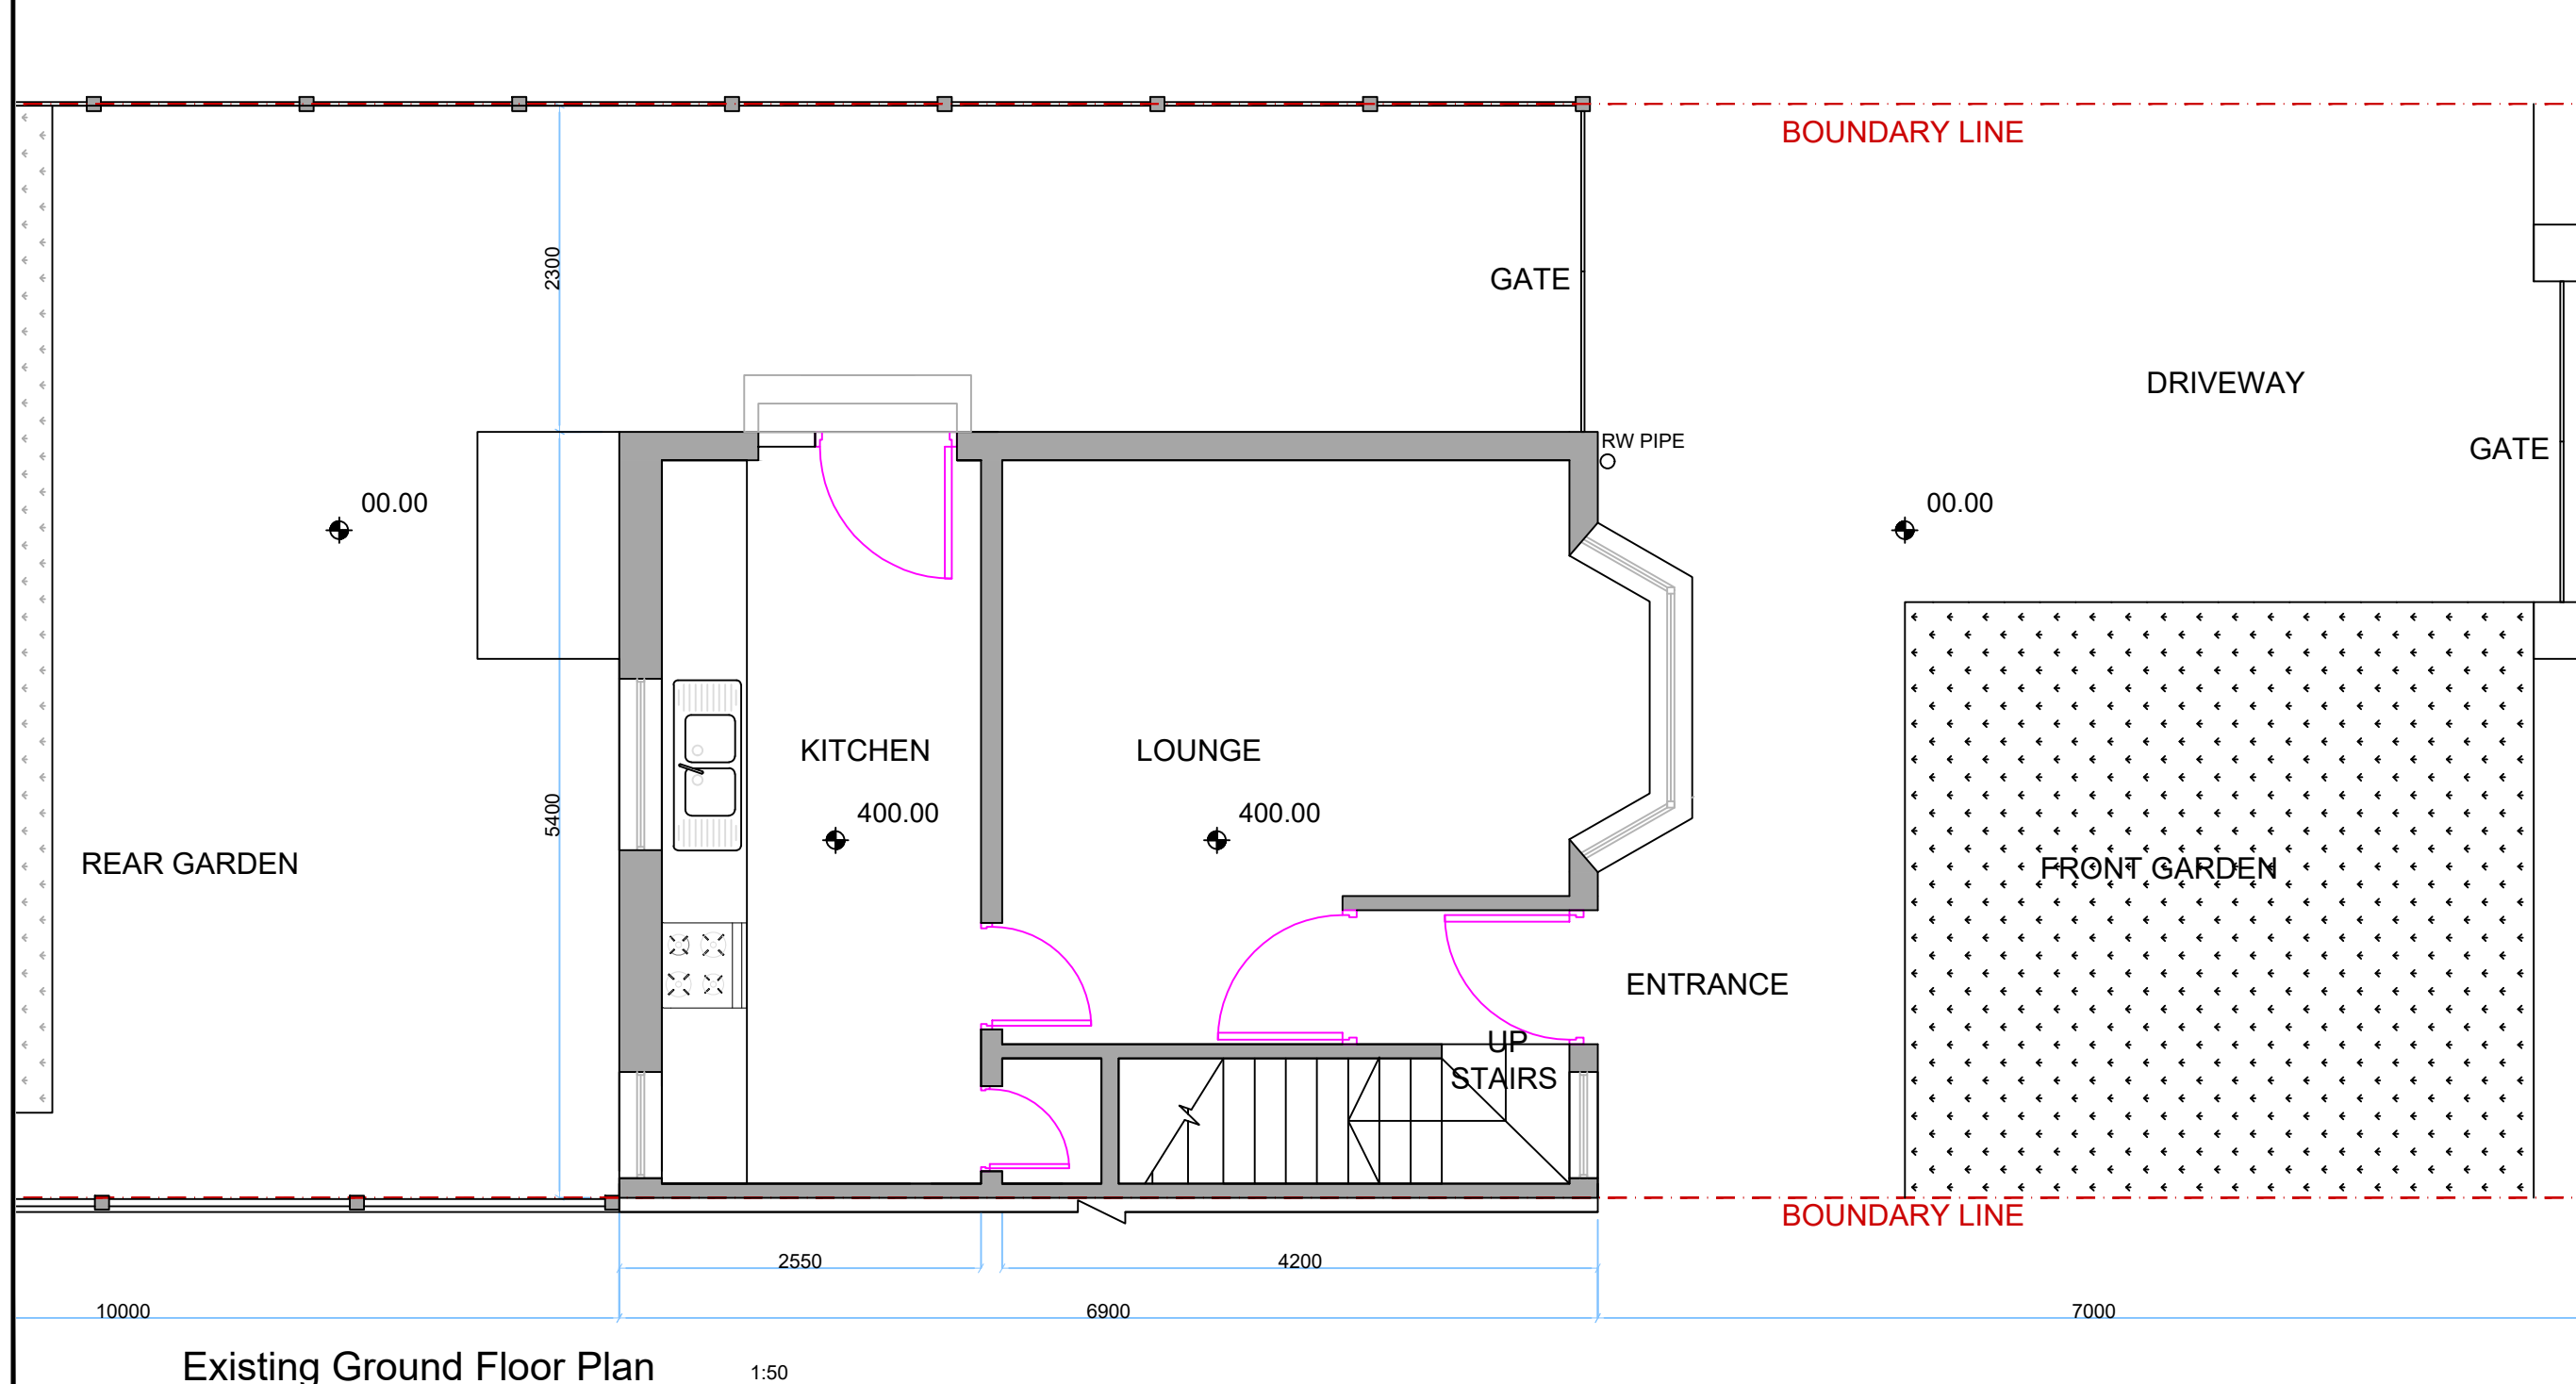
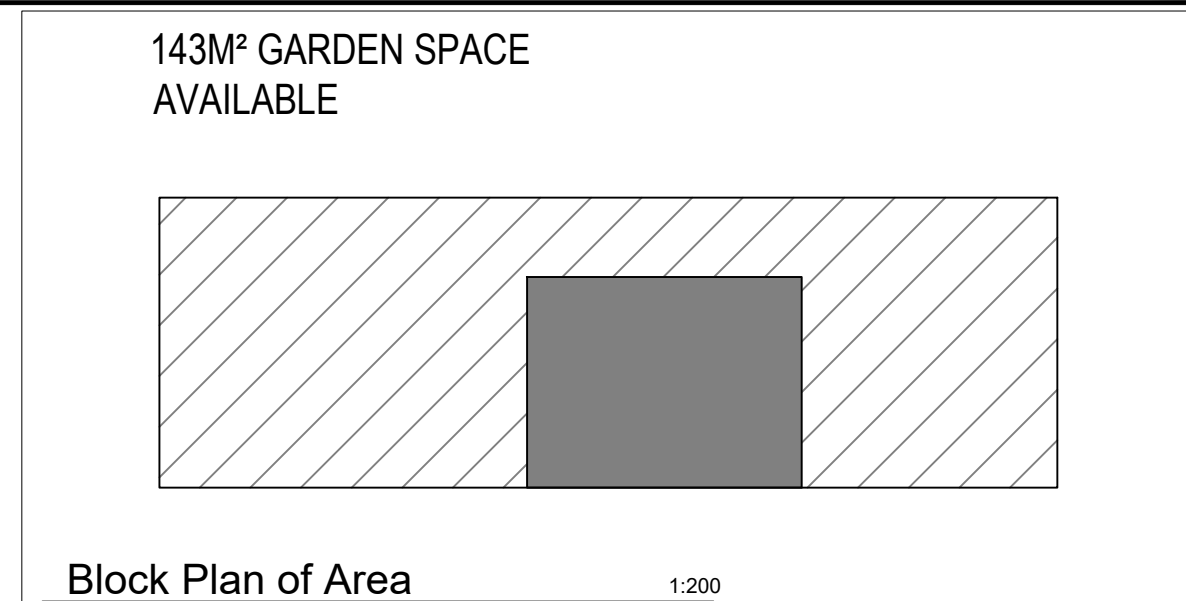


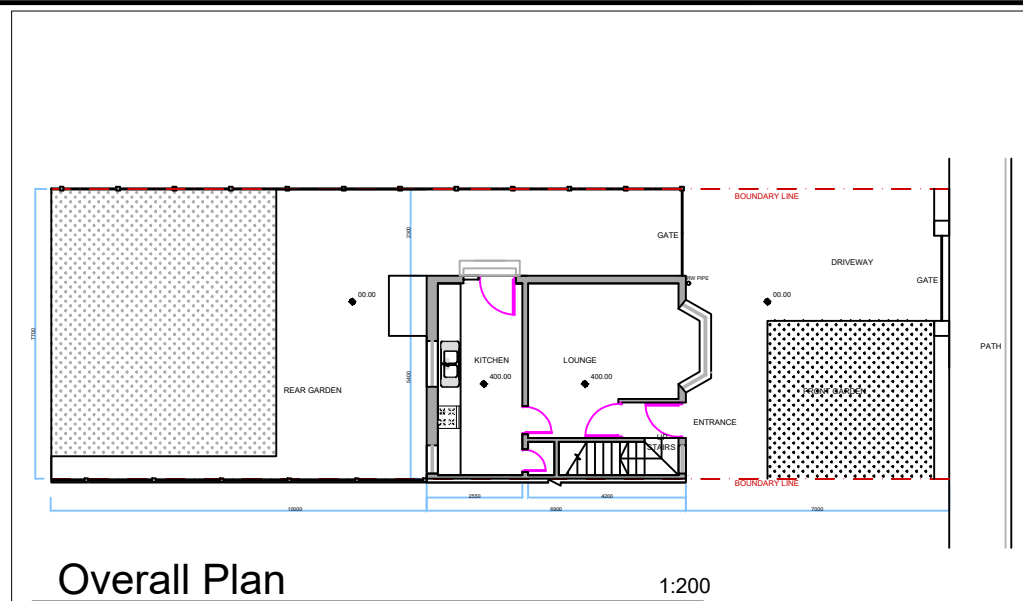

-	-
-	-
-	-

GENERAL NOTES:

						-

ALL MEASUREMENTS ARE IN MILLIMETER AND MUST BE CHECKED ON SITE -
DO NOT SCALE DRAWINGS
- ALL DRAWING SPECIFICATIONS AND THEIR COPY RIGHT ARE THE PROPERTY OF
ENGINEERS, ARCHITECTS, DESIGNERS, AND SHALL BE RETURNED AT THE
COMPLETION OF THE WORK - THIS DRAWING IS FOR SUBMISSION TO THE LOCAL
AUTHORITY PURPOSES UNLESS EXPRESSEDLY CERTIFIED.

SIGNATURE FOR SUBMISSION

PROJECT NO.	02 - HR - 2020
SCALE	AS@A3
PROJECT	

Proposed Single storey Rear Extension
at No.2 Headingley Road,
Fallowfields
Manchester,
M14 6RR

DRAWING TITLE

Existing Ground Plan

DRAWING NO. HR - 001	REV. -
--------------------------------	------------------