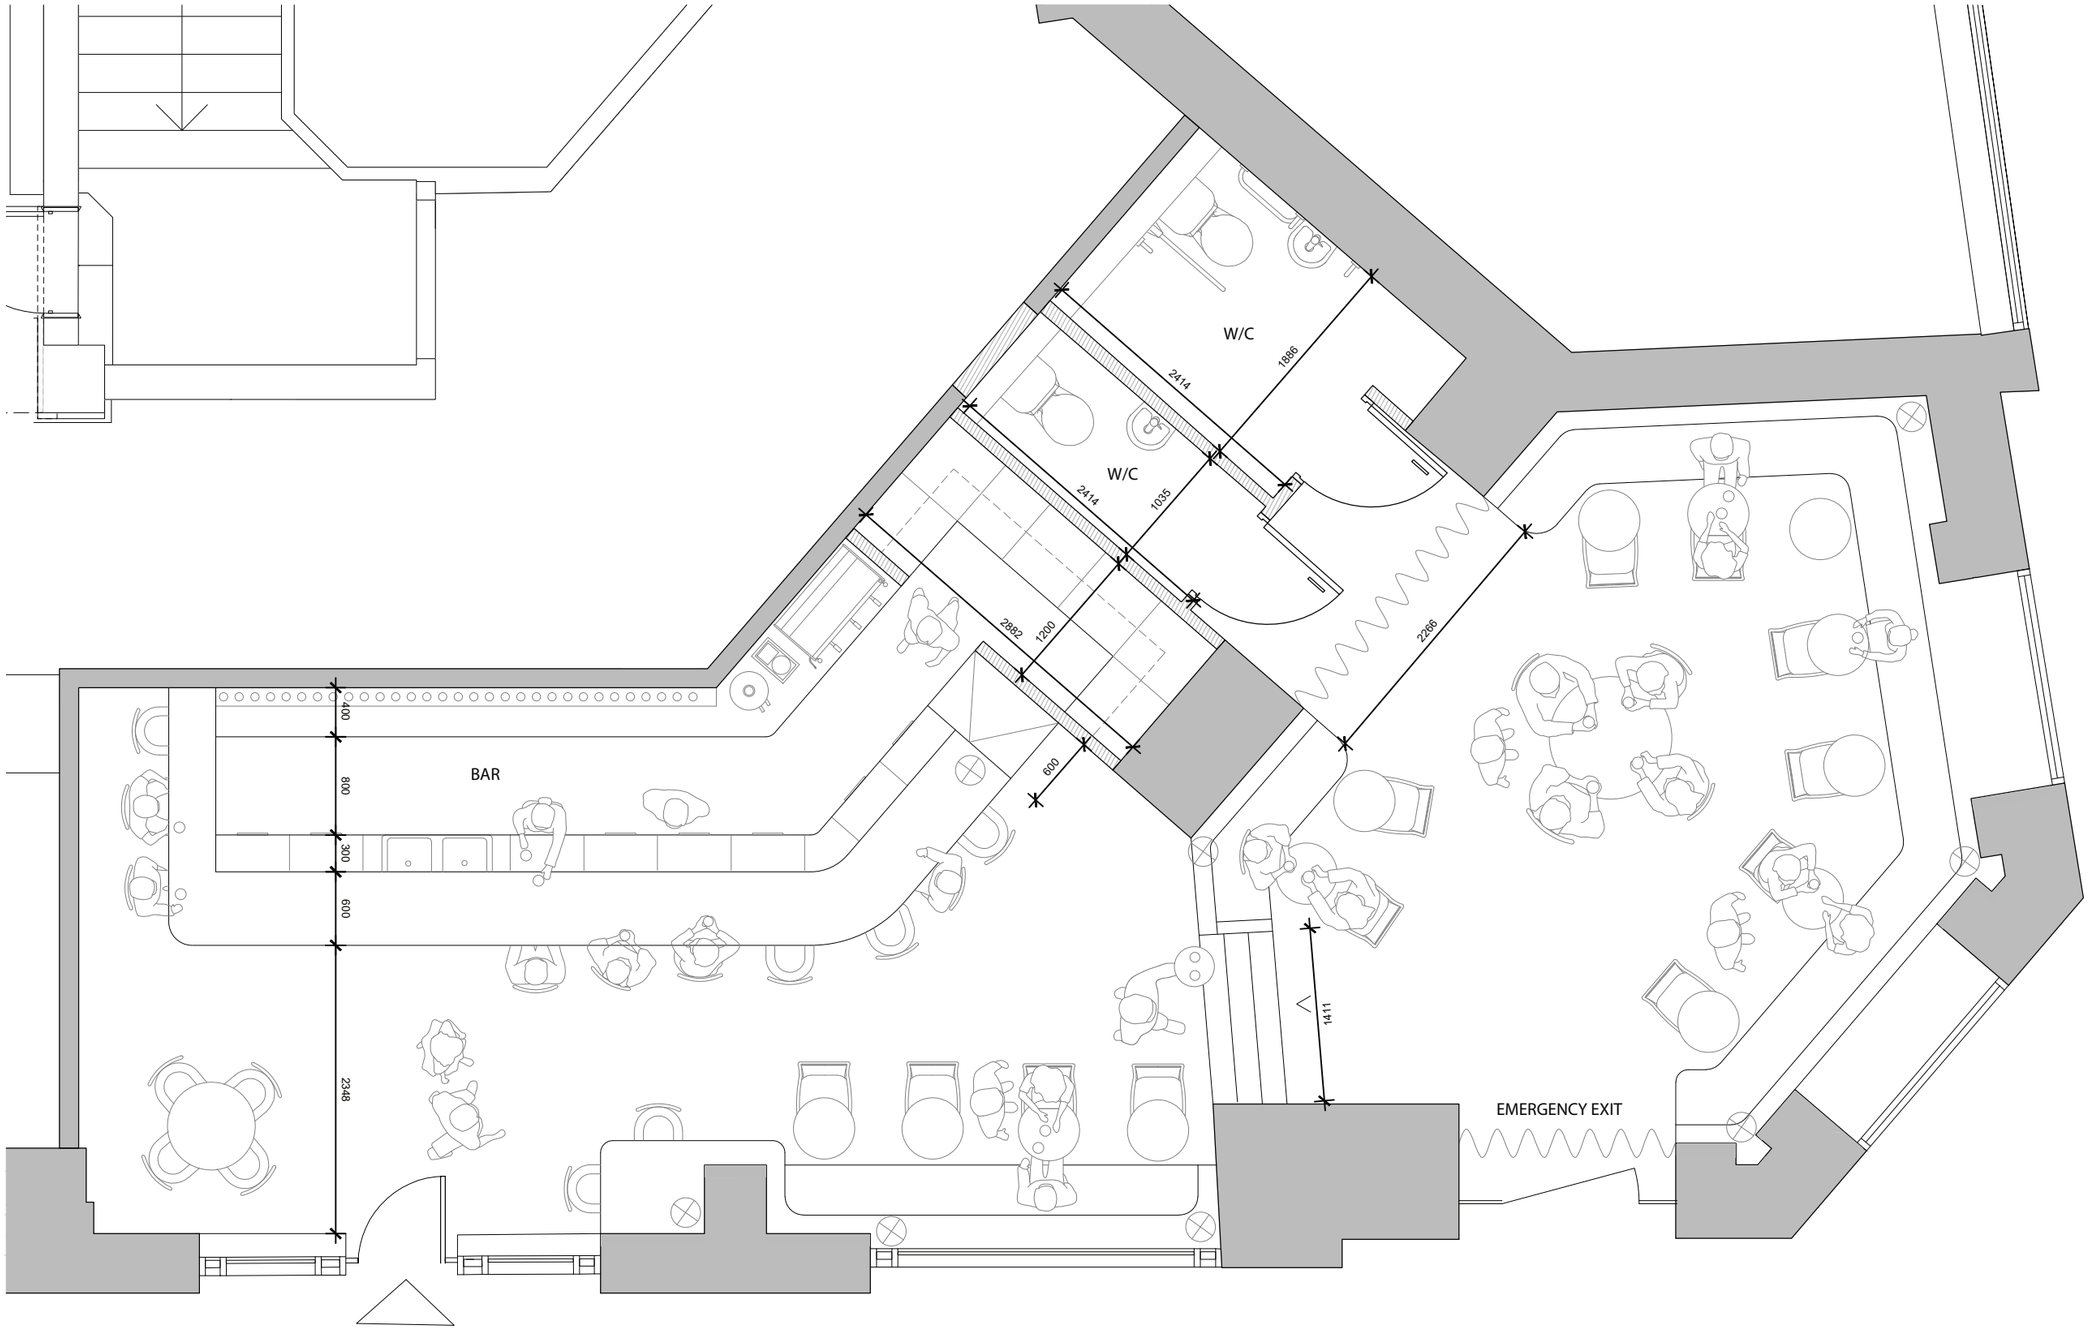


1:50 PROPOSED GROUND FLOOR PLAN

THIS DRAWING IS BASED ON DIMENSIONAL SURVEY INFORMATION PROVIDED BY OTHERS. THE ARCHITECT CANNOT ACCEPT RESPONSIBILITY FOR THE ACCURACY OF THIS SURVEY INFORMATION.

THIS DRAWING SHOULD BE READ IN CONJUNCTION WITH ALL RELEVANT DRAWINGS, SPECIFICATIONS, SCHEDULES AND OTHER CONTRACT INFORMATION ISSUED BY THE ARCHITECT, STRUCTURAL ENGINEER, SERVICES ENGINEER AND ANY OTHER CONSULTANT EMPLOYED OR RETAINED BY THE EMPLOYER IN RESPECT OF THESE WORKS.

REPORT ANY DISCREPANCIES, CONFLICTS, ERRORS OR OMISSIONS TO THE CA AND SEEK DIRECTIONS BEFORE PROCEEDING.

ONLY DRAWINGS SHOWN WITH STATUS 'CONSTRUCTION' ARE TO BE USED FOR CONSTRUCTION.

DO NOT SCALE FROM THIS DRAWING; USE ONLY FIGURED DIMENSIONS. IN THE CASE OF NEW WORKS, ALL DIMENSIONS SHOWN ARE TO THE FACE OF MASONRY, THE CENTRE LINE OF STRUCTURAL STEEL MEMBERS, OR THE FINISHED FACE OF STUD PARTITIONS, UNLESS NOTED OTHERWISE.

CONFIRM ALL DIMENSIONS AND LEVELS ON SITE PRIOR TO COMMENCING WORK. IF IN DOUBT ASK!

THIS DRAWING REMAINS THE COPYRIGHT OF
YUKKA DESIGN LTD

0m 0.5 1 1.5 2

N

KEY

EXISTING WALLS

NEW WALLS

P1 PLANNING MR/MR 16.12.19
REV NO: REV DETAILS: BY/CHKD: DATE:

DRAWING STATUS:
PLANNING
DO NOT SCALE OFF THIS DRAWING

YUKKA DESIGN
193 LORDSHIP ROAD, LONDON, N16 5HF
www.yukkaspace.com melissa@yukkaspace.com

JOB:
SCHOFIELD'S BAR

FOR:
JOE & DANIEL SCHOFIELD

AT:
SUNLIGHT HOUSE, RETAIL UNIT
MANCHESTER, M3 3LU

DRAWING TITLE:
PROPOSED GROUND FLOOR PLAN

DATE:	SCALE:
16.12.19	1:50 @A3
DRAWN BY:	CHECKED BY:
MR	MR
JOB NO.	DWG NO.:
YD/1001	AL(0)210.P1

Copyright ©