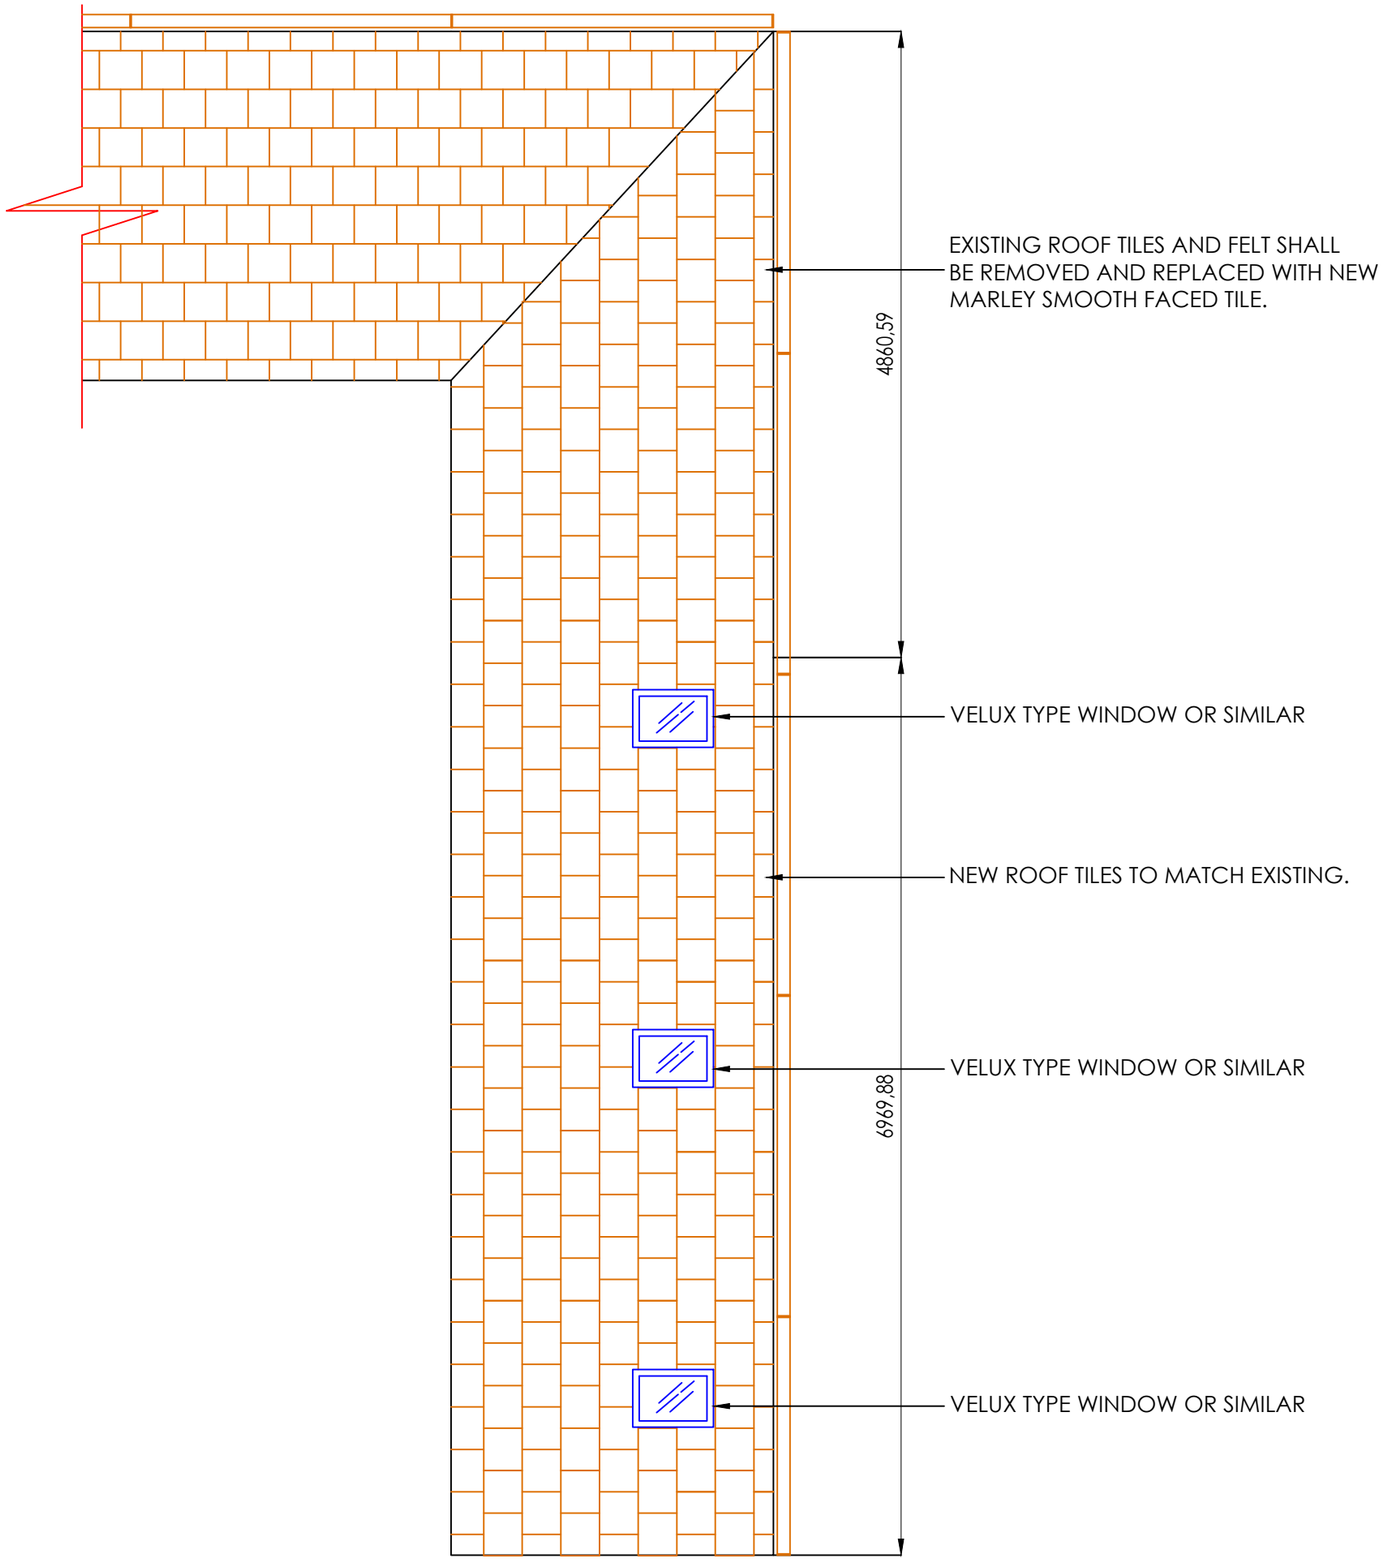

PROPOSED ROOF PLAN

BUILDING REGS

Rev	Description	By	Chk	App	Date
P2	VELUX WINDOWS ADDED AS REQUESTED BY CLIENT 05.04.2020	AFN	JB	HR	05.04.2020

Client

Project
190 THE FAIRWAY
SIDE EXTENSION PROJECT

Title
EXISTING AND PROPOSED LAYOUT

Drawn By	Checked By	Approved By	Date
HR	JB		NOV 2019
Scale	Drawing Number		Revision
1:50@A1	08		P2