



T2 MAPS JOHN'S


Townscape and Visual Impact Assessment: MAPS

APPENDIX 6.1

Chris Burnett Associates

26 03 20



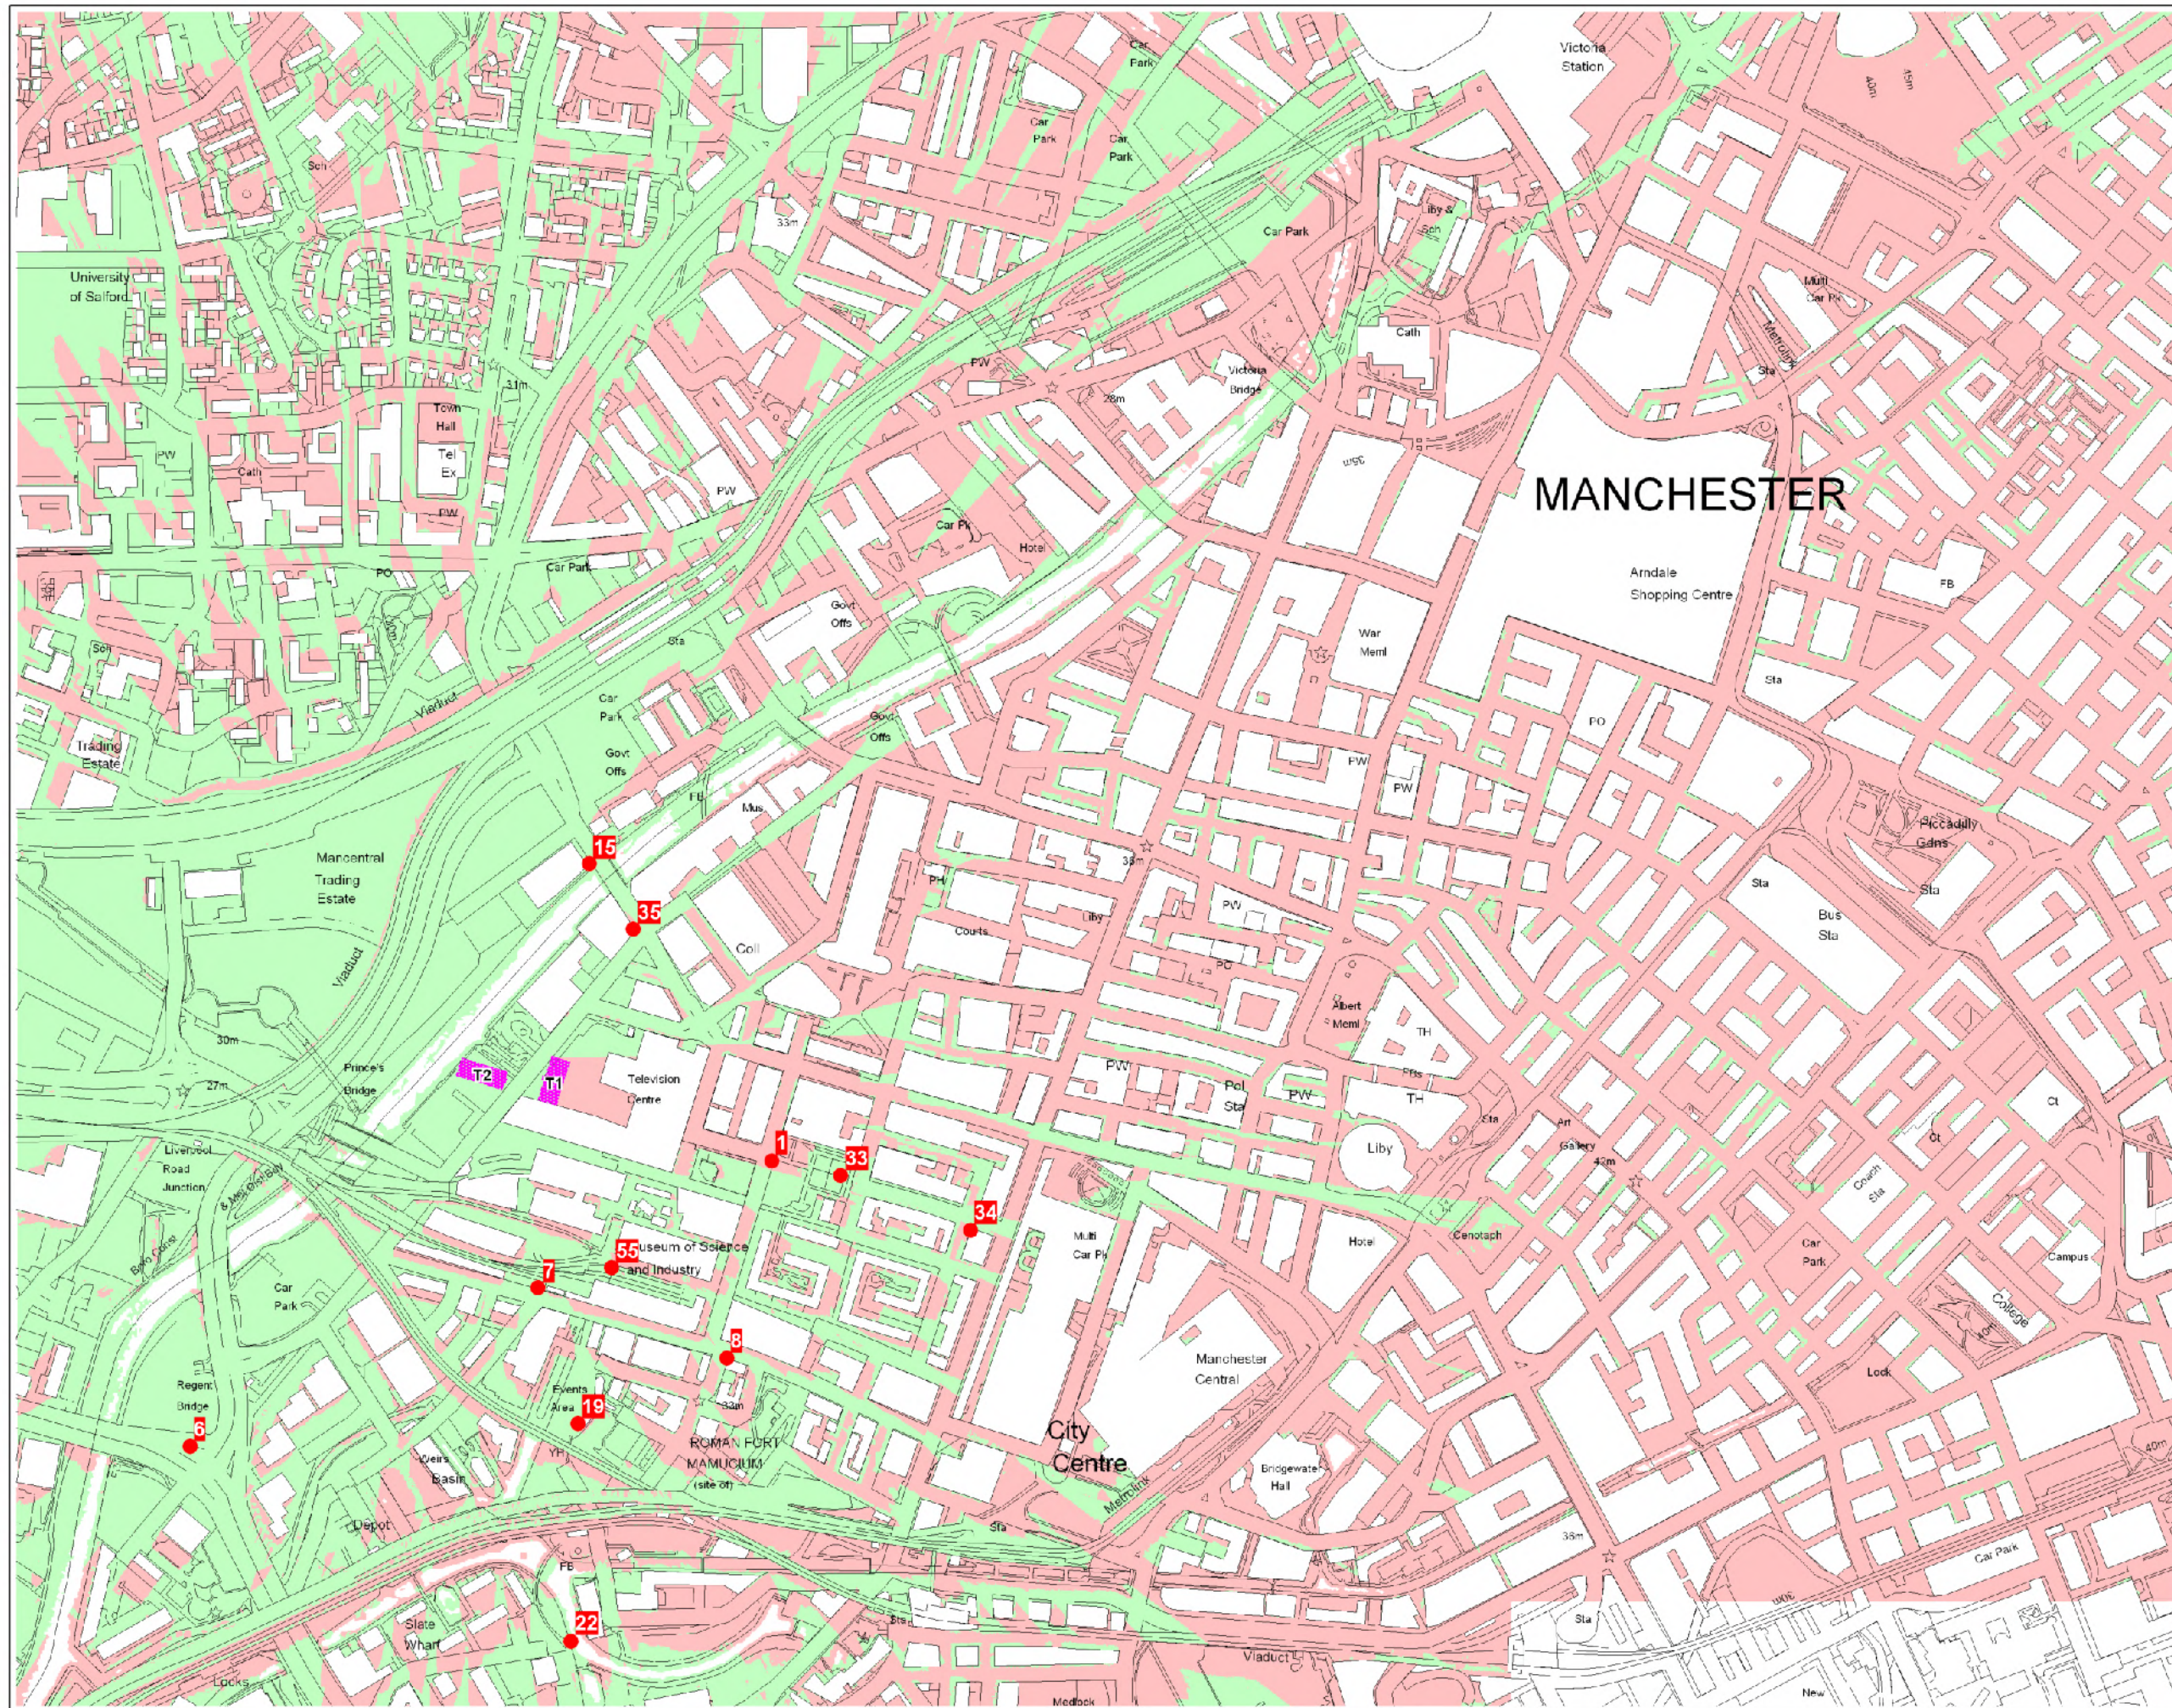

Key

- building footprints (T1 & T2)
- townscape viewpoint
- building T2 visible
- building T2 not visible
- OS Local Vector building footprints and/or DSM no data values

(NB Viewshed analysis is calculated from the top of the building to locations 1.6m above the DSM data taking into account a normal earth surface curvature correction.)

0 0 62.5 125 metres


Date	Details	Revision
24/03/20	Relocation of viewpoint 1.	-01

© Chris Burnett Associates 2020. This plan should not be reproduced in whole or in part without written permission. This product includes mapping data licensed from Ordnance Survey ©. © Crown copyright and/or database right 2020. Licence No. 0100031673



Chris Burnett Associates
Landscape Architects
White House Farm
Sharnock, Nappin
Crosby, 014 764
Tel: 01603 250616
Fax: 01603 250127
Mob: 07805 129510
chris@chrisburnettassociates.co.uk
www.chrisburnettassociates.co.uk

Client	Union Living Manchester 1 Limited				
Project	Union T2 St John's, Manchester				
Title	Viewshed Analysis & View-point Locations				
Scale	1:6,200 @ A3				
Date	24/03/20	Drawn	JHD	Checked	CB
Reference	USJ2TB20.02	Revision	-01		

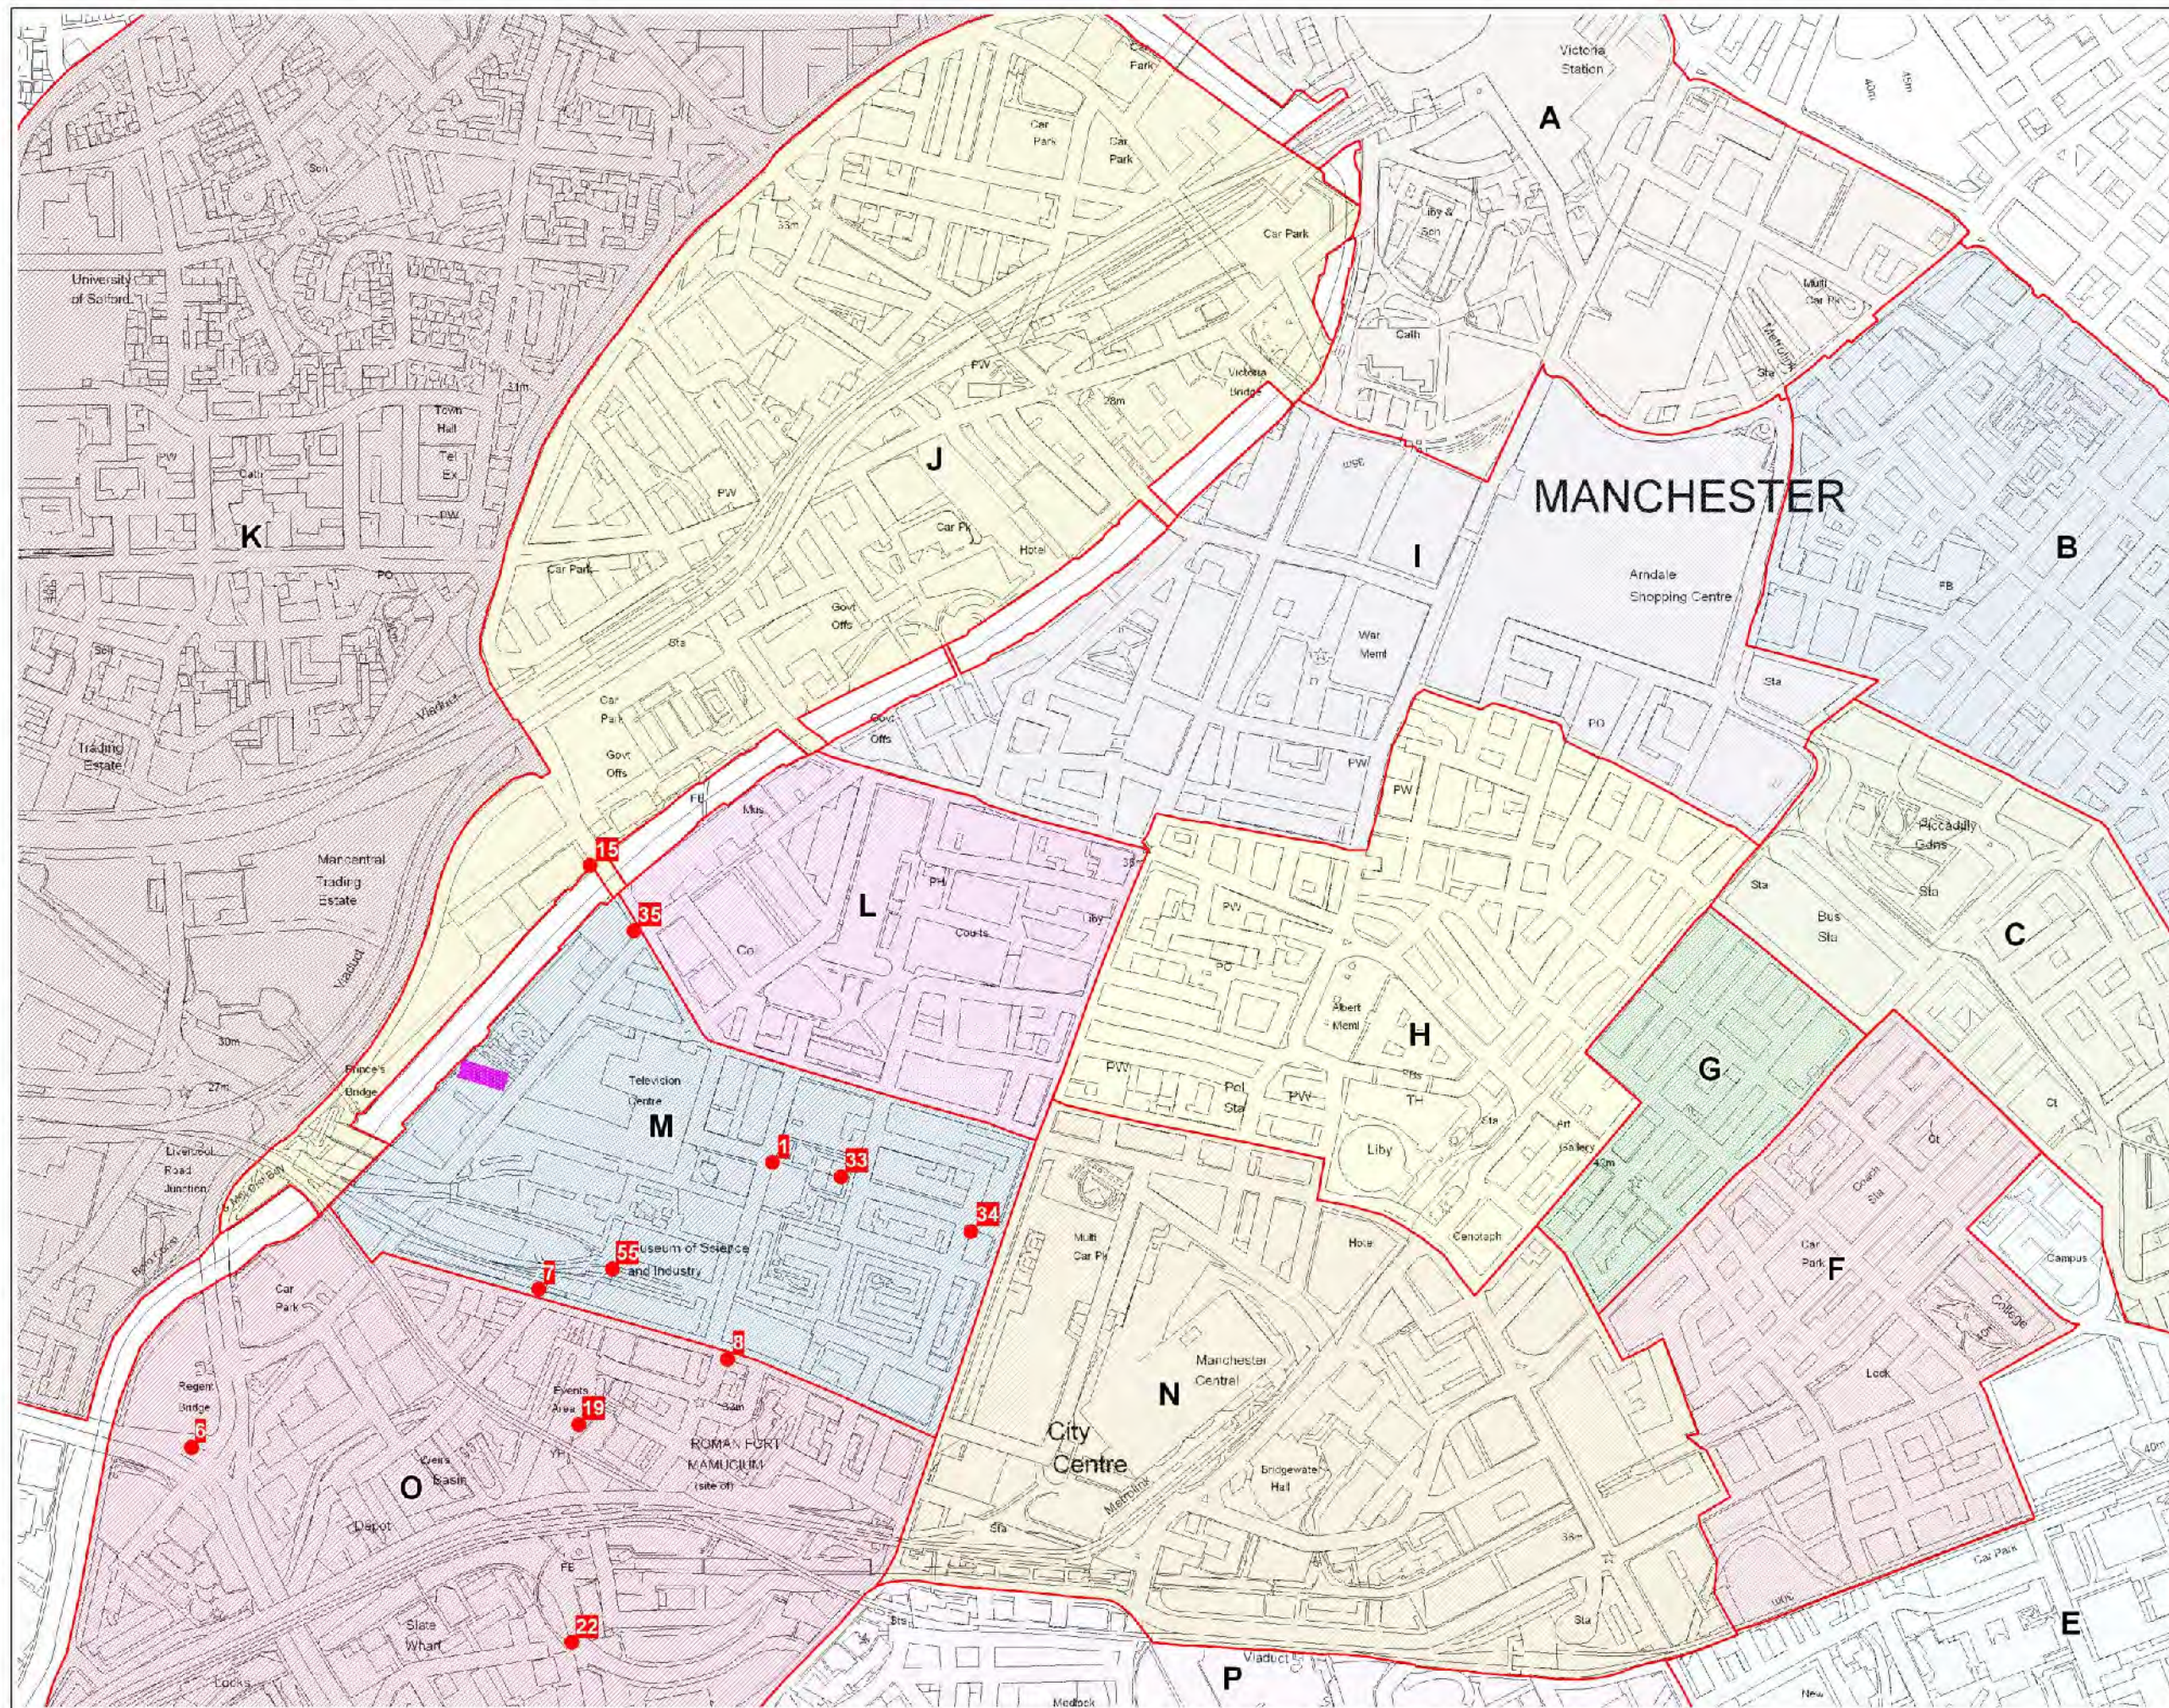

Key

-  Building footprint
-  townscape viewpoint
-  A - Ancoats
-  B - Northern Quarter
-  C - Piccadilly Gardens
-  D - Eastern Gateway
-  E - Corridor Manchester
-  F - The Village
-  G - China Town
-  H - Central Business District
-  I - Retail Core
-  J - Chapel Street
-  K - Salford
-  L - Spinningfields
-  M - St John's
-  N - Petersfield
-  O - Castlefield
-  P - Southern Gateway
-  Q - Hulme

Date	Details	Revision
24/03/20	Relocation of viewpoint 1.	-01

© Chris Barnett Associates 2020. This plan should not be reproduced in whole or in part without written permission. This product includes mapping data licensed from Ordnance Survey (© Crown copyright and/or database right 2020. Licence No. 0100031673)



Client Union Living Manchester 1 Limited

Project Union T2 St John's, Manchester

Title Viewpoint Locations and City Centre Zones

Scale 1:6,200 @ A3

Date 24/03/20 **Drawn** JHD **Checked** CB

Reference USJ2TB20.01 **Revision** -01

