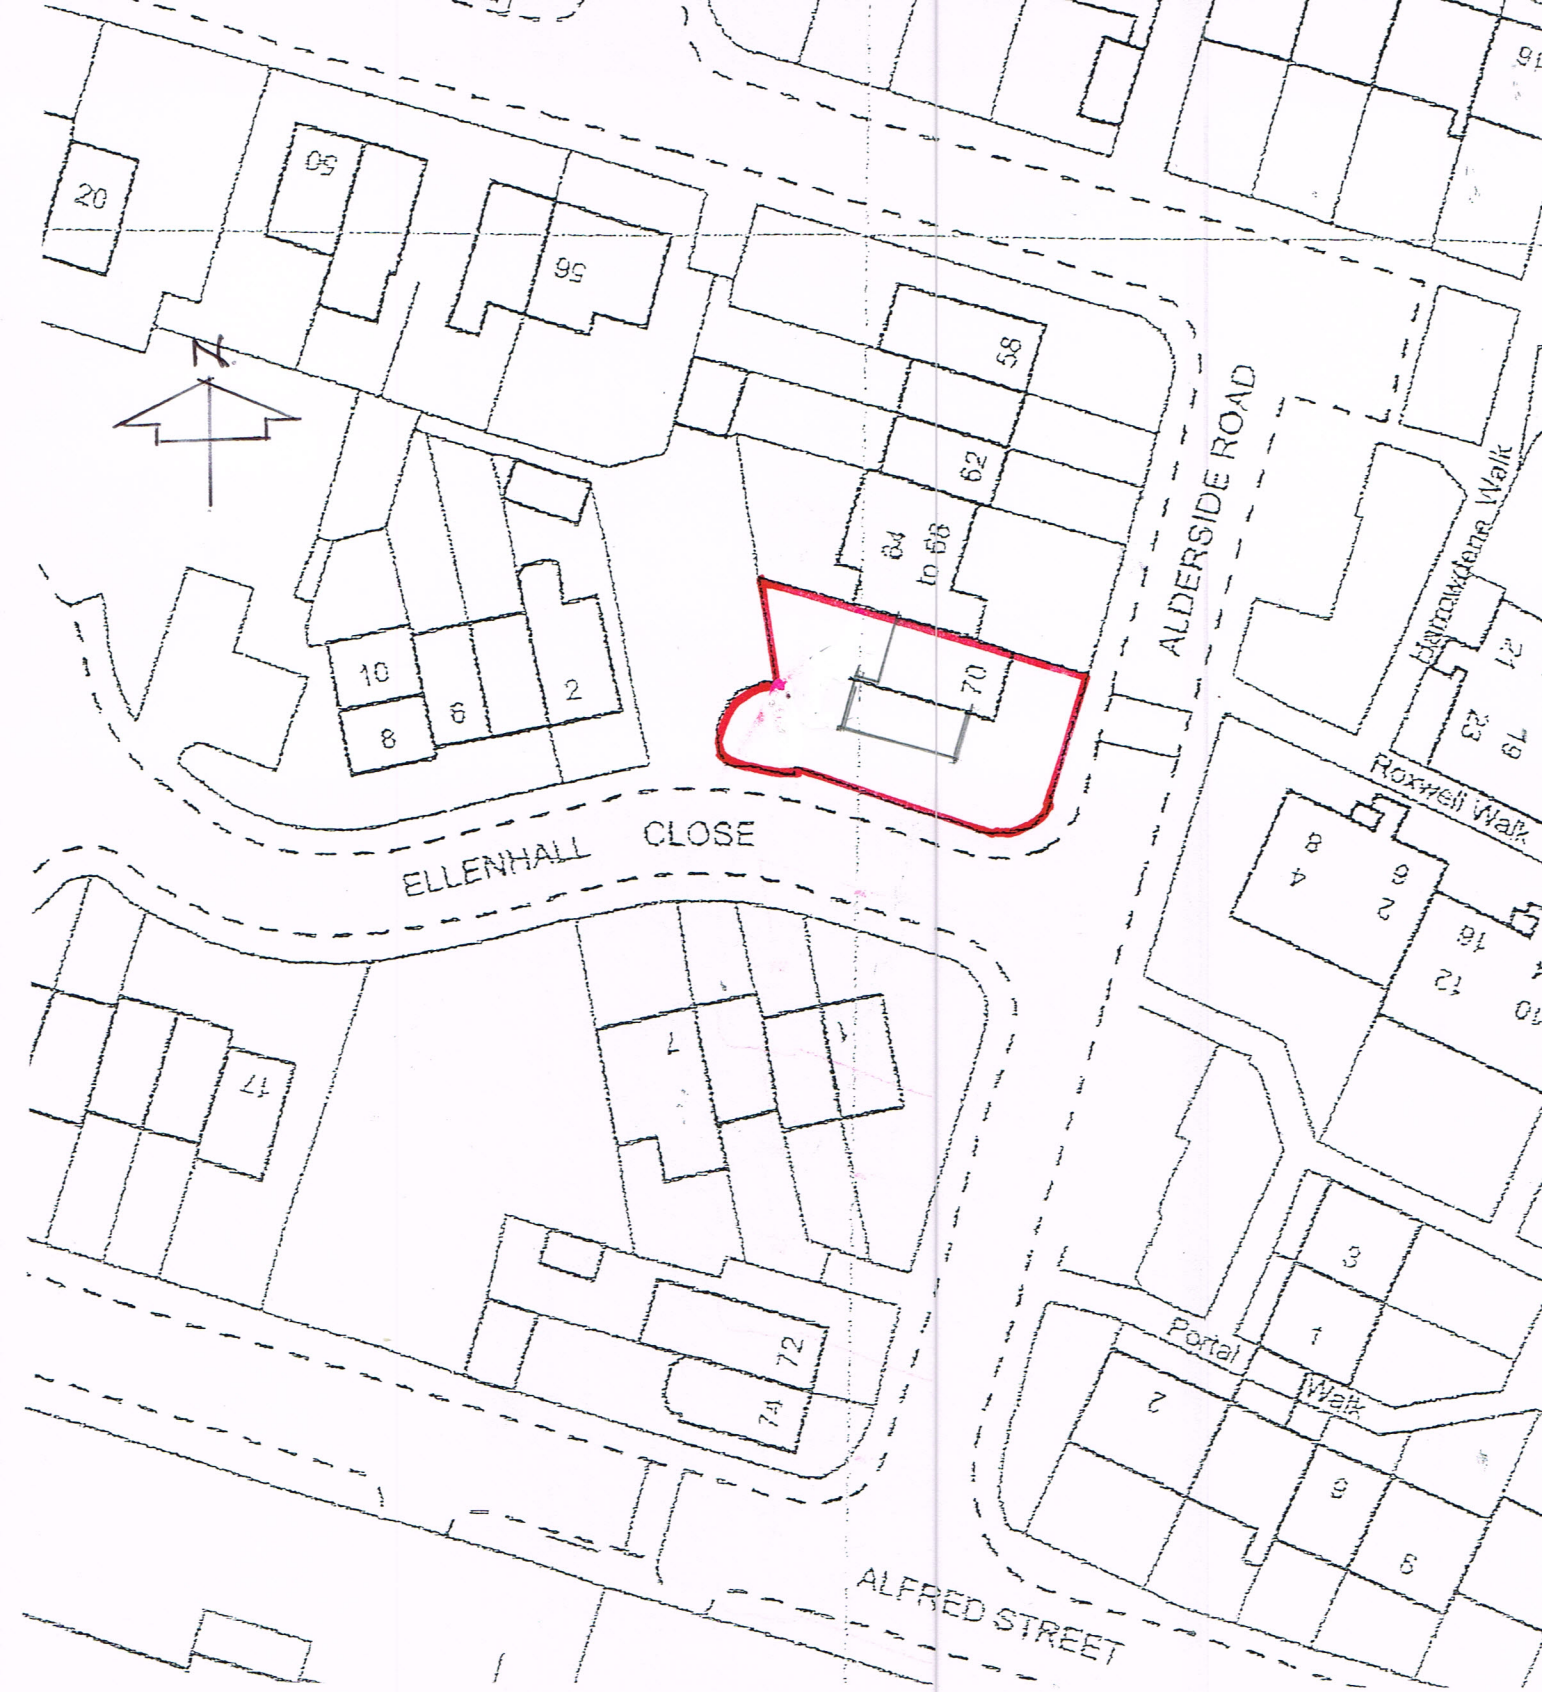

AREA SITE PLAN.

70 ALDERSIDE ROAD
MANCHESTER M9 5XQ

Scale 1:500 @ A4