
1/476 Parapet and roof edge protection grid line B (btwn gridlines 3-4)

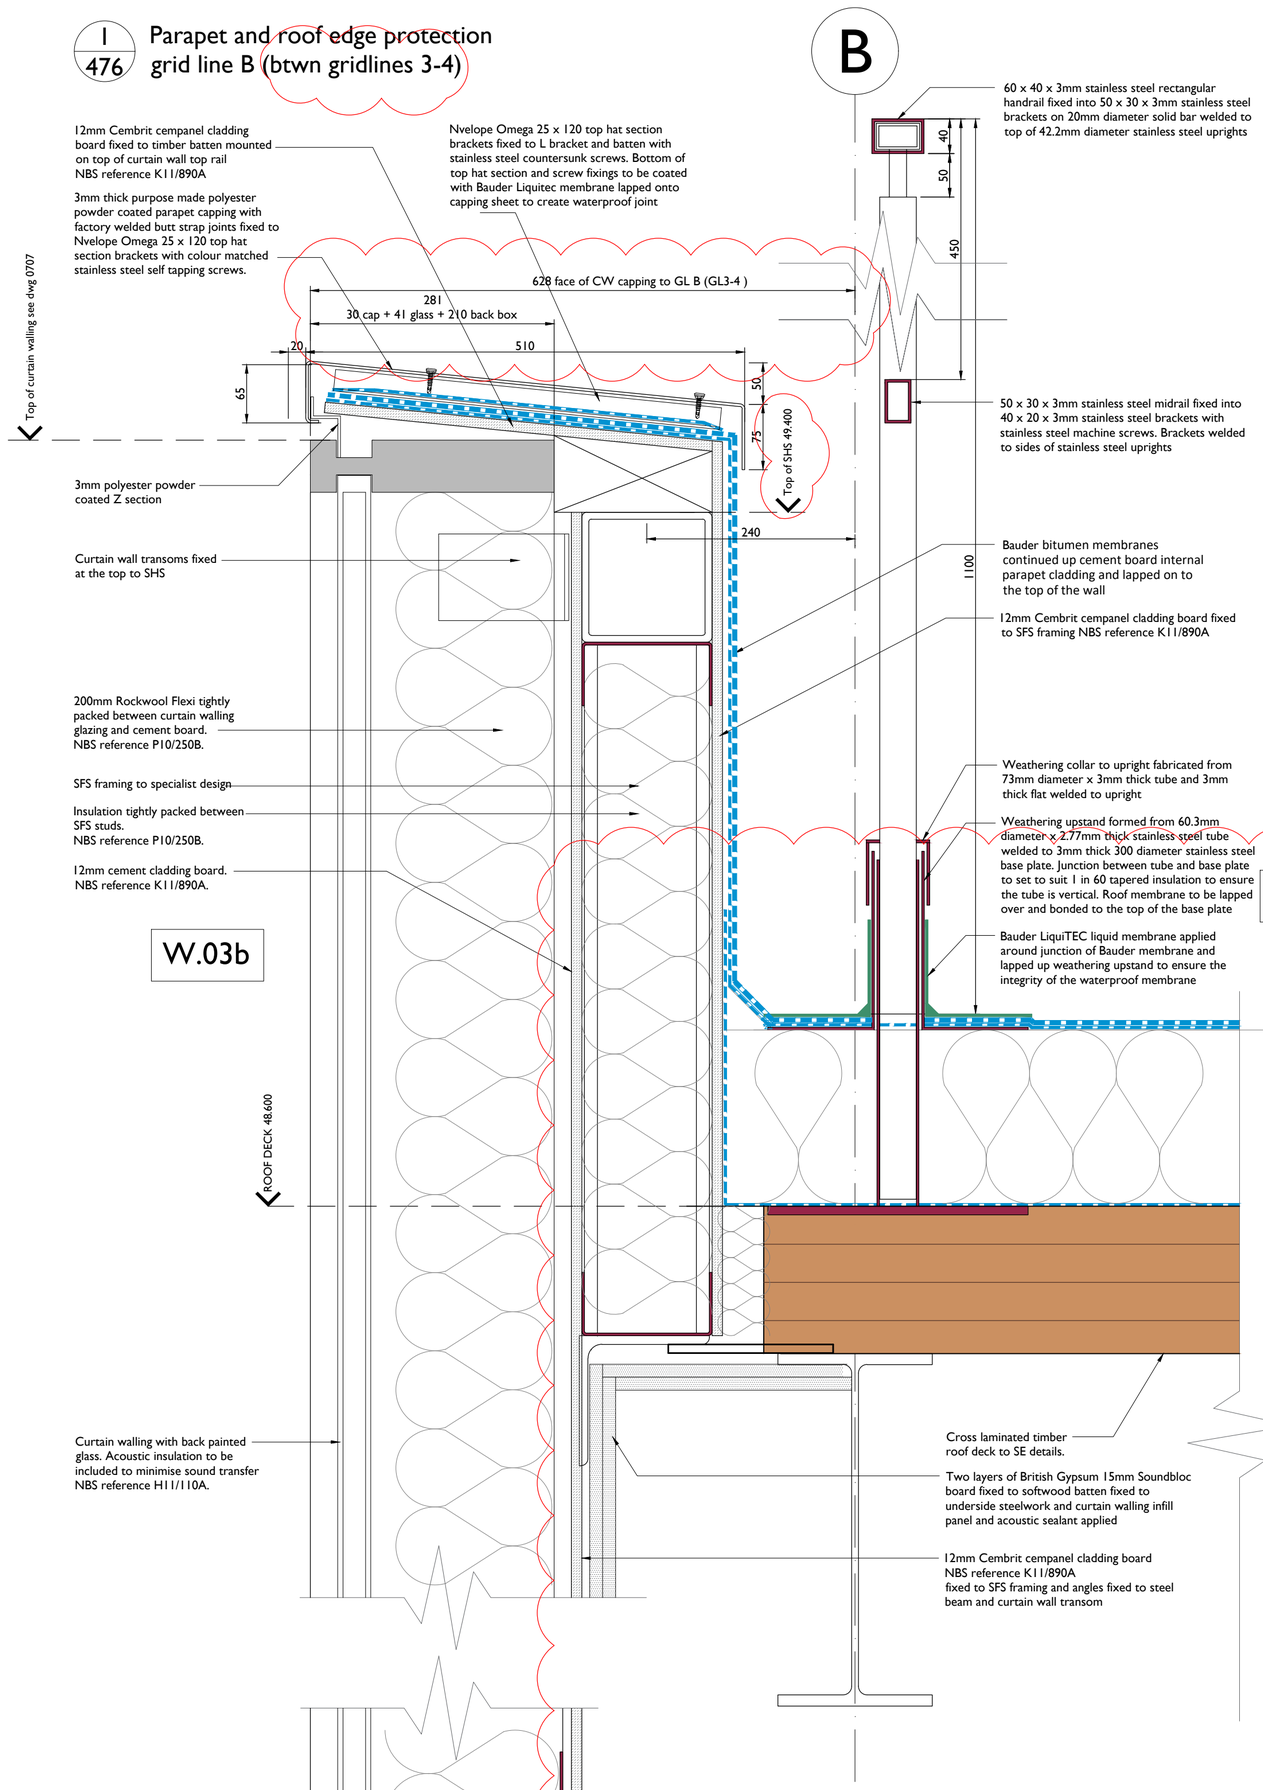

3/476 Asian garden roof edge upstand at junction with existing lead clad wall

2/476 Door threshold and Asian garden roof edge upstand grid line B

Notes:

Drawings are based on survey data and may not accurately represent what is physically present.

Do not scale from this drawing. All dimensions are to be verified on site before proceeding with the work.

All dimensions are in millimeters unless noted otherwise.

Purcell shall be notified in writing of any discrepancies.

ISSUE	DATE	DRAWN	CHECKED	DESCRIPTION
	17/04/2020	MP	SS	Updated following VE
First Issue	22/04/2020	SS	SS	

CLIENT
University of Manchester

PROJECT
Manchester Museum Courtyard

DRAWING TITLE
6137-PUR-MMC-XX-DR-A-0476
Door from Gallery to Asian Garden

SIZE & SCALE
1:5 @ A1

DRAWING STATUS Issued for Approval

JOB NUMBER 237010

DRAWING NO. 476

REVISION C

PURCELL

St James', 79 Oxford Street, Manchester, M1 6FQ
© PURCELL 2012. PURCELL ® IS THE TRADING NAME OF PURCELL MILLER TRITTON LLP