



**PRECEDENT IMAGES**  
Images Showing Examples of  
Gate and Railing Designs for  
Illustrative Purposes only.

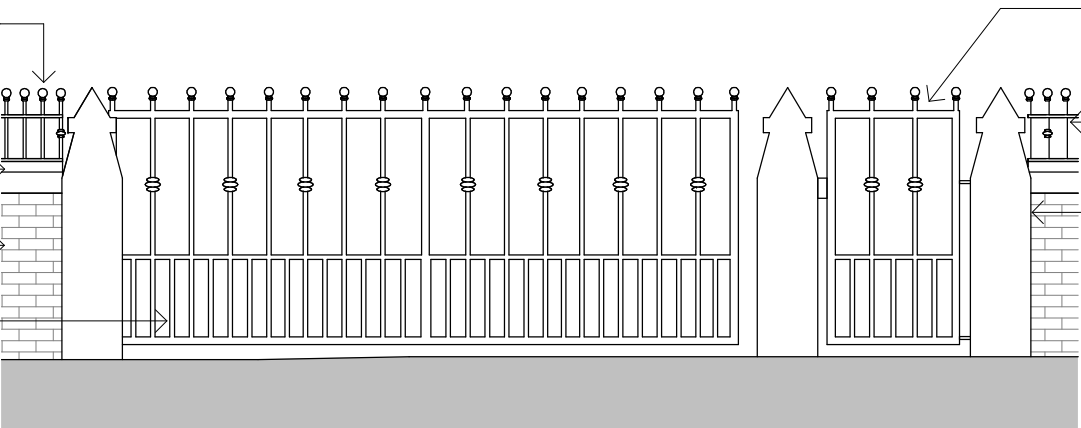


**General Notes**  
The Architect shall have no responsibility for any use made of this document other than for that which it was prepared and issued. All dimensions should be checked on site. Do not scale from this drawing. To be read in conjunction with all other Consultant's drawings. The Architect to be immediately notified of any discrepancies.  
Copyright on this drawing retained by the Architect.

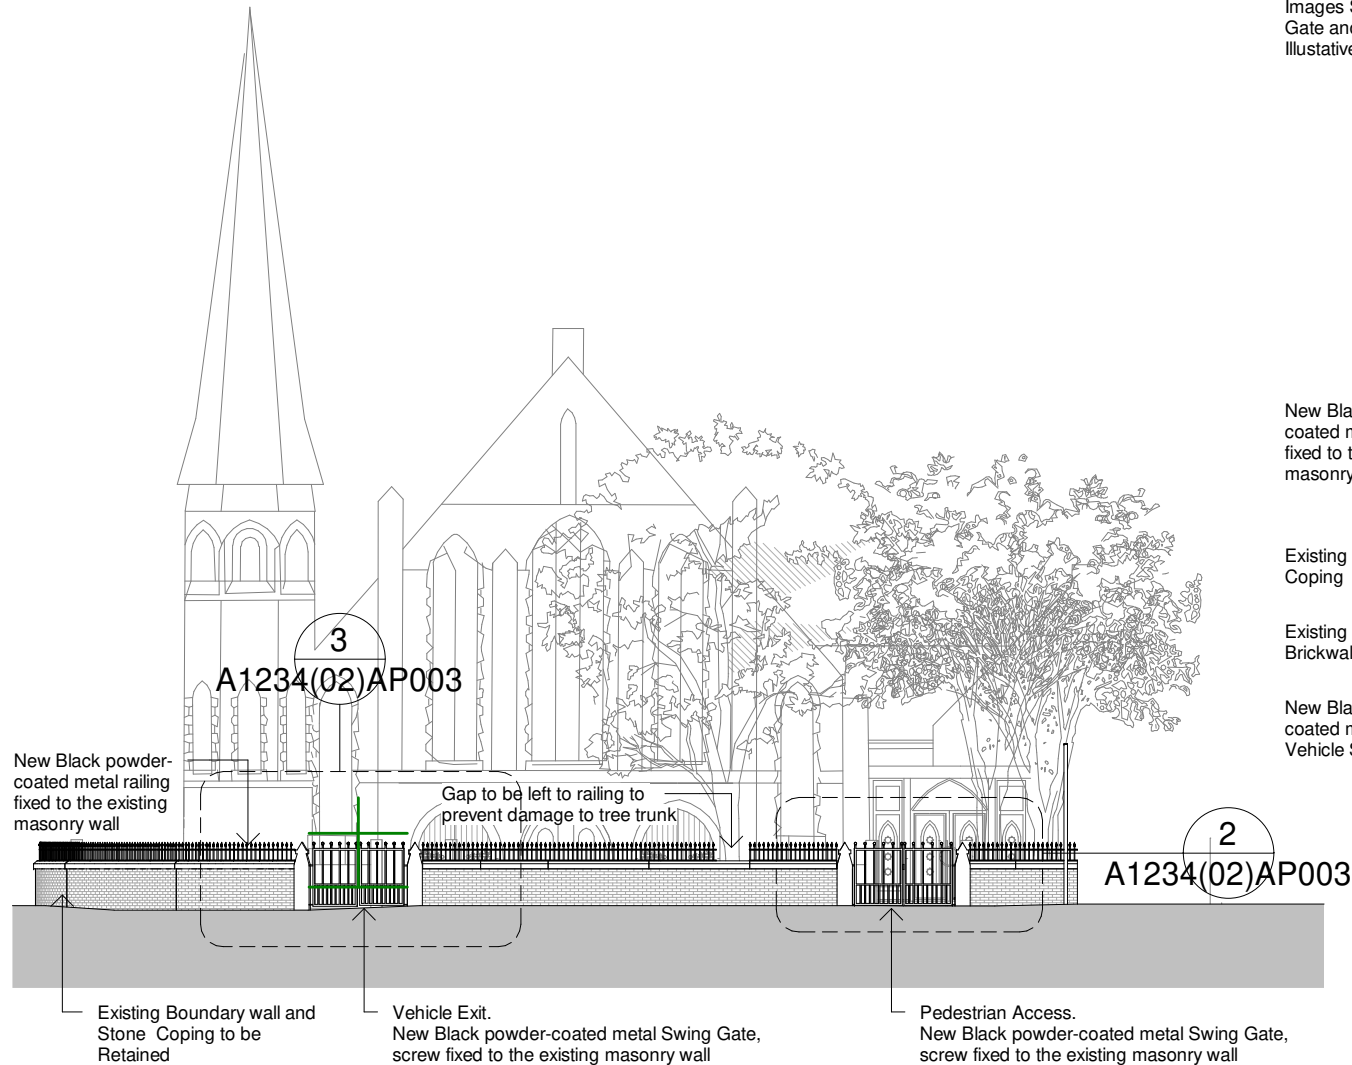

**3 Detail Gates Elevation**  
1 : 50

**1 Street Elevation - Barlow Moor**  
1 : 200

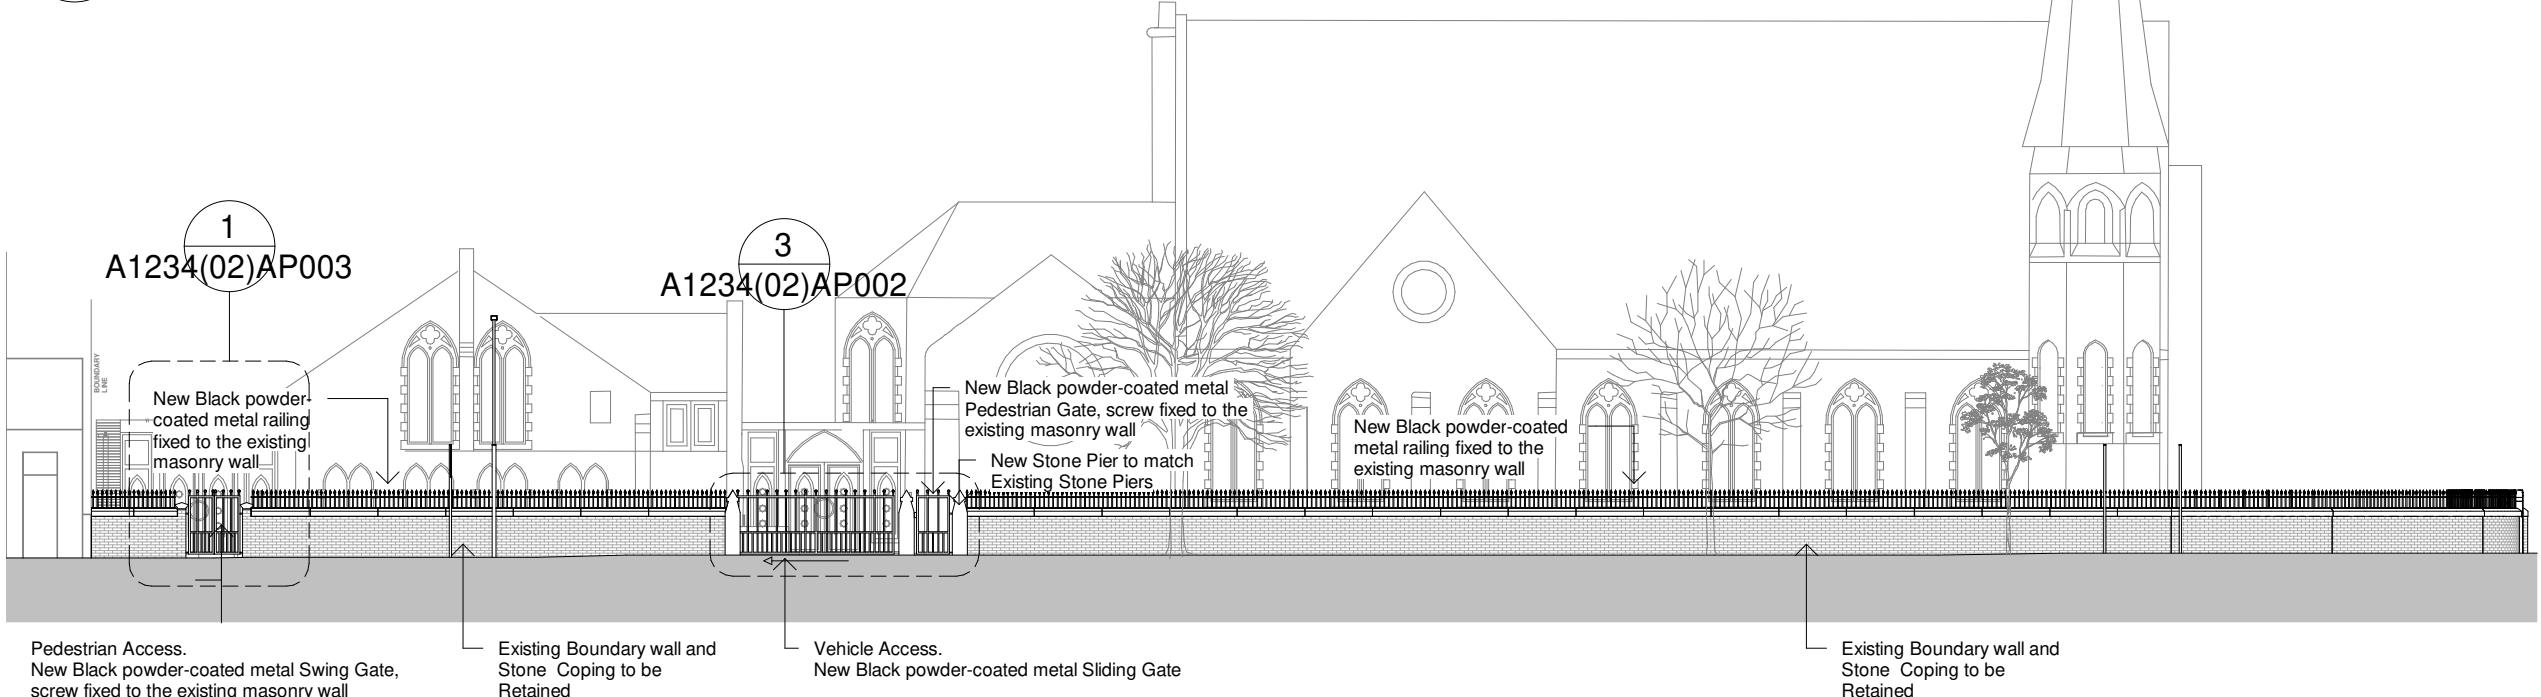

**2 Street Elevation - Burton Road**  
1 : 200

|     |          |     |     |                        |                              |
|-----|----------|-----|-----|------------------------|------------------------------|
| C   | 25/03/20 | SA  | SH  | Amended Detail Railing |                              |
| B   | 16/03/20 | SA  | SH  | Amended Fence & Gate   |                              |
| A   | 02/12/19 | SA  | SH  | Amended Project        |                              |
| -   | 18/11/19 | SA  | SH  | Initial Issue          |                              |
| No. | Date     | Dwn | Chk | App                    | Revision or reason for issue |

Client  
**Didsbury Mosque**

**createit studios**  
Architects & Designers

Create It Studios (NW) Ltd  
Universal Square  
Devonshire Street North  
Manchester M12 6JH  
0161 974 6165  
www.createitstudios.co.uk  
info@createitstudios.co.uk

Project Title  
**271 Burton Road, M20 2WA**

Scale / North Point  
**As indicated**

Drawing Title  
**Proposed Street Elevations**

|                |          |
|----------------|----------|
| Drawing Number | Revision |
| A1234(02)AP002 | C        |
| Drawing Status |          |
| Preliminary    |          |