



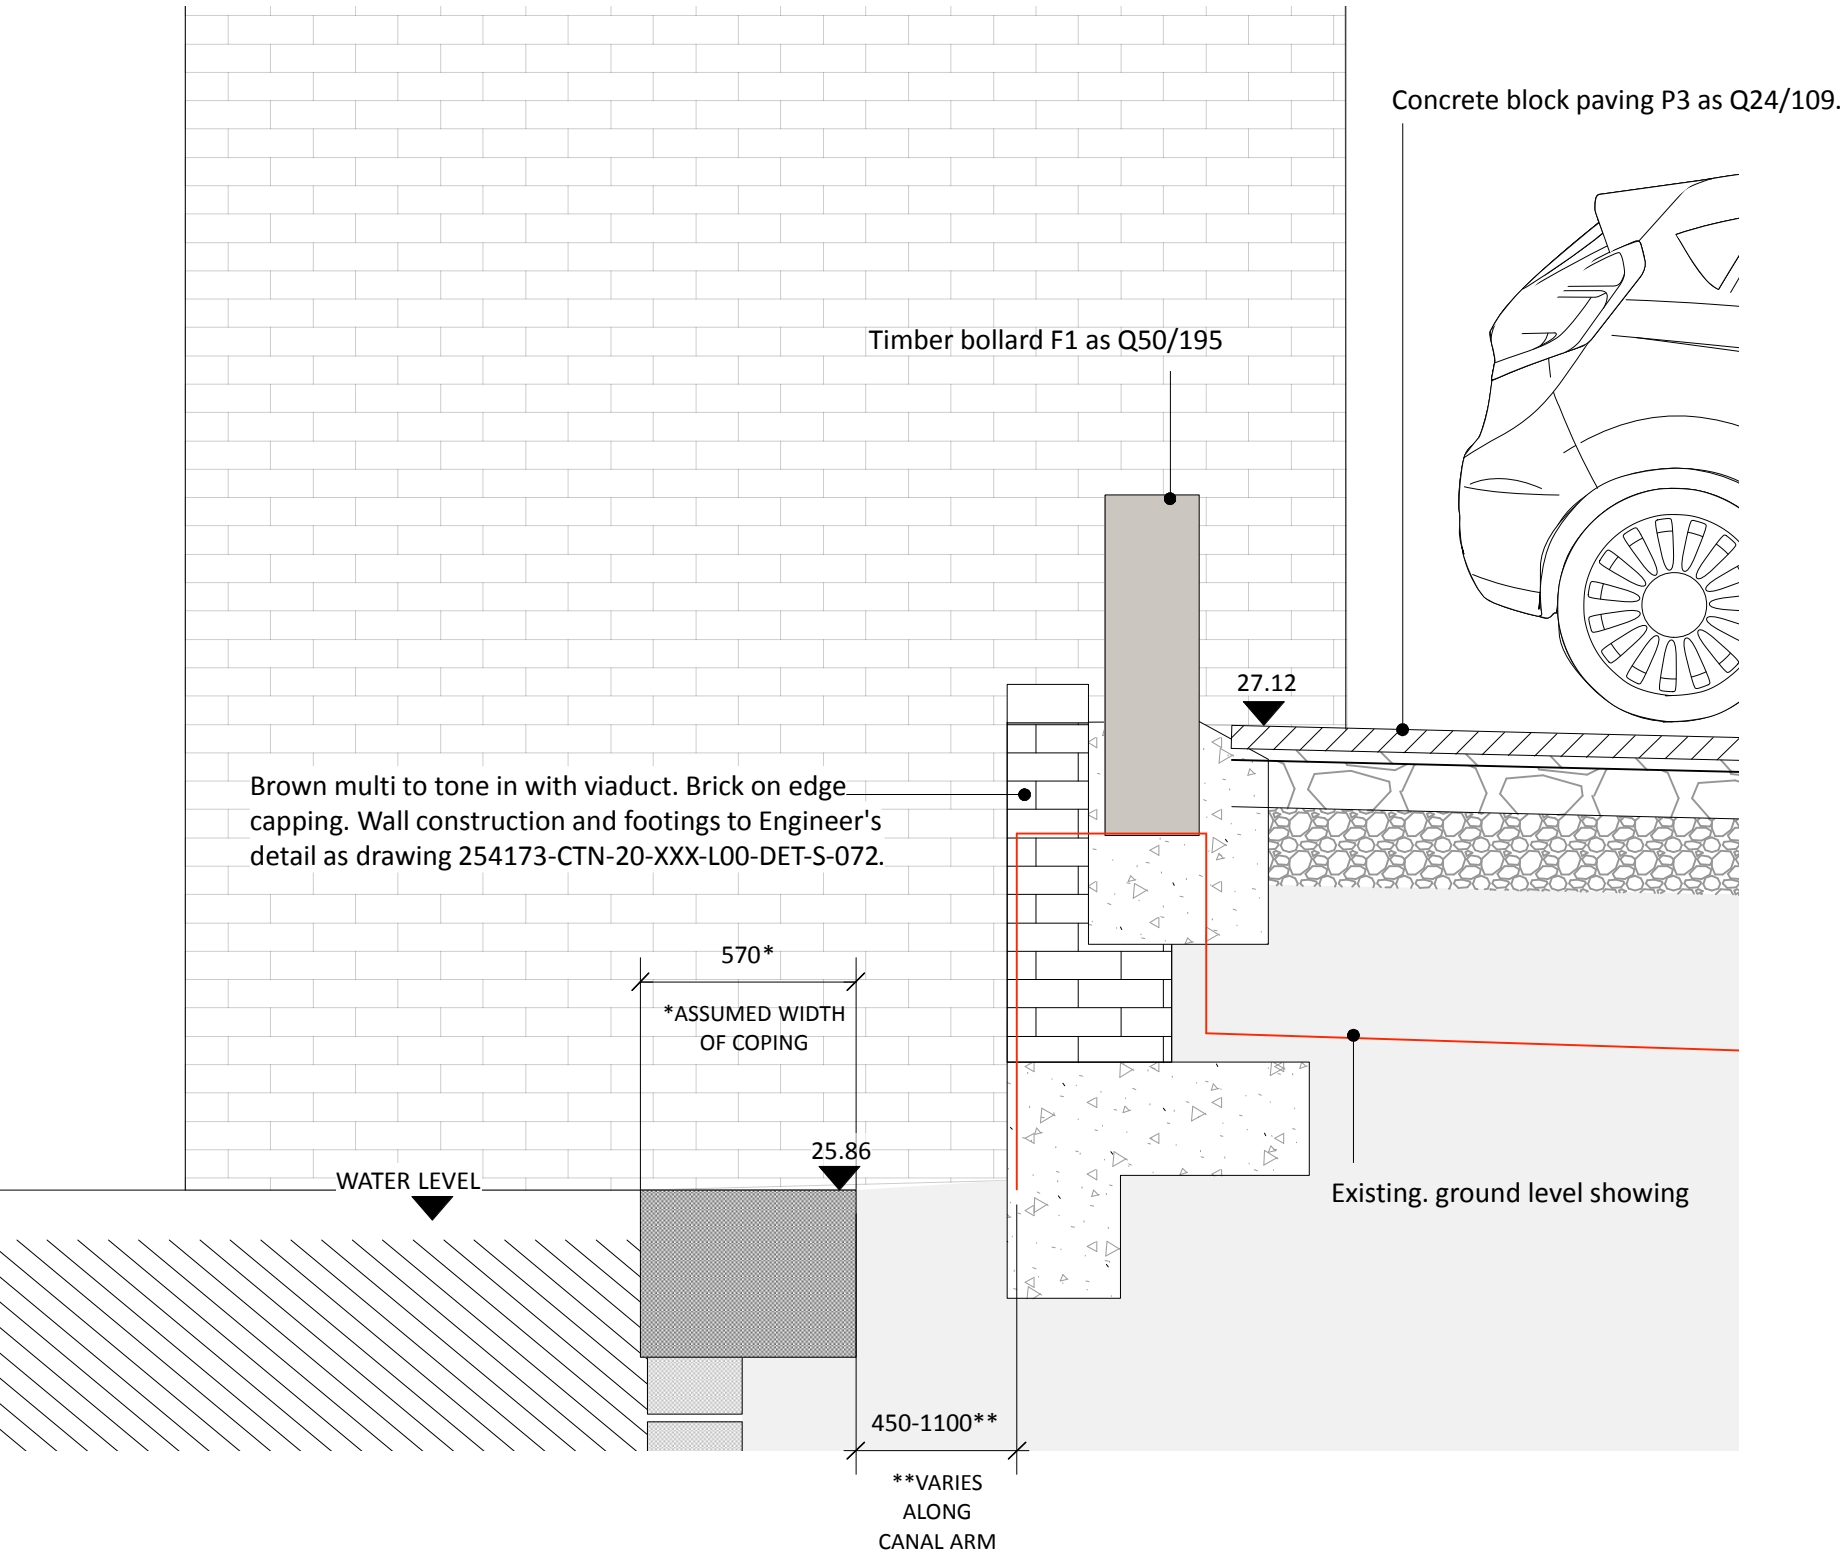

1:20 DETAIL SECTION 106_A THROUGH CANAL ARM AND RETAINING WALL

Notes:
For build-up refer to Curtins drawing 254173-CTN-91-XXX-L00-DET-C-040

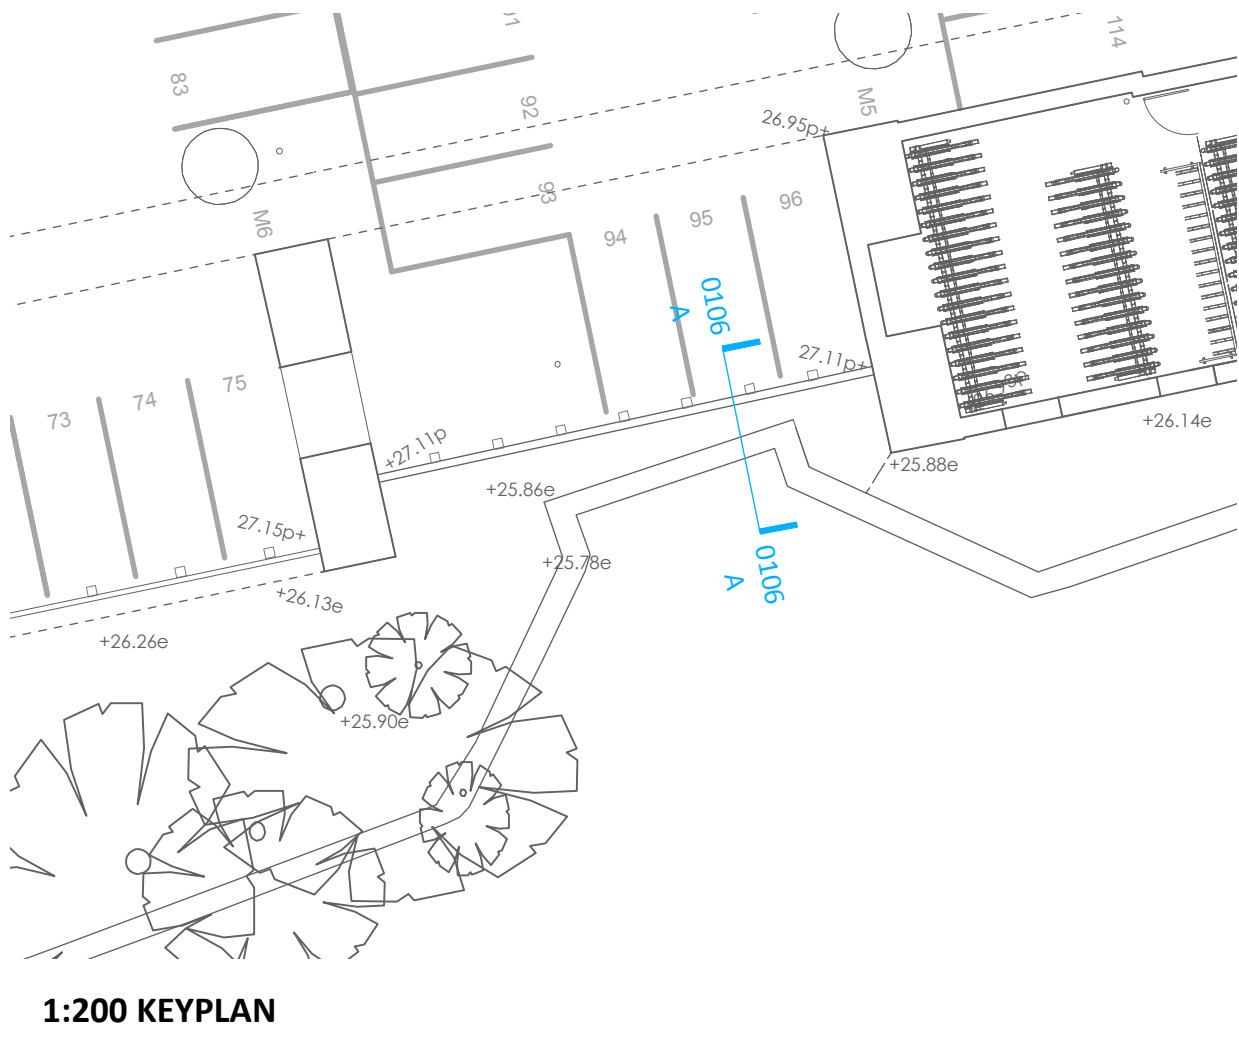

REV P4	RD	2020-01-30	Change to masonry wall
REV P3	RD	2019-11-19	Issued for NMA 3

landscapeprojects

31 BLACKFRIARS ROAD
SALFORD
MANCHESTER
M3 7AQ
+44 (0) 161 839 8336
www.landscapeprojects.co.uk
post@landscapeprojects.co.uk

JOB TITLE	Potato Wharf 3&4
LOCATION	Manchester
CLIENT	Lendlease
TITLE	Carpark Sections
SCALE	As Shown @ A1
STATUS	Construction
DATE	2019-07-01
DRAWN	RD
CHECKED	NS
REFERENCE	254173-LPP-90-SW-L00-DSE-L-0106 REV P4

© All information contained within this document remains copyright of Landscape Projects Ltd. and shall not be reproduced without prior consent.

(1) Do not scale from this drawing - use written dimensions only. (2) All dimensions are in millimeters unless noted. (3) All dimensions shall be verified on site before proceeding with the work. (4) Contractor to report and discrepancies or errors before proceeding on site. (5)Landscape Projects shall be notified of any discrepancies. (6) Engineer to specify all sub-bases. Any below ground construction is indicative.

