
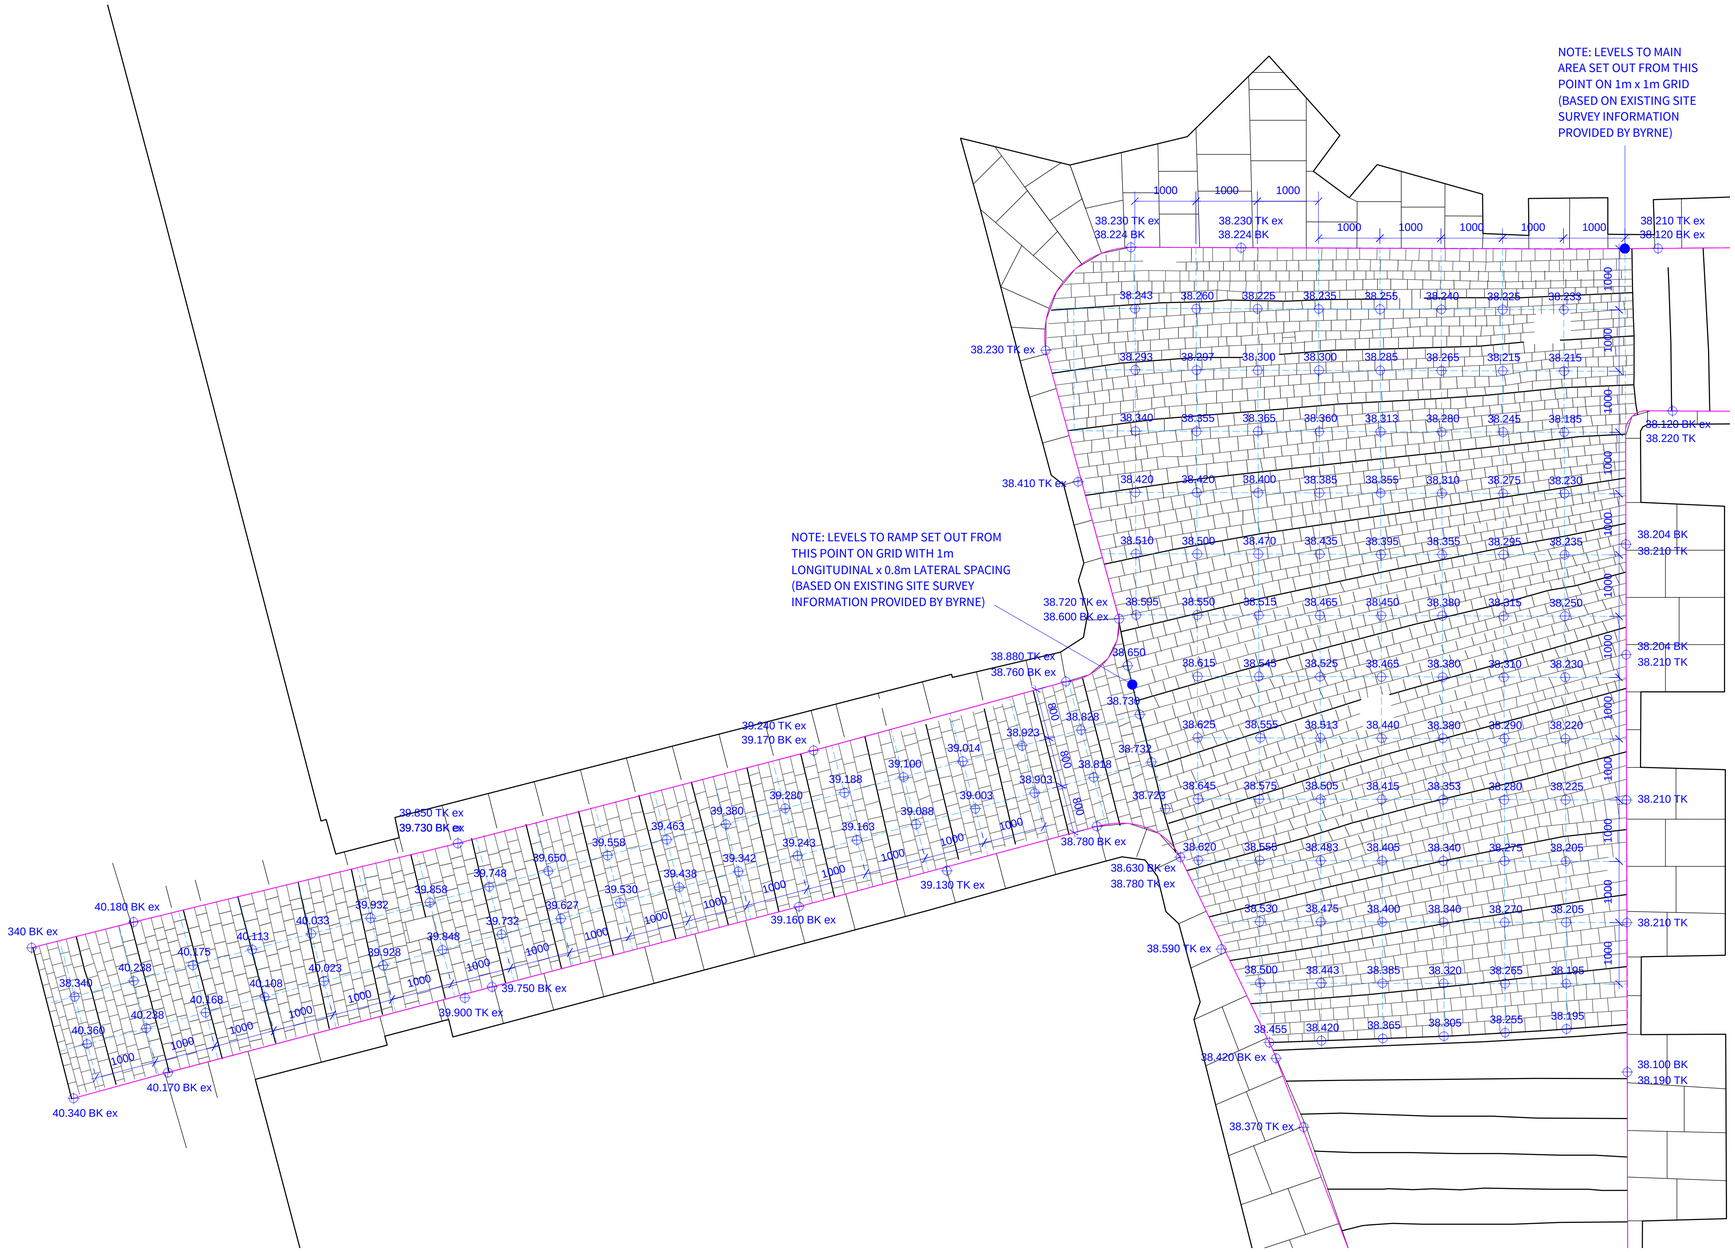


© THIS DRAWING IS COPYRIGHT PROTECTED AND MAY NOT BE REPRODUCED IN WHOLE OR PART WITHOUT WRITTEN AUTHORITY FROM THE OWNER.
© Planit-IeBigland Environments Limited

NOTES:
1. Do not scale from this drawing.
2. All levels in metres AOD unless.
3. All dimensions are in millimetres unless otherwise stated.
4. All setting out, levels and dimensions to be agreed on site.
5. The dimensions of all materials must be checked on site before being laid out.
6. This drawing must be read with the relevant specification clauses and detail drawings.
7. Order of construction and earthing out to be agreed on site.

N

LOCATION PLAN

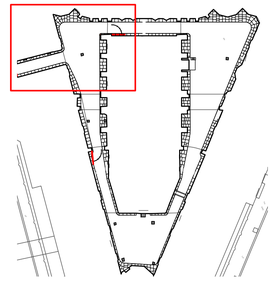

NOTE:
1.All levels and setting out should be checked on site prior to any physical works and if any discrepancies are identified, the management contractor (Lendlease) and landscape architect (Planit) are to be notified immediately.
2. Levels to yorkstone perimter slab edge / upstand are based upon Topographical Survey drawing by Powers & Tiltman Ltd, Amendment C dated 30/07/19, drawing reference no: 7989-01.
3. Levels have been interpolated from this survey drawing where exact spot levels are not provided.
4. Detailed levels set on 1mx1m / 1mx0.8m grids are based upon Byrne hand drawn site survey (issued 12-03-20).
5. Refer to Planit levels and setting out drawings:
OTH-PLA-EE-ES-DWG-L-1012
OTH-PLA-EE-ES-DWG-L-8021
OTH-PLA-EE-ES-DWG-L-8022
OTH-PLA-EE-ES-DWG-L-8023
and other relevant drawings in conjunction with this drawing.

Revision	Date	Description	Drawn	Apprvd.
01	27/03/20	Issued for Construction	SR	MS/KR

Planit I.E. Limited
E: info@planit-ie.com **W:** planit-ie.com
MANCHESTER
2 Back Grafton St , Altrincham, WA14 1DY
T: 0161 928 9281
LONDON
Unit 6 Waterside, 44-48 Wharf Road, London, N1 7UX
T: 0207 253 5678
LIVERPOOL
No. 8 Princes Parade, Princes Dock, Liverpool, L3 1DL
T: 0151 705 6746

Client Manchester City Council

Project Our Town Hall

Drg Title Courtyard Detailed Levels and Setting Out Yorkstone Setts Area

Created on	Created by	Approved by
27.03.20	MS	KR

Scale	Size	Workstage
1:50	A1	Stage 5

Drg No.	Suitability	Revision
OTH-PLA-EE-ES-DWG-L-8024	S4	01

© Planit I.E. Limited