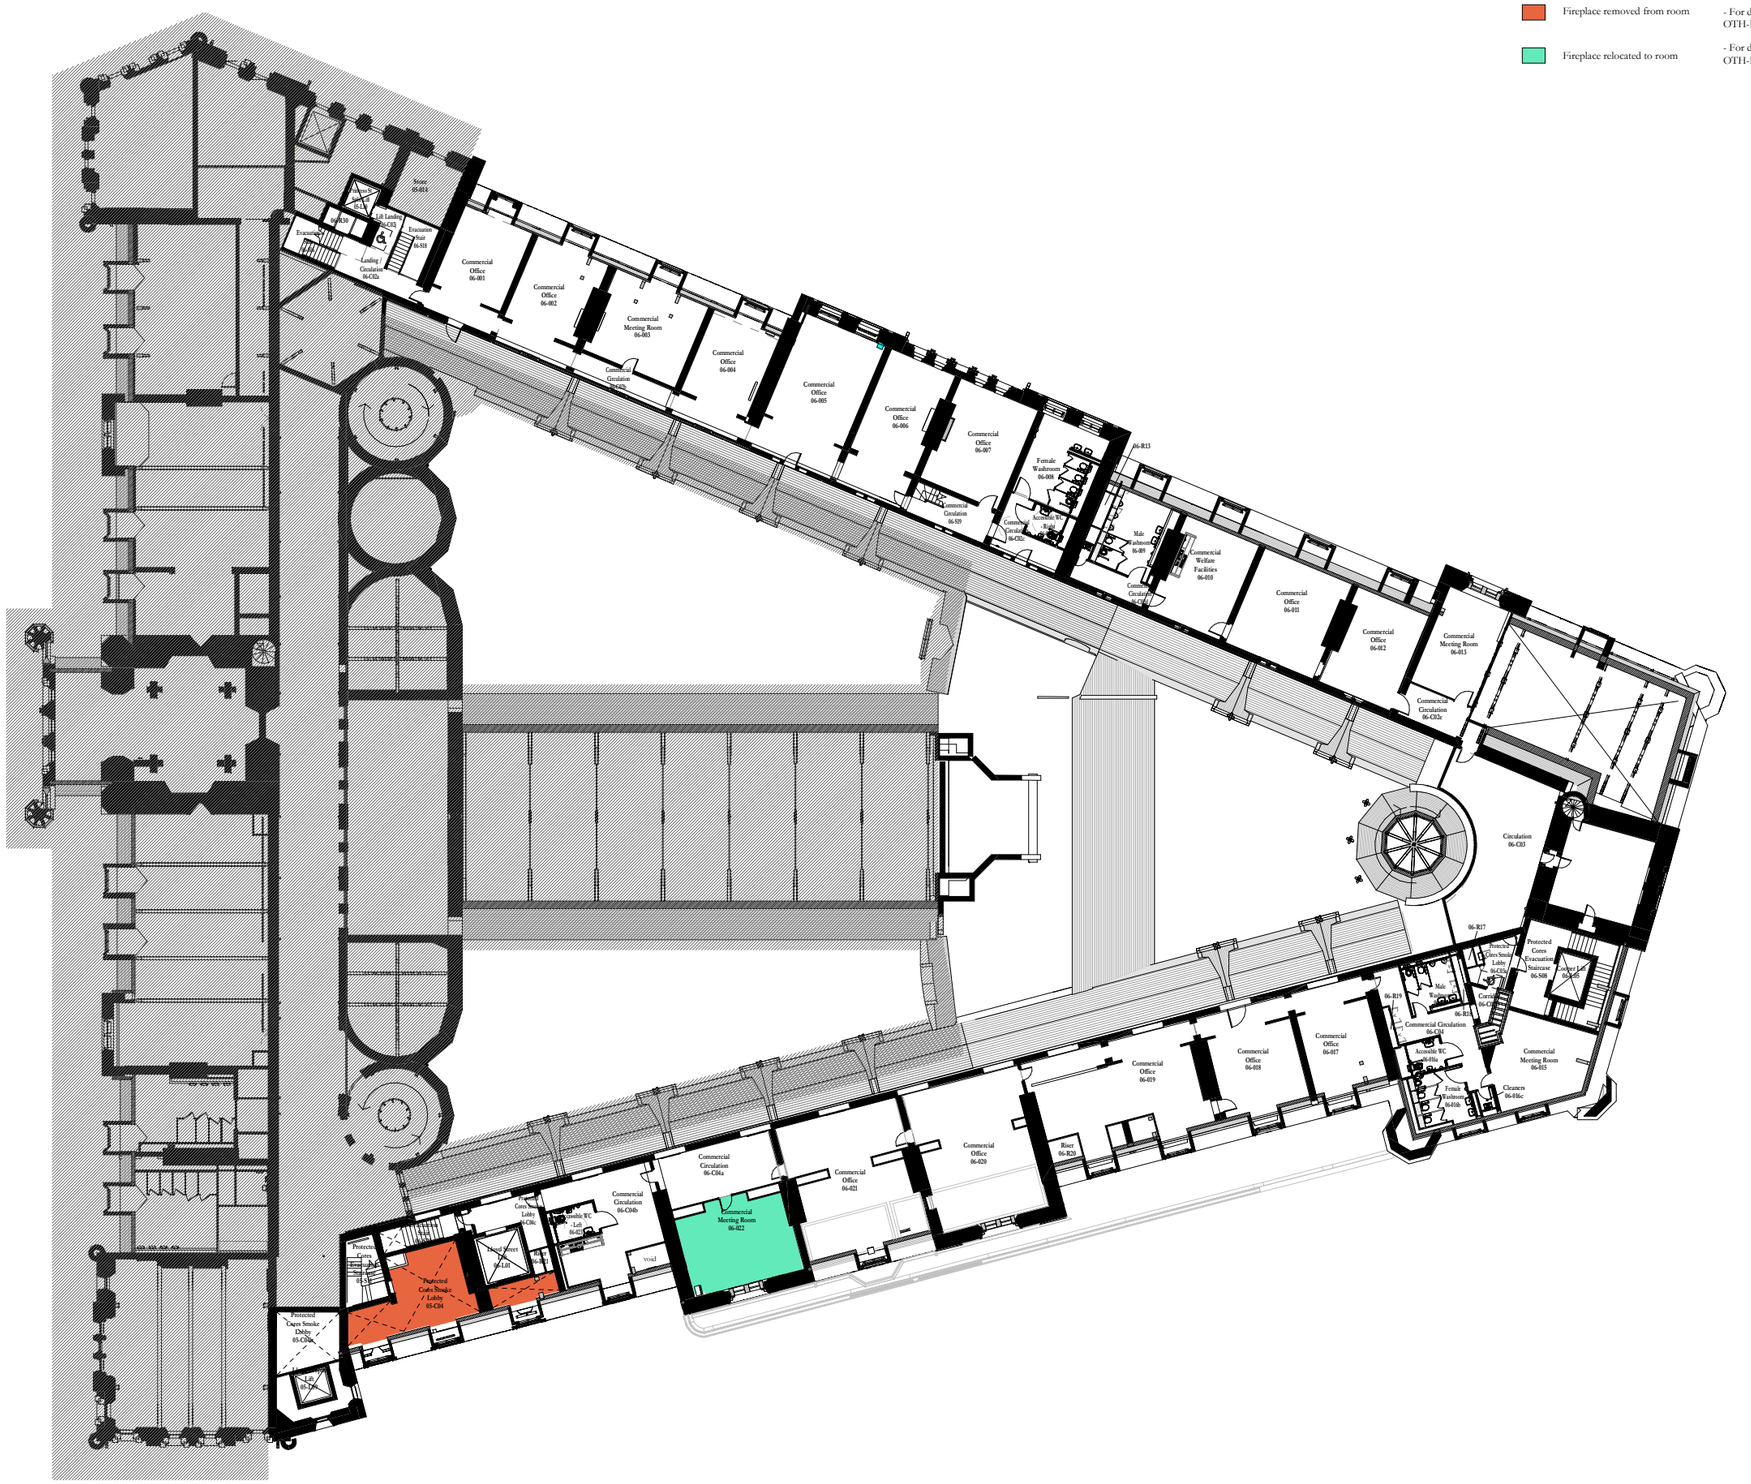

FIREPLACE RELOCATION PLANS LEVEL 06

1 : 200

Scale Bars to be used as guidance only - refer to sheet size below

1:100	mm	1000		3000		5000		2000			
1:200	mm		5000		8000		12000		16000		
1:500	M	5		15		25		35			
1:1250	M	10		30		50		70		90	

Notes:
Drawings are based on survey data and may not accurately represent what is physically present.
Do not scale from this drawing. All dimensions are to be verified on site before proceeding with the work.
All dimensions are in millimeters unless noted otherwise.
Purcell shall be notified in writing of any discrepancies.

Key Plan

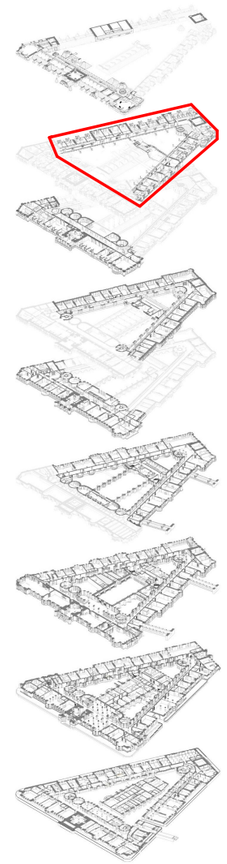

ISSUE	DATE	APPROVED	DRAWN	DESCRIPTION
-	12/06/2020	RB	MR	Issued for Tender

OUR TOWN HALL PROJECT

PURCELL

Project Office, Room 308, Town Hall, MANCHESTER M60 2LI
+44 (0) 7970 097 432
www.purcelluk.com

PROJECT STATUS	RIBA STAGE 5
CLIENT	MANCHESTER CITY COUNCIL
PROJECT	OUR TOWN HALL
DRAWING TITLE	FIREPLACE RELOCATION PLANS LEVEL 06
SIZE & SCALE	A1: As indicated
DRAWING STATUS	FOR TENDER
JOB NUMBER	236959
DRAWING NO.	OTH-PUR-TH-06-DWG-A-0617
REV	-

© PURCELL 2019. PURCELL® IS THE TRADING NAME OF PURCELL ARCHITECTURE LTD.

12/06/2020 12:26:07