



EXISTING GROUND FLOOR LAYOUT

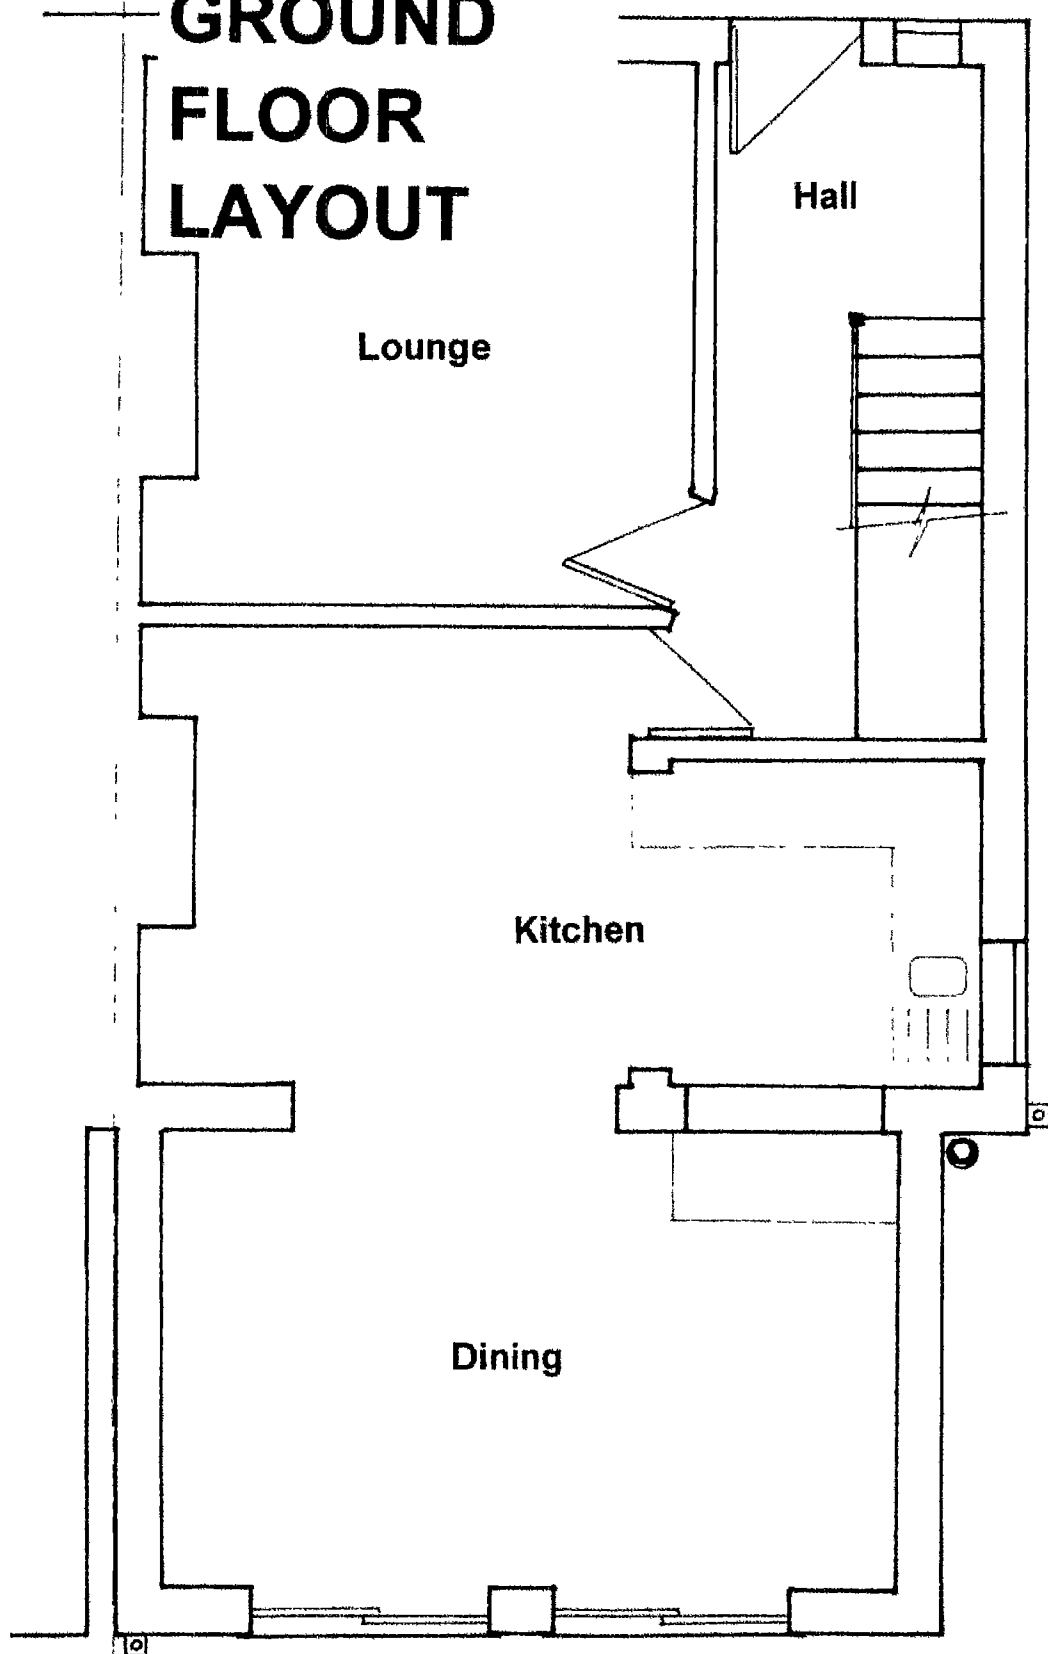

EXISTING FIRST FLOOR LAYOUT

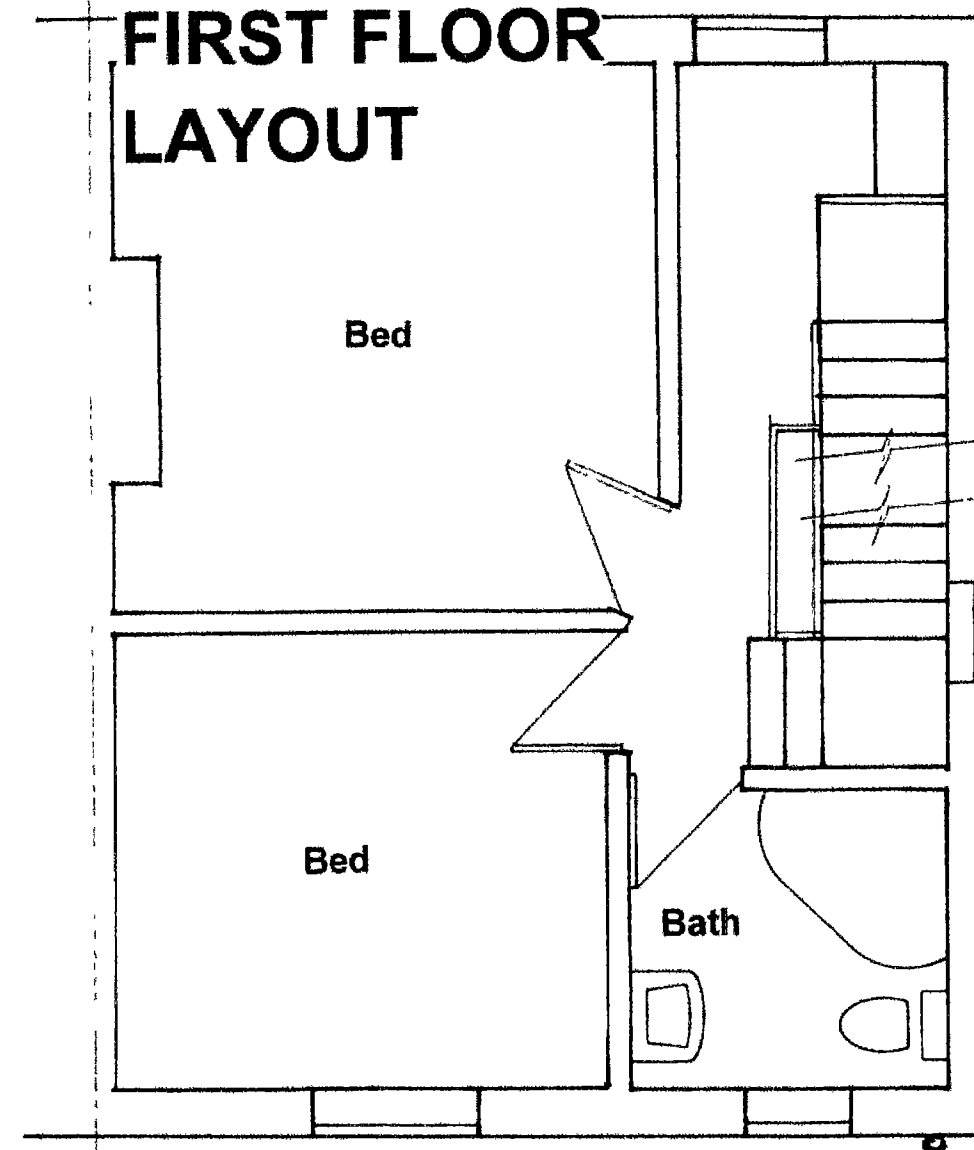

SCALE 1:50

DWG 3 OF 5