


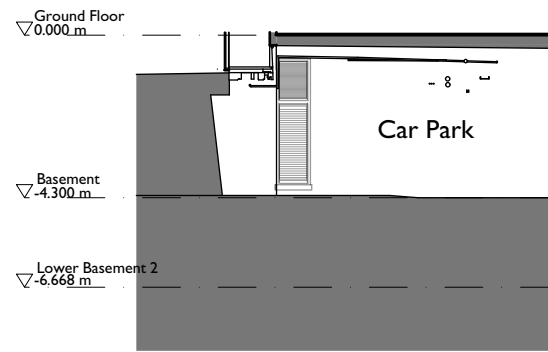


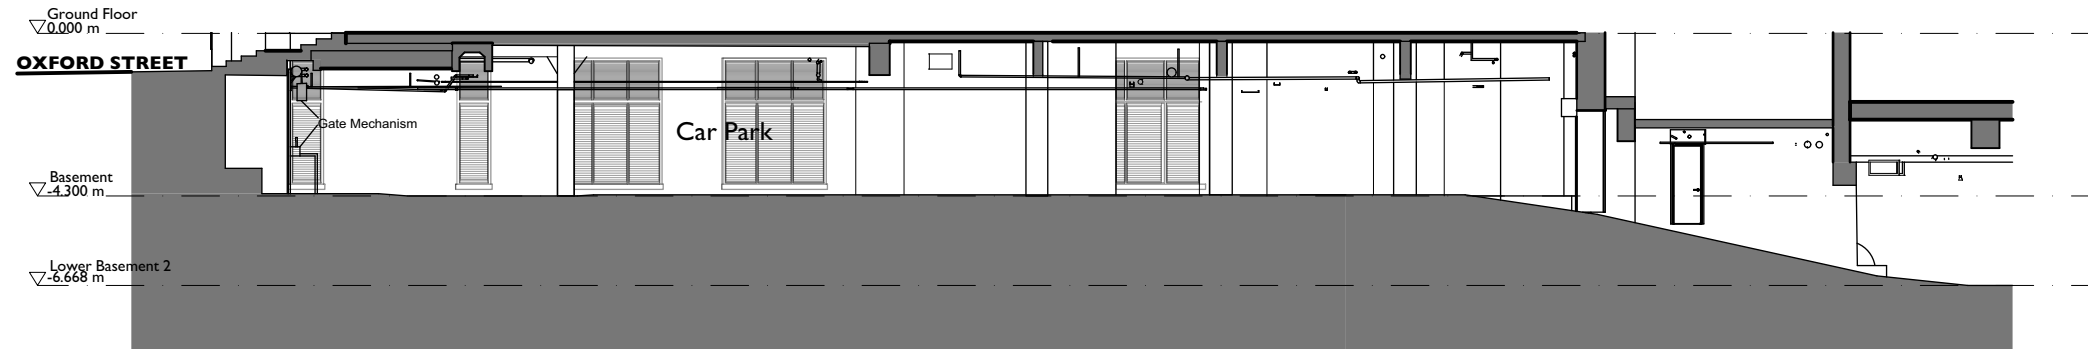


Section K-K

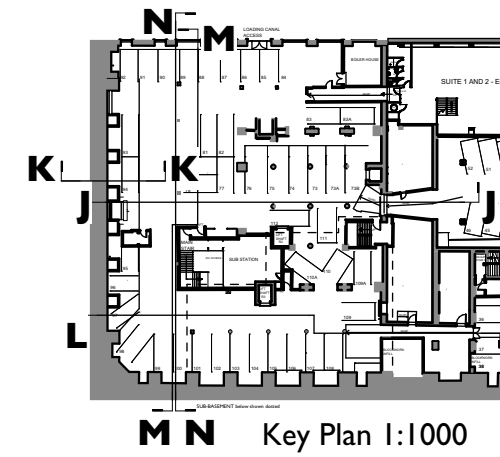


Section J-J

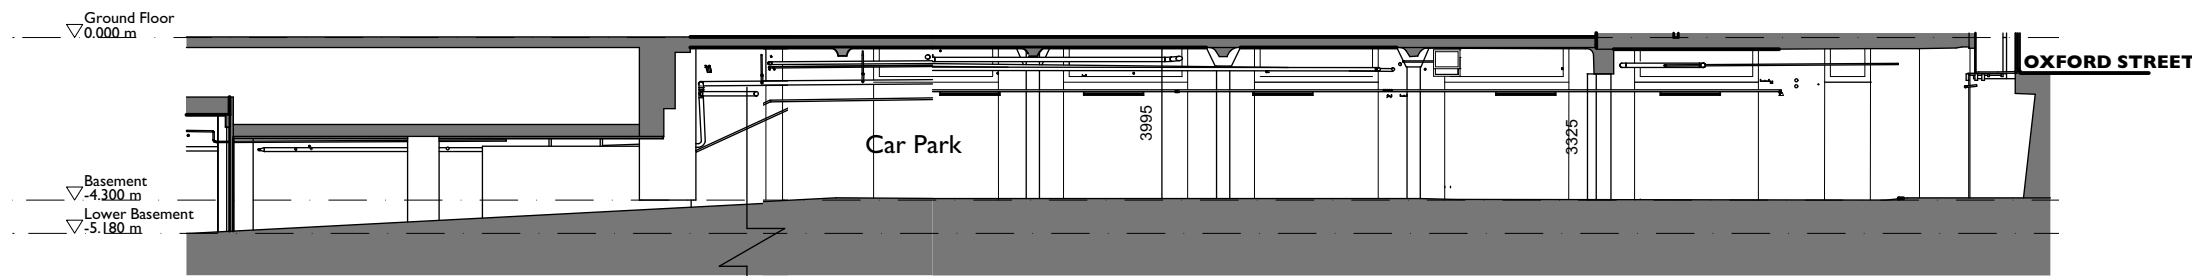

Section L-L

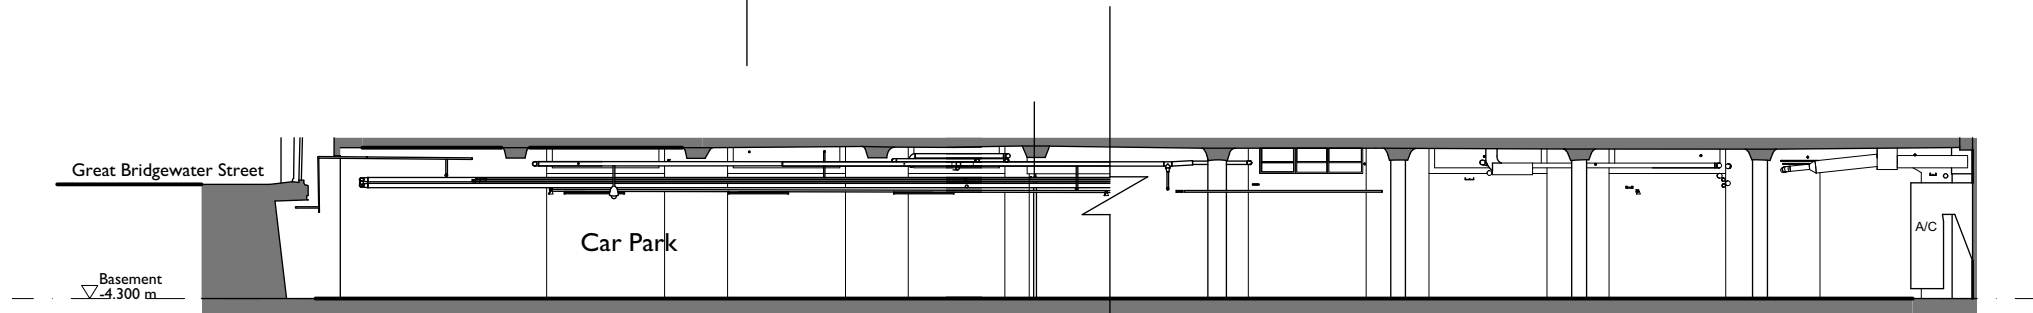

Section M-M

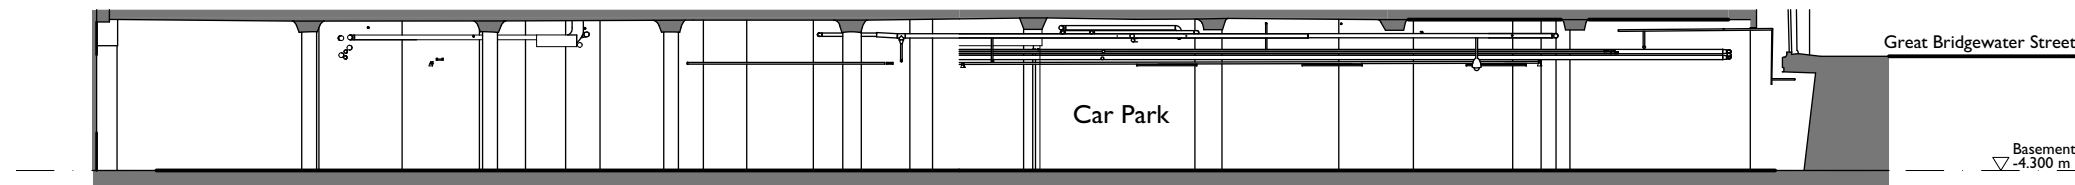

Section N-N

KEY

Existing

Drawing reference
1/312 (TBC)

A Section K and N added RD AB
27/05/2020

Rev Note DRN CHK

Churchgate Basement
Manchester

Existing Sections J-J, K-K, L-L,
M-M, N-N

scheme 1819
drwg no. **E(303)**
revision A

scale 1:200 @ A3
date first drawn Nov 19
drawn FA

SK sketch E existing P proposed T tender C construction FI final issue

www.ateliermb.co.uk
t. 0161 236 0051
e. architect@ateliermb.co.uk