


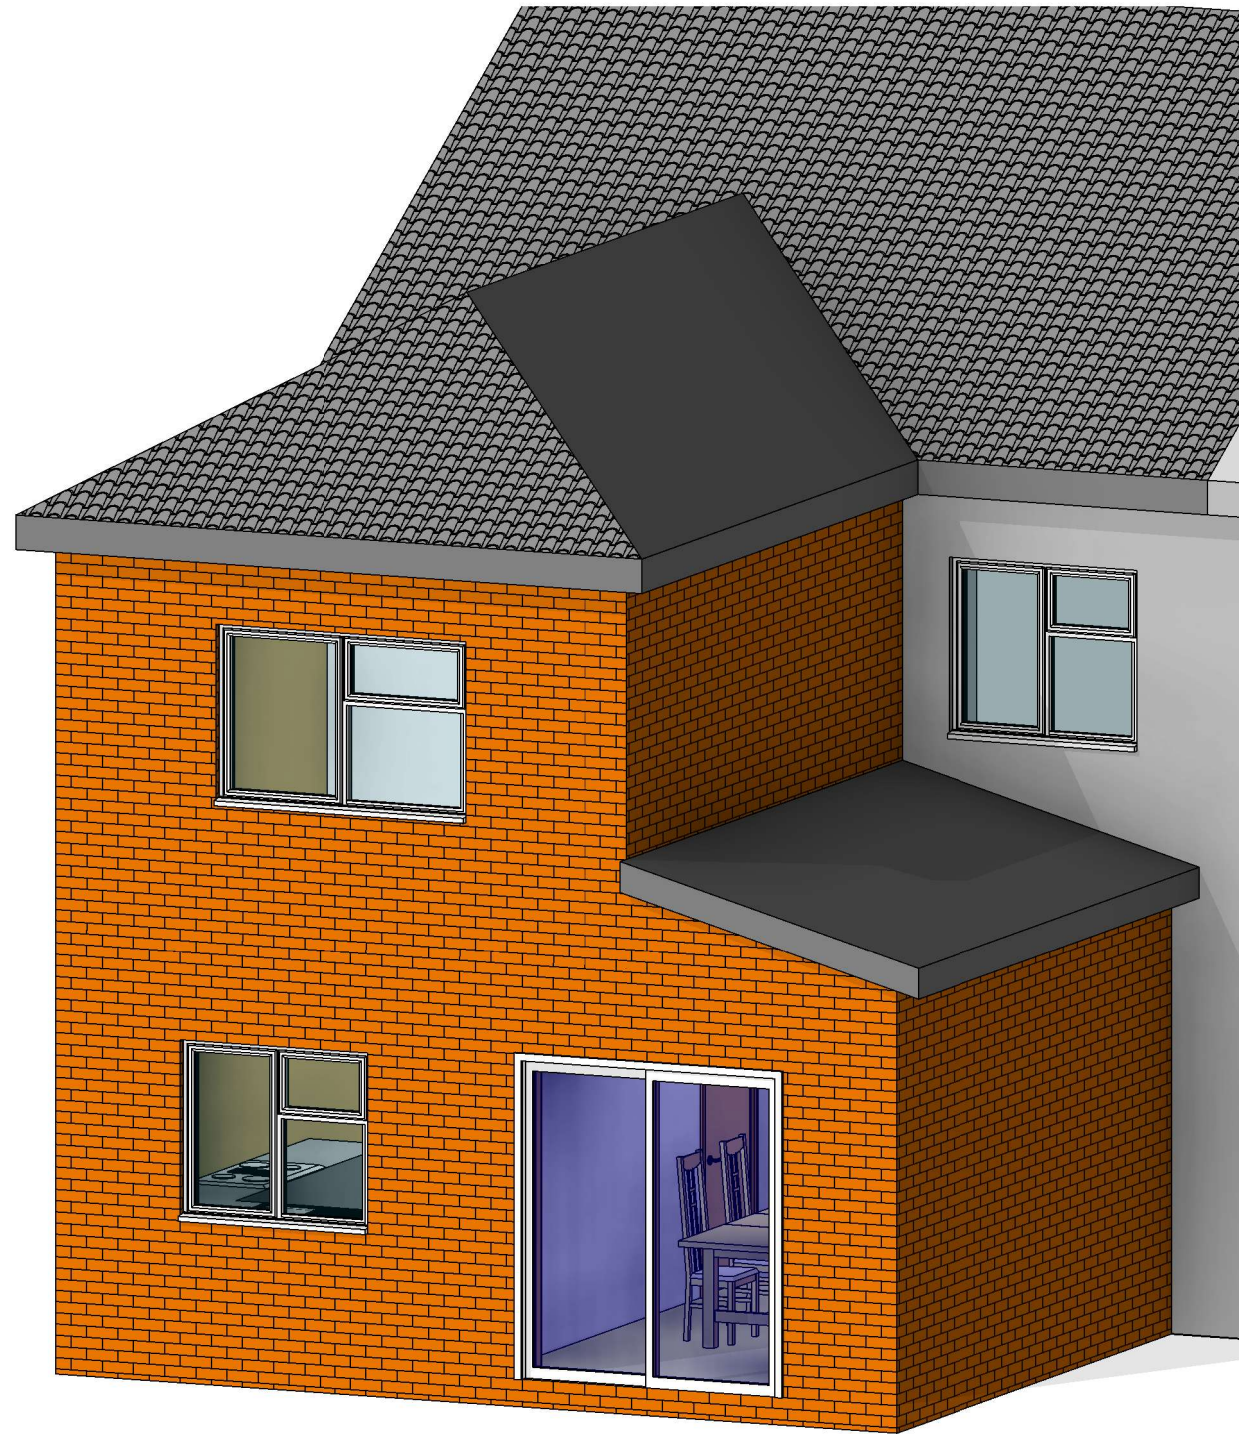

3D Impression

COPYRIGHT © ALL RIGHTS RESERVED BY VIKAS ALYAS LTD. DO NOT SCALE FROM DRAWING. DRAWING INDICATES DESIGN INTENT ONLY. REPORT ANY DISCREPANCIES TO CLIENT / VA LTD. NOT TO BE USED FOR CONSTRUCTION UNLESS STATED SO. TO BE READ IN CONJUNCTION WITH OTHER DRAWINGS OR SPECIFICATION WHERE PROVIDED.

BUILDING DESIGN CONSULTANCY
architek
 www.arctk.co.uk

0 7 7 0 7 7 0 0 0 6 6 | vikasalyas@gmail.com
 880 Stockport Road, Levenshulme, Manchester, M19 3BN

No.	Description	Date

PROJECT		ADDRESS		CLIENT		
Part Double/single storey rear extension		6 Lynton Ave, Burnage M19 2LQ		Z.Iqbal		
				Date 26.03.2020	Project number 1069	Scale (@ A3)
Manchester City Council	PURPOSE OF ISSUE Planning	SHEET	3D Impression	Drawn by VA	DRAWING NUMBER A107	REV
				Checked by VA		