
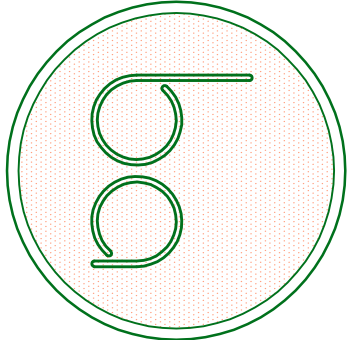
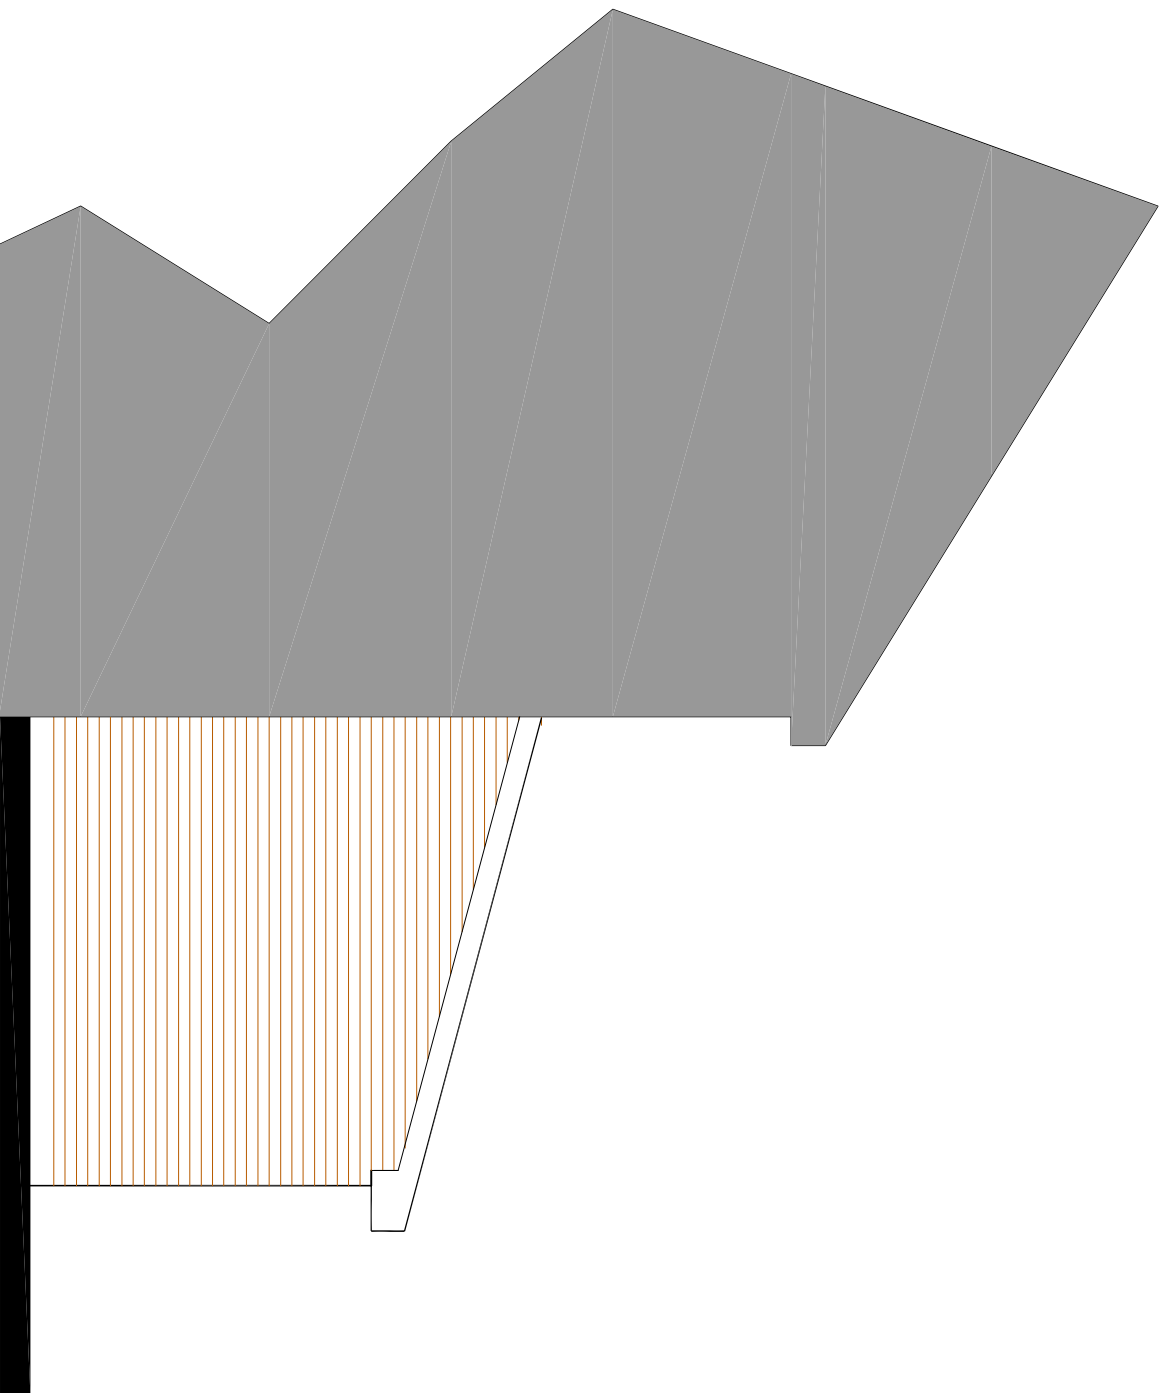
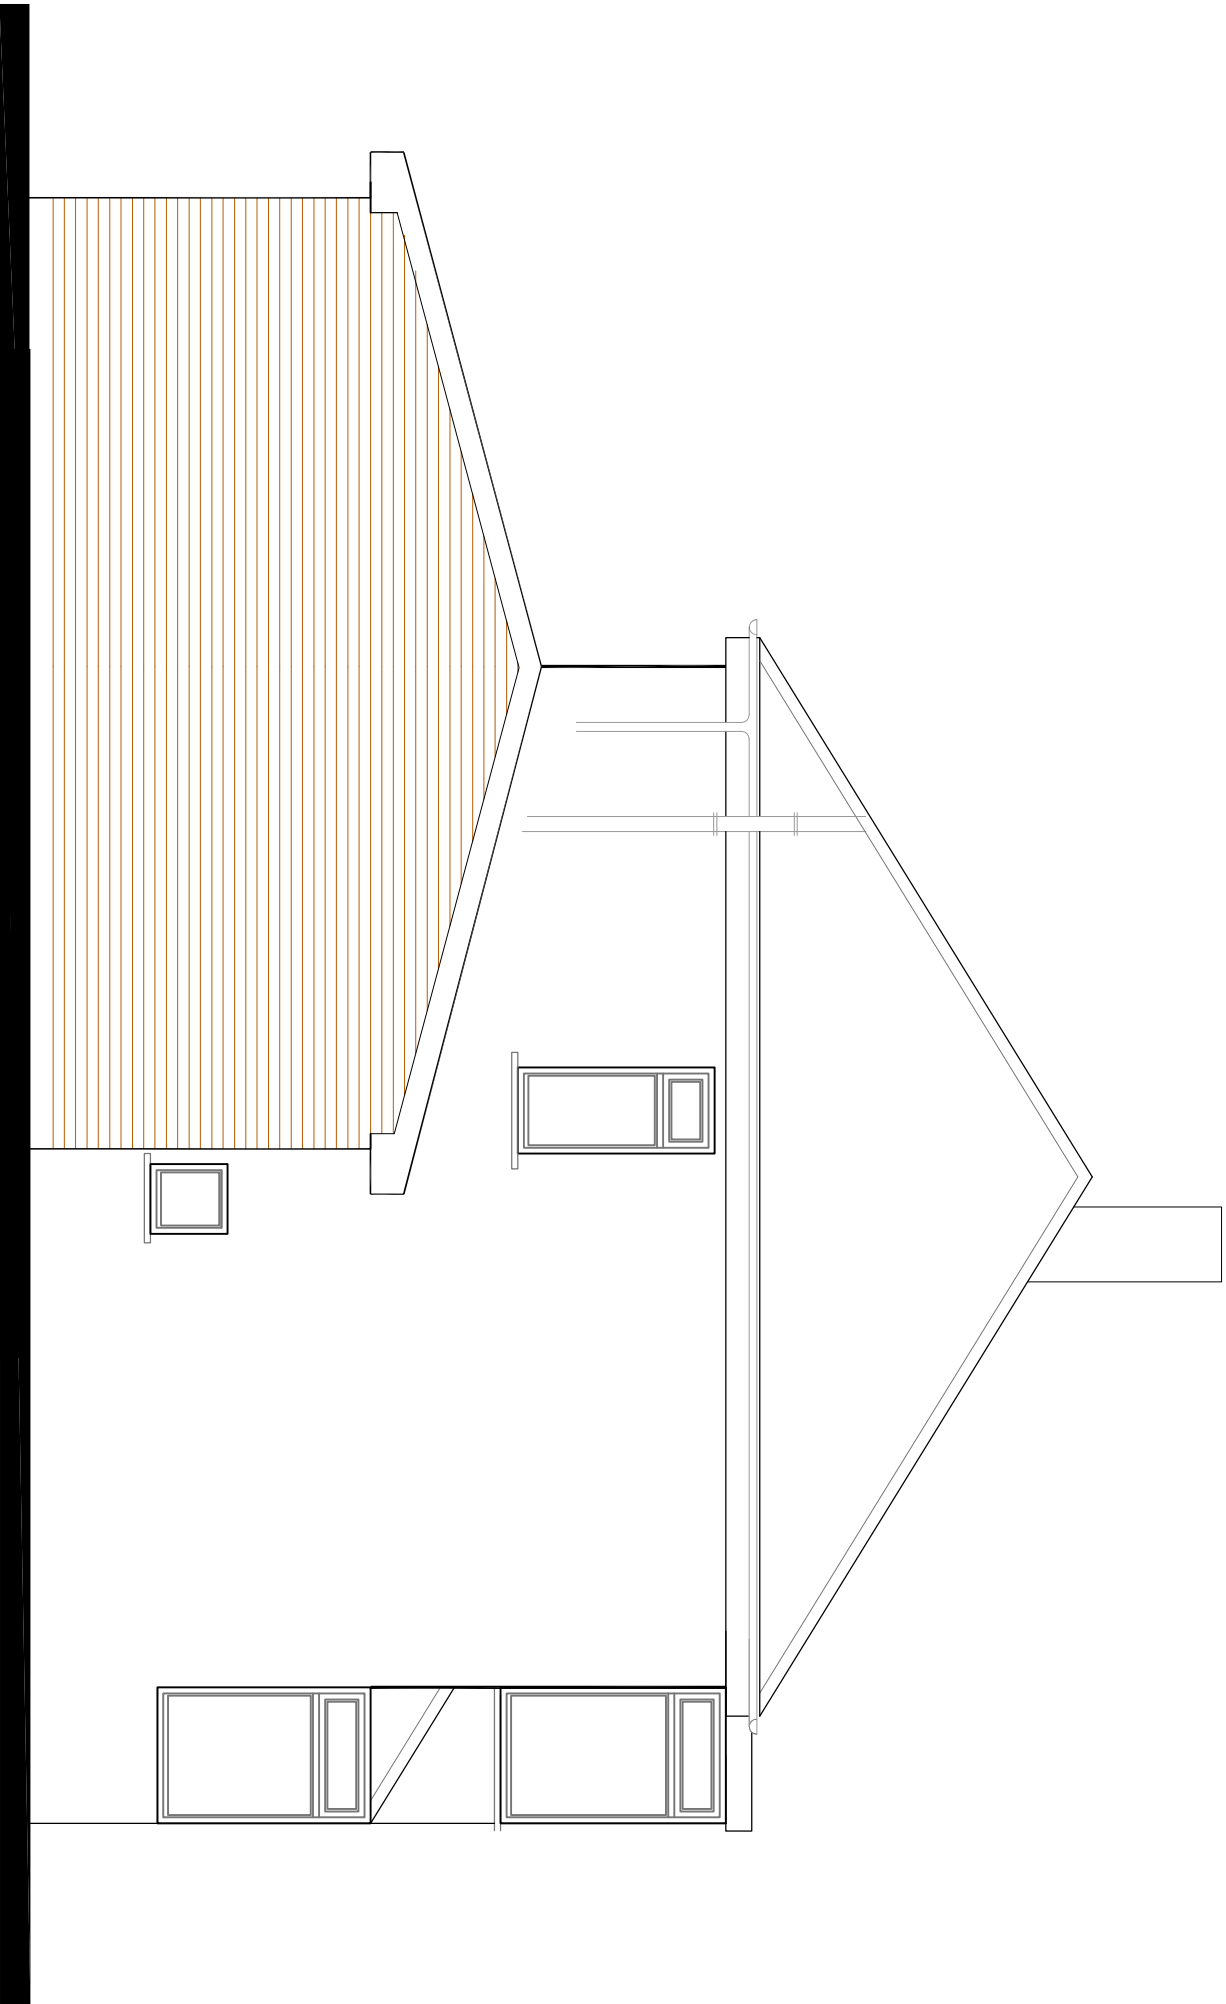
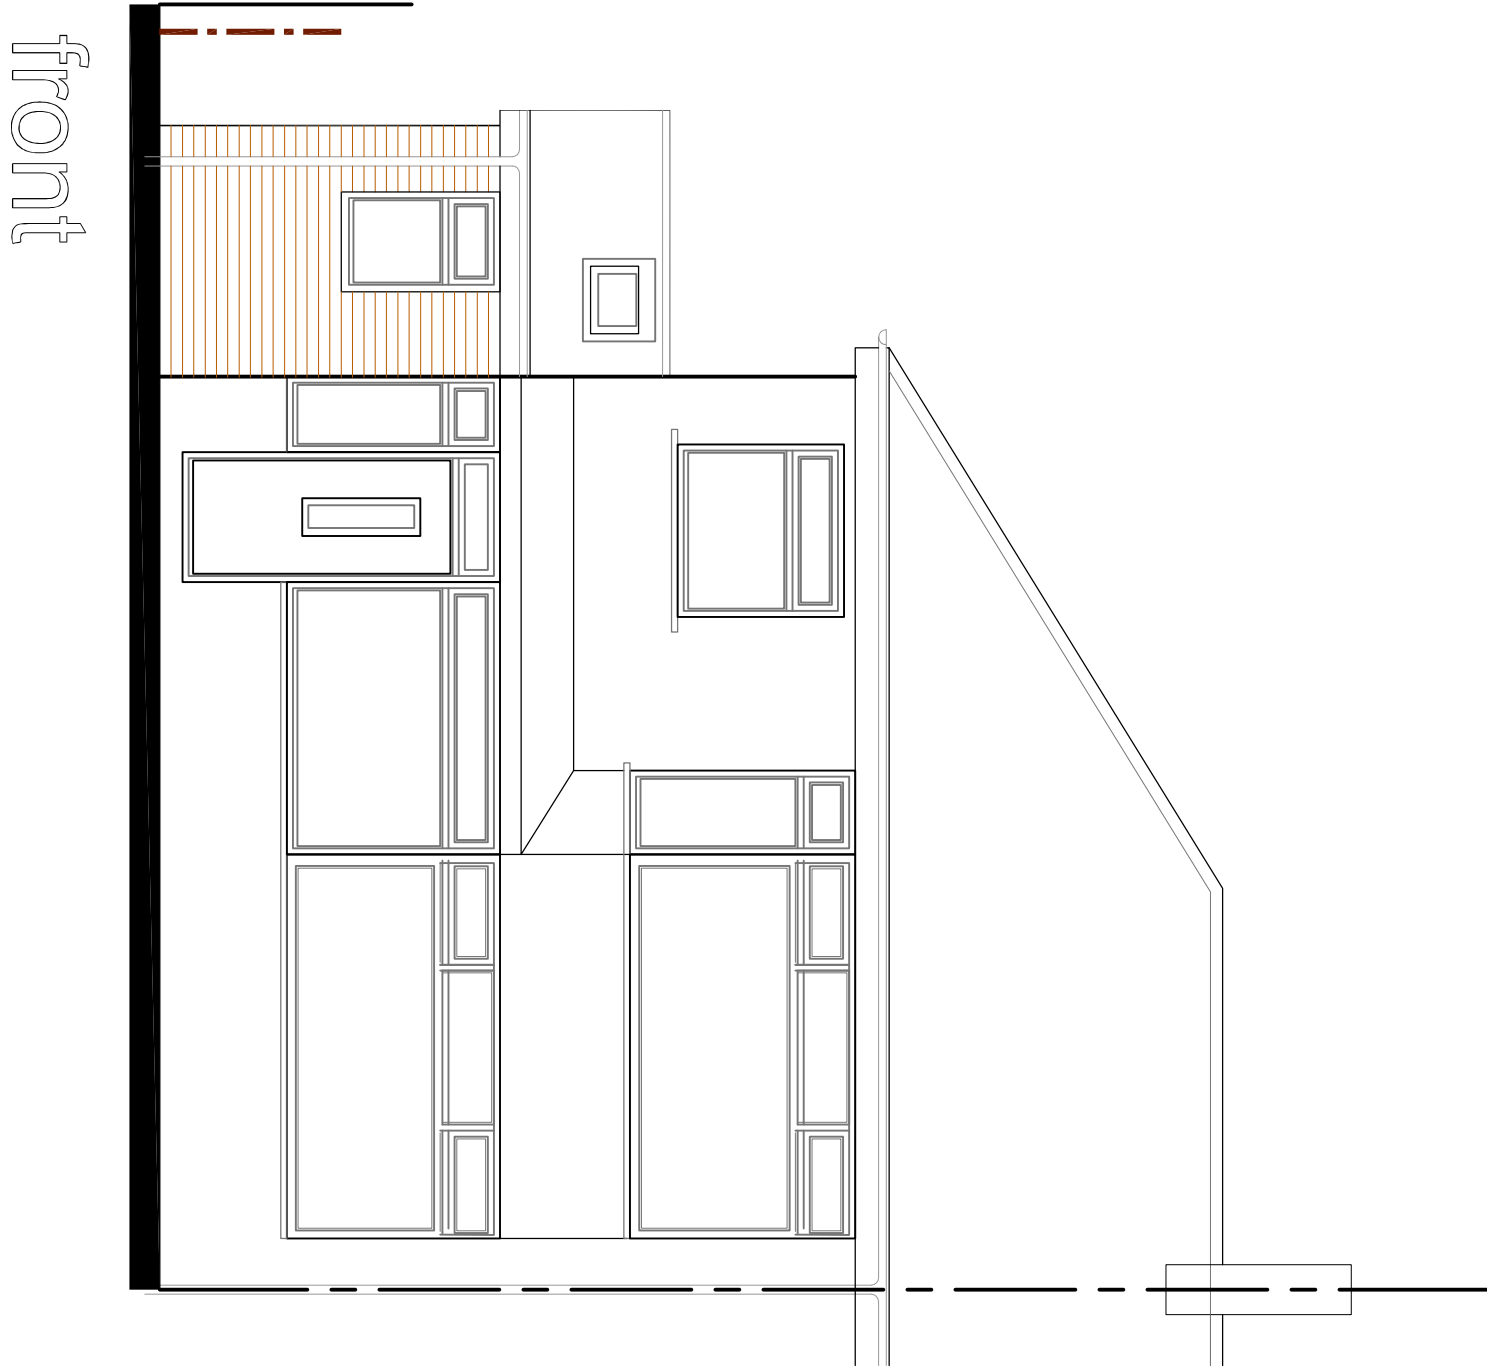


PROPOSED ELEVATIONS

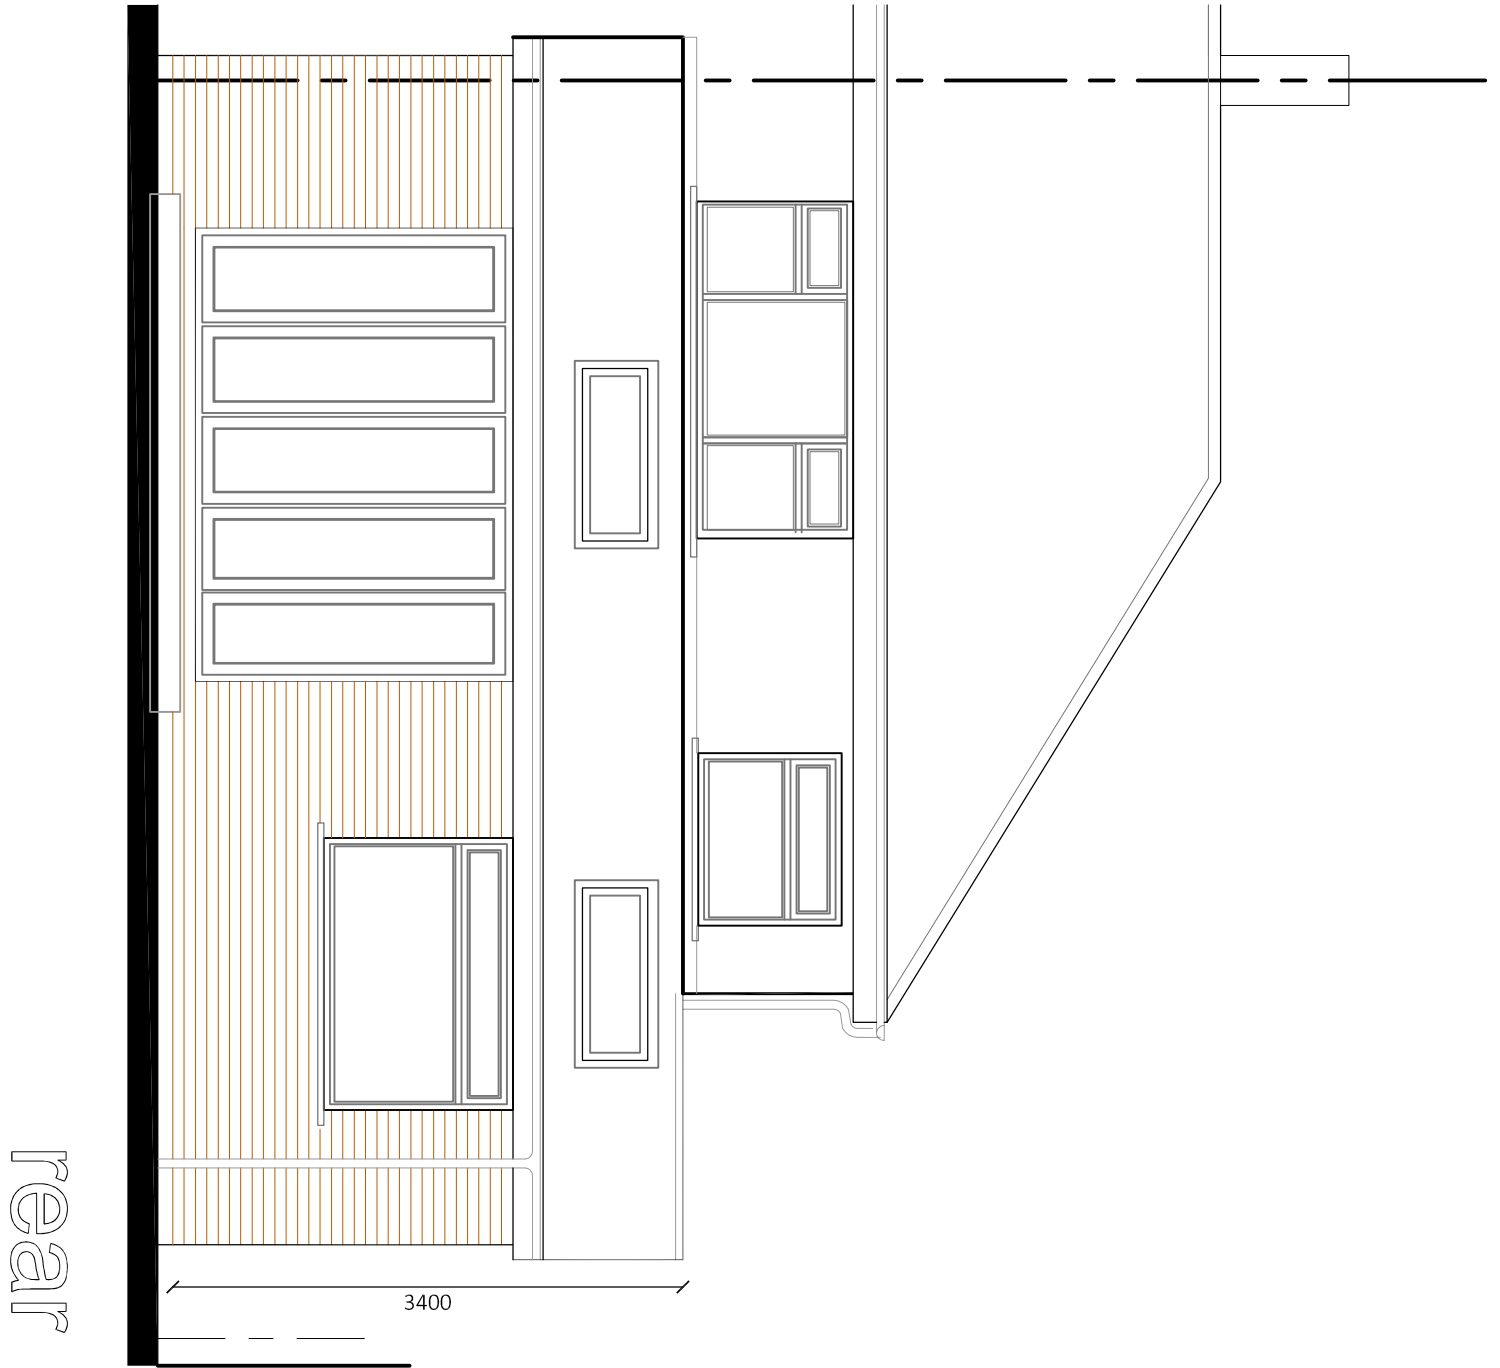

BA Property Consultants Ltd.
First Floor
132 Market Street
Hyde, Cheshire
SK14 1EX
tel. 0161 351 9777 fax 0161 351 9666
web: www.bapropertyconsultants.co.uk

site
8 NINA DRIVE
MOSTON MANCHESTER M40 SSD
FOR MR & MRS BLACKLEDGE

project
SINGLE STOREY EXTENSION TO REAR & SIDE

date	rev.	scale	drawing ref.
MAY20		1to50 on A1 1to100 on A3	M40-20/53