

LANDSCAPING KEY

	Marshall's Original Tegula Aged Concrete Seti Paving Size: Mixed Sizes Colour: Pennant Grey
	Marshall's Charmwood Textured with Charmwood Concrete Kerbs Size: 450x450x50mm Colour: Buff
	Marshall's Single Concrete Step Unit (top step & plinth) Size: 400x1000x150mm Colour: Buff
	Artificial Grass to Private Raised Terraces Detail and Specification to be Agreed
	Existing Footpath to be replaced / extended Tarmac to match existing
	Turf to courtyard and private garden spaces Private garden spaces bound by low level hedges
	Marshall's Blisted Tactile Flag Paving to Car Park Entrance Crossings Size: 400x400x50 Colour: Buff
	Marshall's Lambeth Concrete Deterrent Paving adjacent to Basement Ramp Size: 600x600 Colour: Smooth Grey
	Soft Landscape Planting Planting at Ground Level and in Timber Sleeper Planters Planting specification by Landscape Architect Planters to North Block Car Park to have Pleached Trees
	Marshall's Hazard Warning Tactile Textured to Top and Bottom of Steps Size: 400x400x50mm Colour: Natural

ALL DRAINAGE TO BE AGREED WITH S/E


DO NOT SCALE FROM THIS DRAWING.

COPYRIGHT OF THIS DRAWING BELONGS SOLELY TO DK-ARCHITECTS.

ALL DIMENSIONS AND LEVELS SHOWN ON THIS DRAWING ARE TO BE CHECKED BY THE CONTRACTOR AND ANY DISCREPANCIES MUST BE REPORTED TO THE ARCHITECT PRIOR TO THE COMMENCEMENT OF ANY WORK ON SITE.

PLEASE REFER TO M+E DRAWINGS FOR ALL MECHANICAL AND ELECTRICAL INFORMATION.


PLEASE REFER TO SE DRAWINGS FOR ALL STRUCTURAL, CONNECTION AND UNDERGROUND DETAILS.

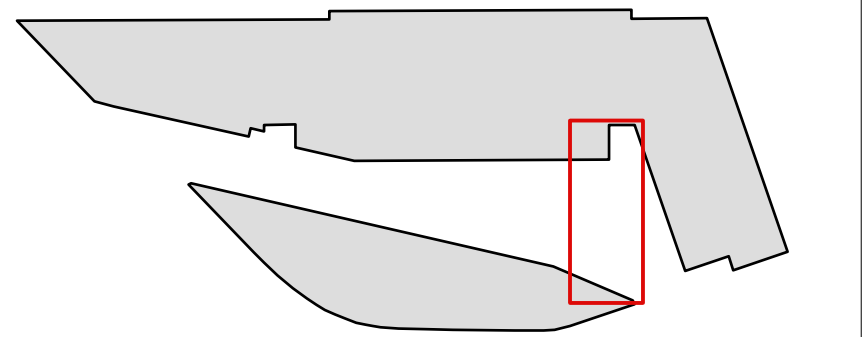


A	24.07.18	Updated to widen pleached tree planters in line with advice from Plant-it. Planter detail around sub-station amended to suit.
Revision	Date	Description

DK-Architects
Liverpool
L1 6ER
F 0151 227 2053
E mail@dk-architects.com
W www.dk-architects.com


Job:	X1 The Plaza	
Client:	X1 Developments	
Drawing Title:	Sub Station/Pathway/Entrance Steps Detail	
Date:	22.01.18	
Drawing no:	1141 - C224	revision: A
Scale:	as shown @A1	
Drawn:	HB	

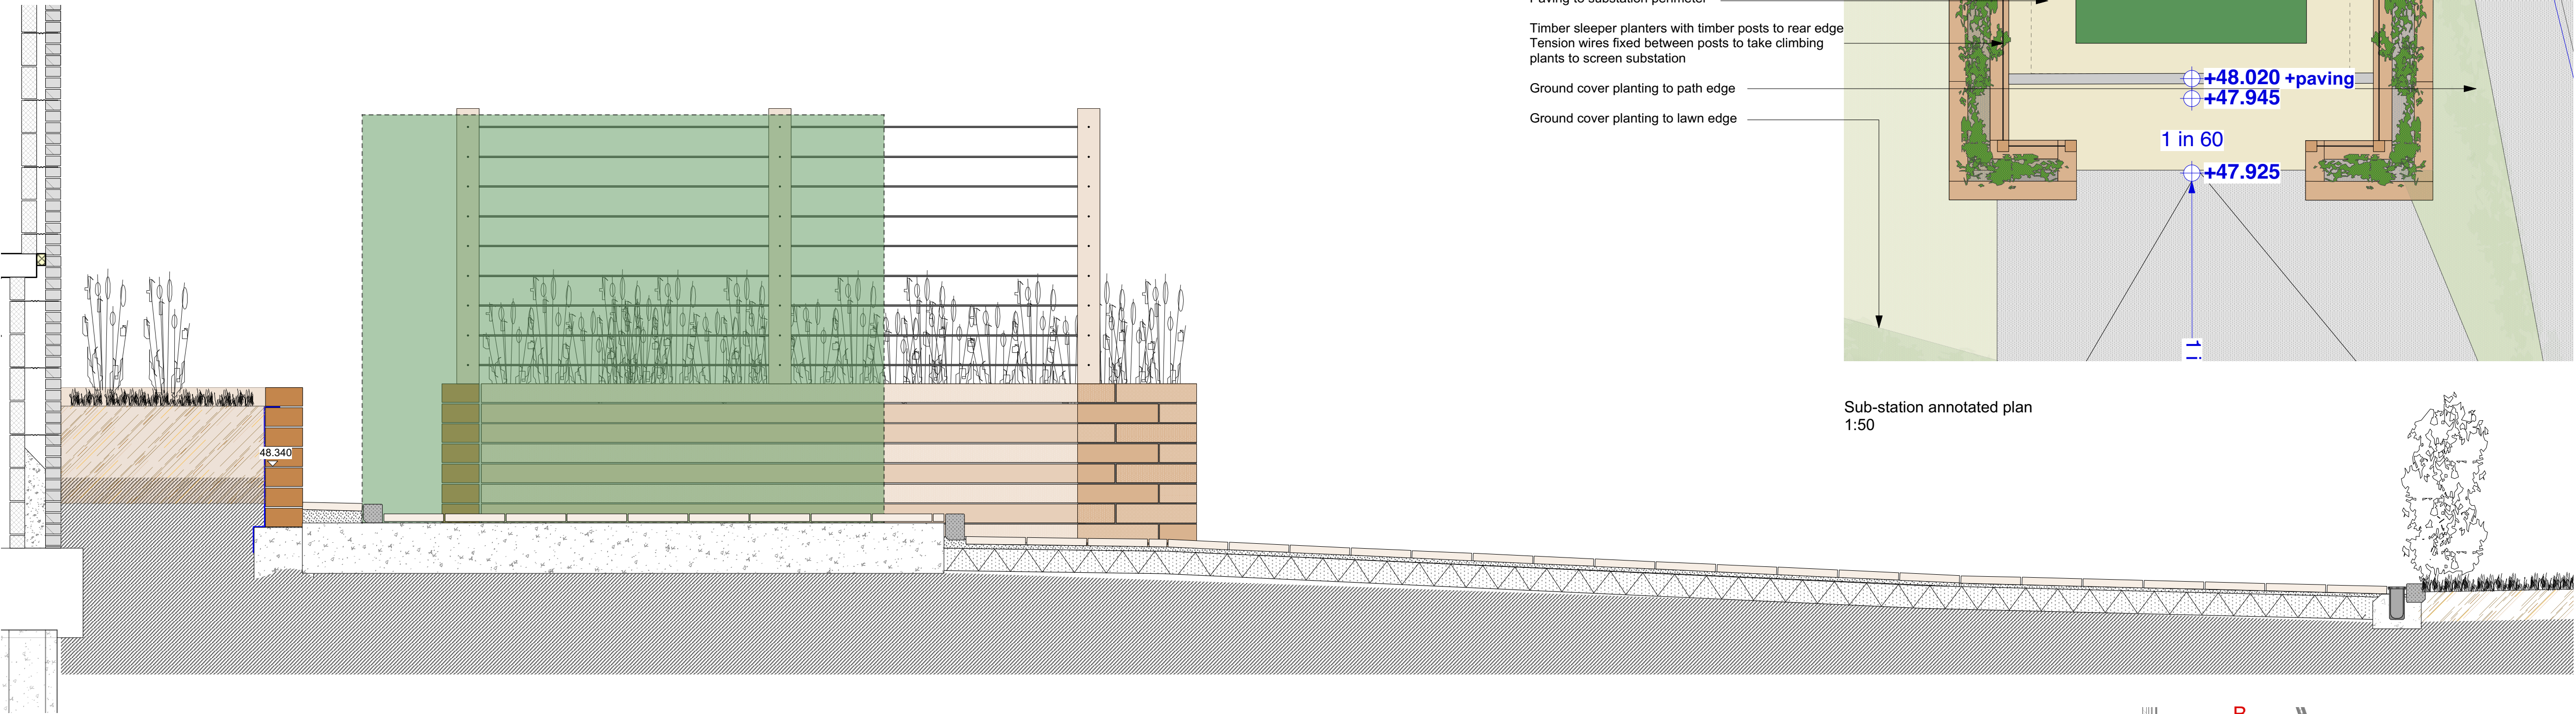

Section A-A @ 1:25
Sub-station section through central courtyard

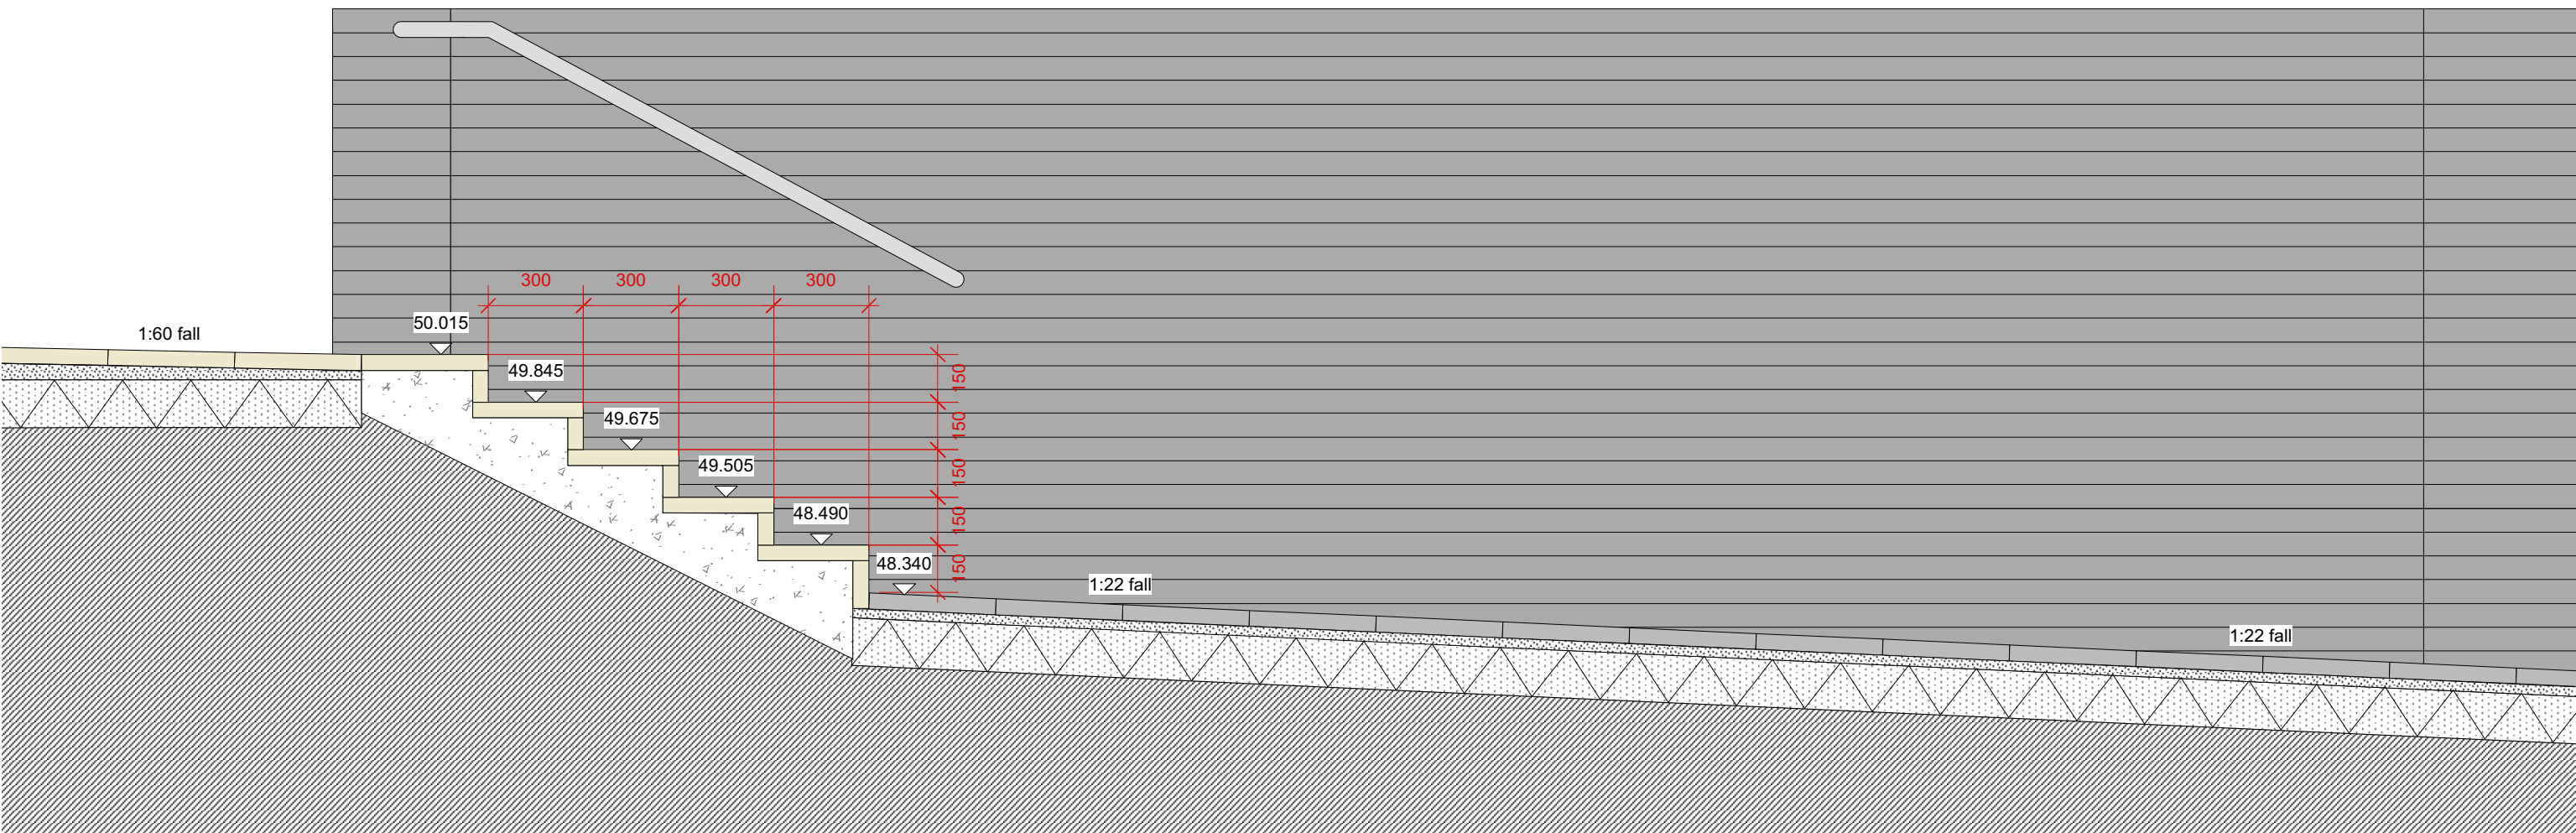

Section B-B @ 1:20
North Block secondary entrance steps

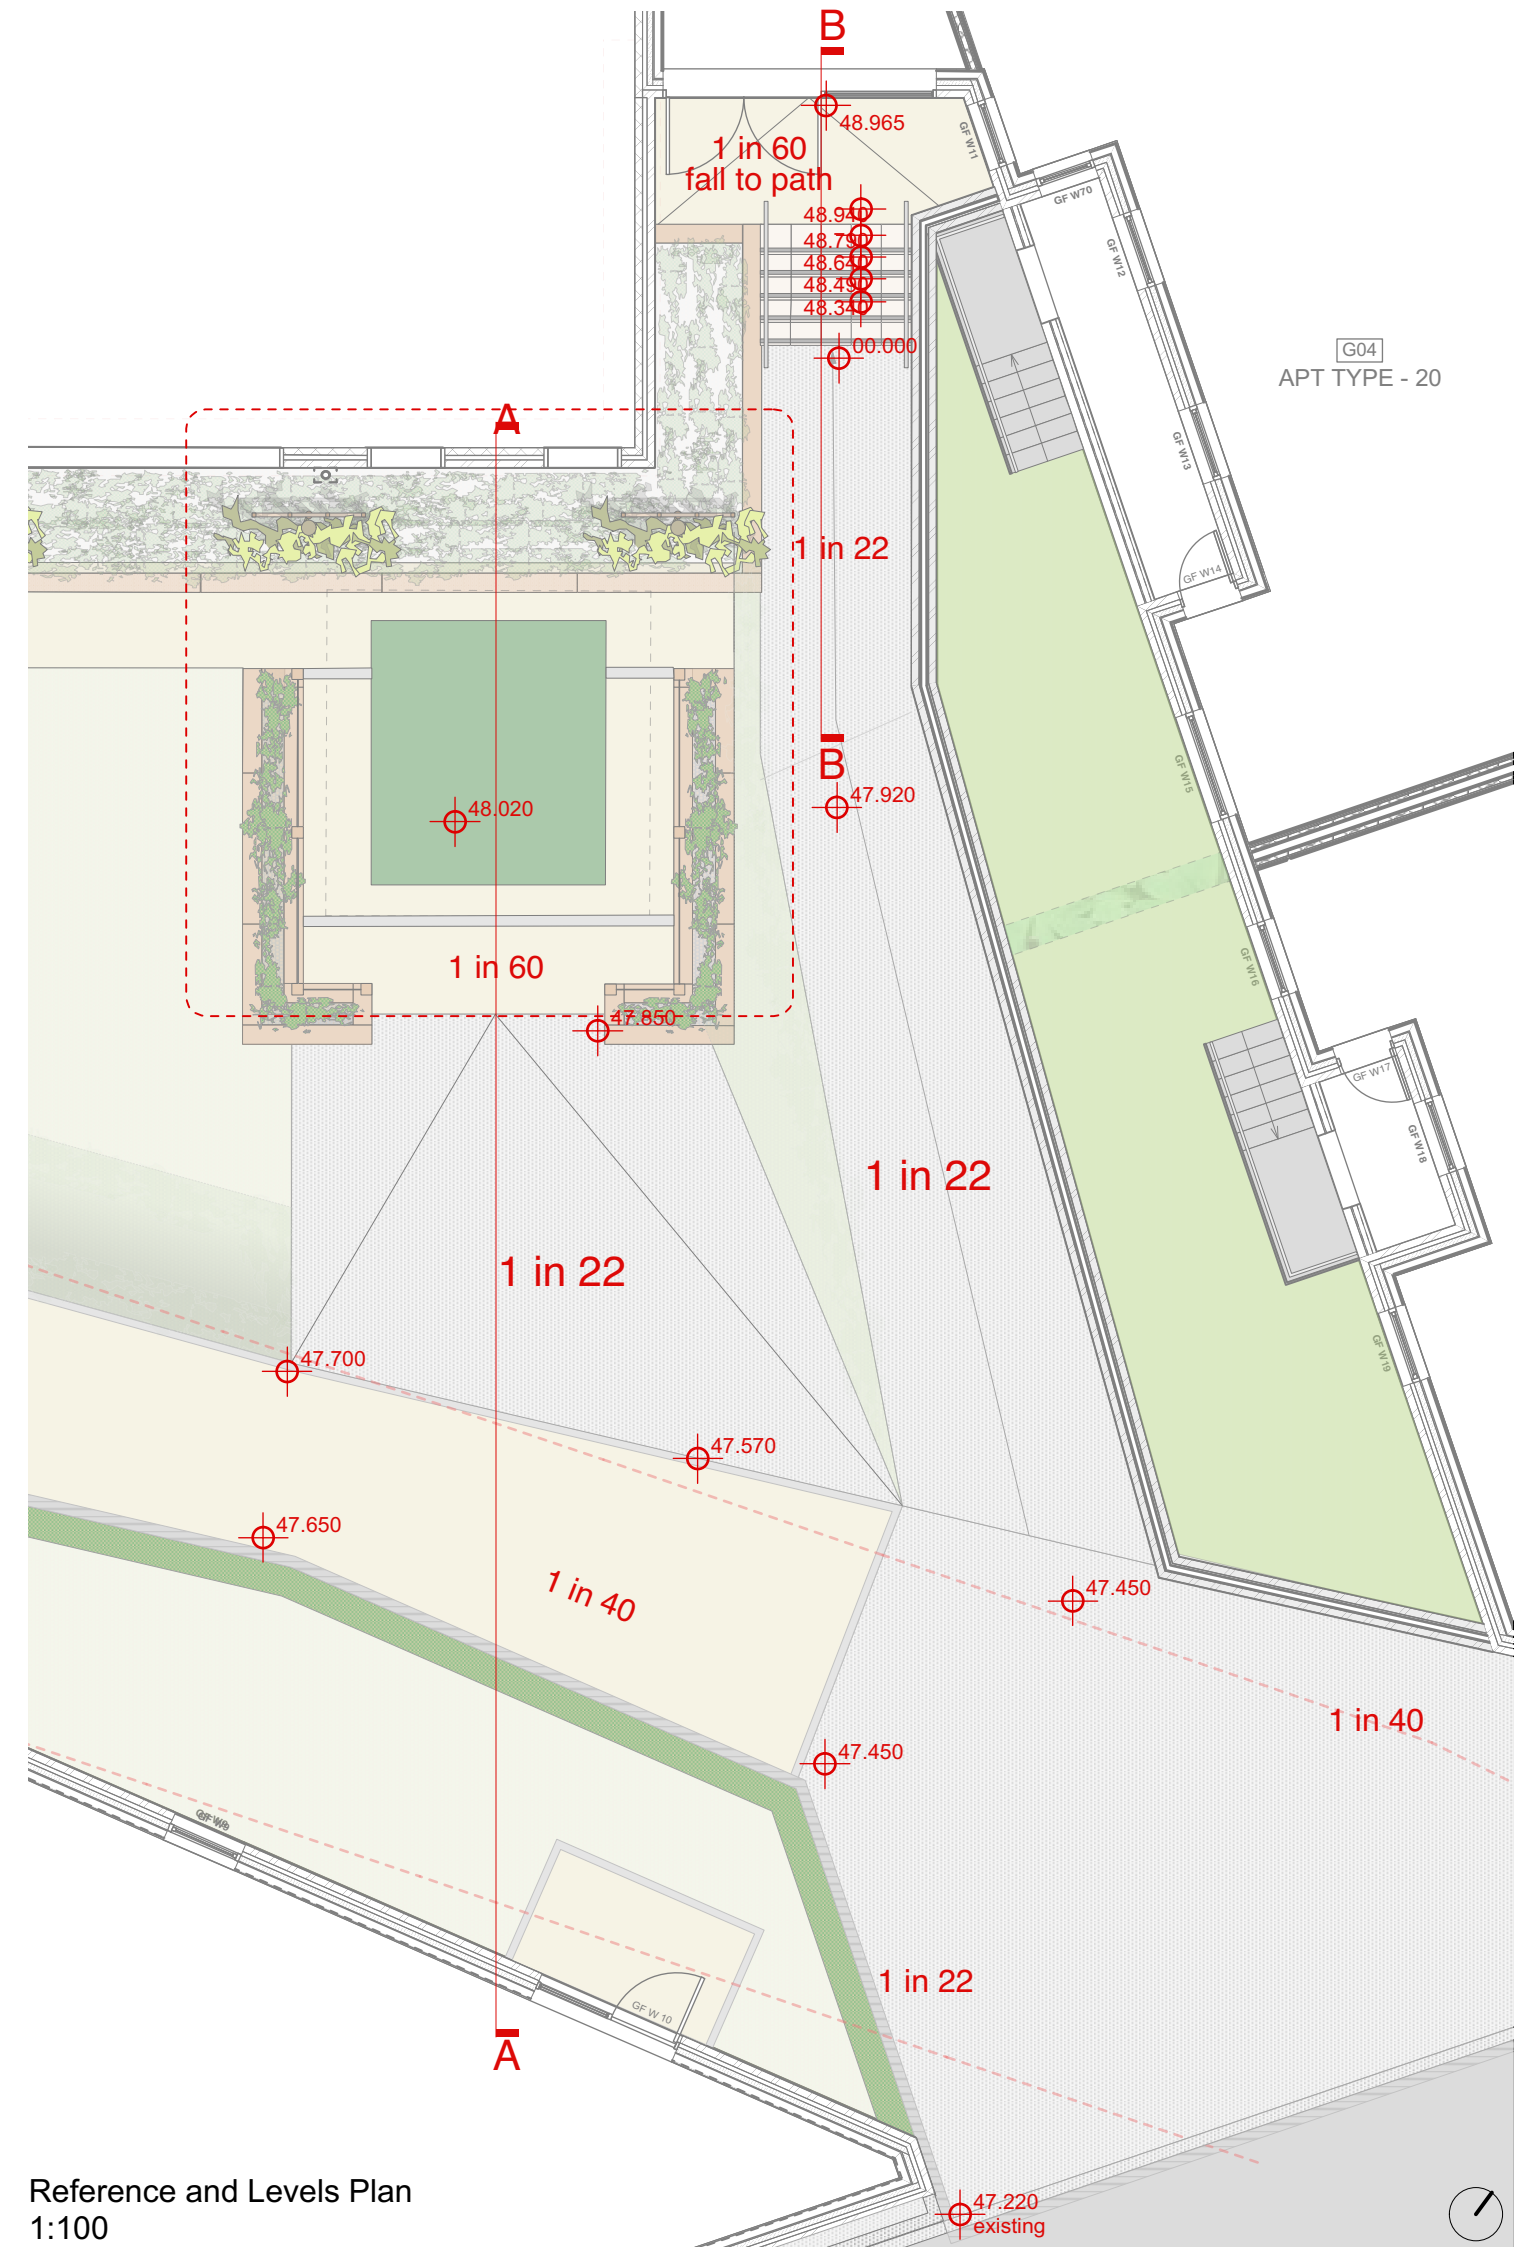Reference and Levels Plan
1:100