



KEY


- Existing
- Proposed
- Existing to be removed
- Drawing reference
1/312 (TBC)

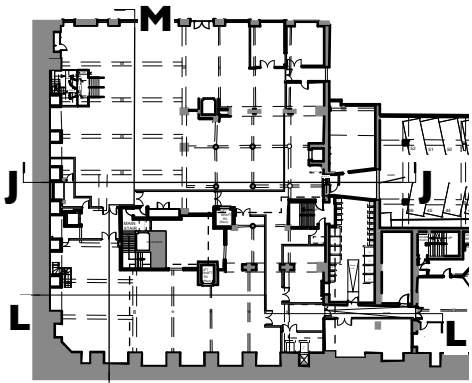


Key Plan 1:1000

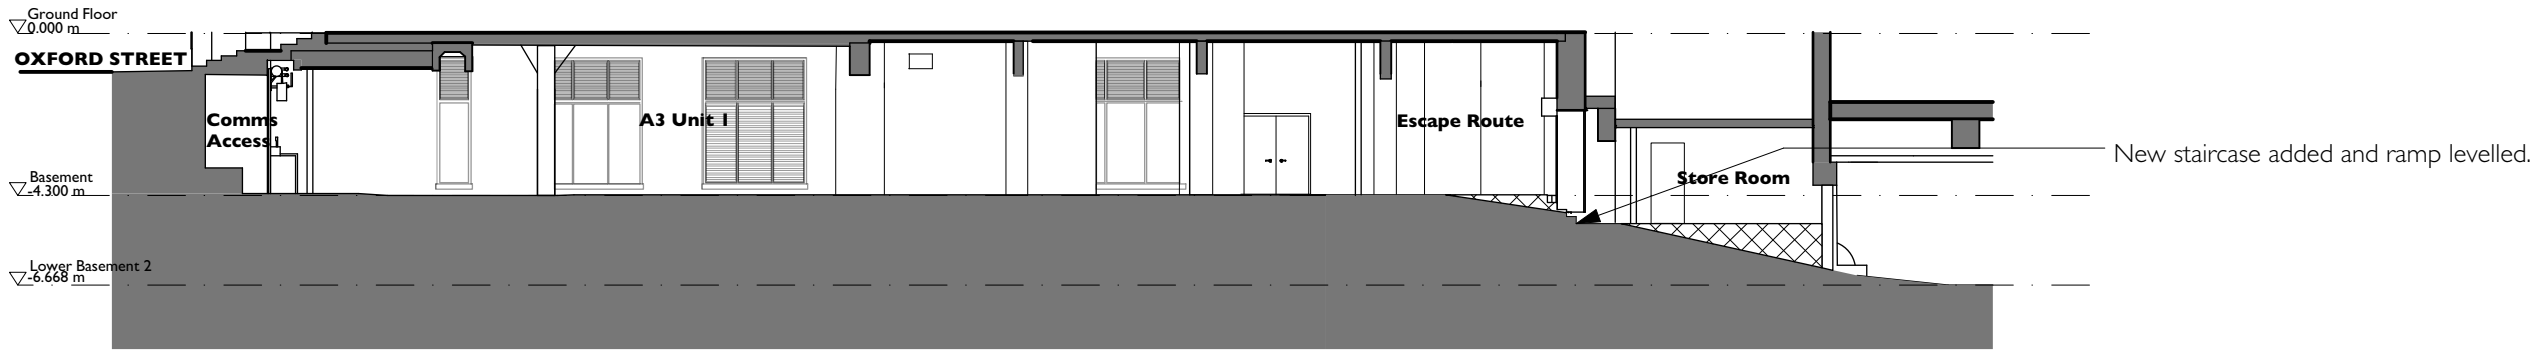

Section J-J

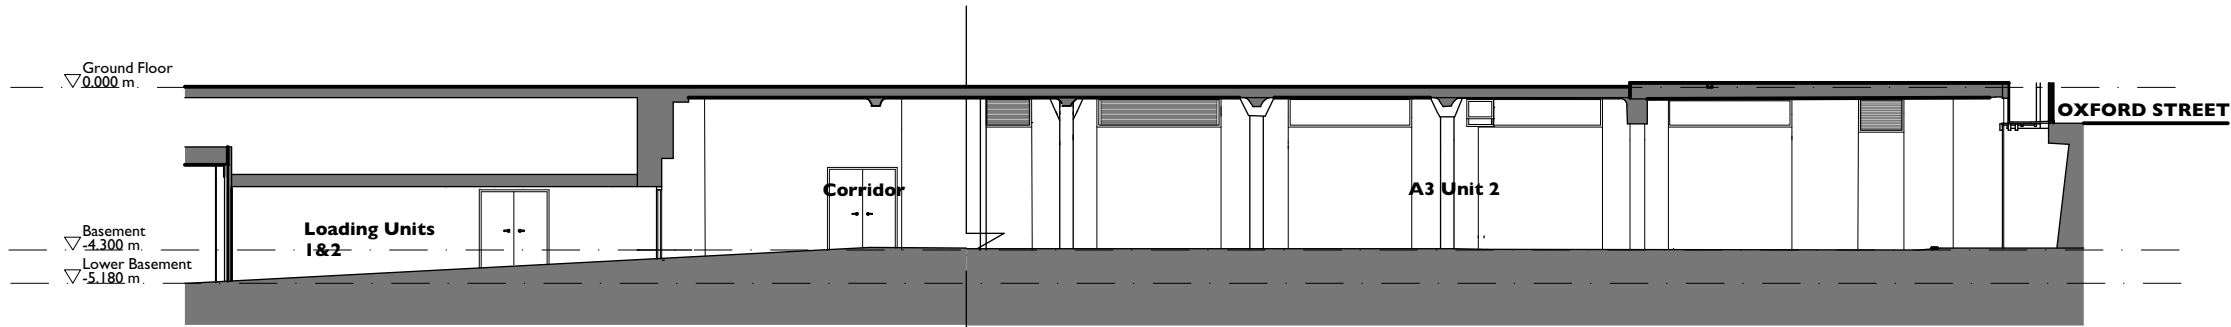

Section L-L

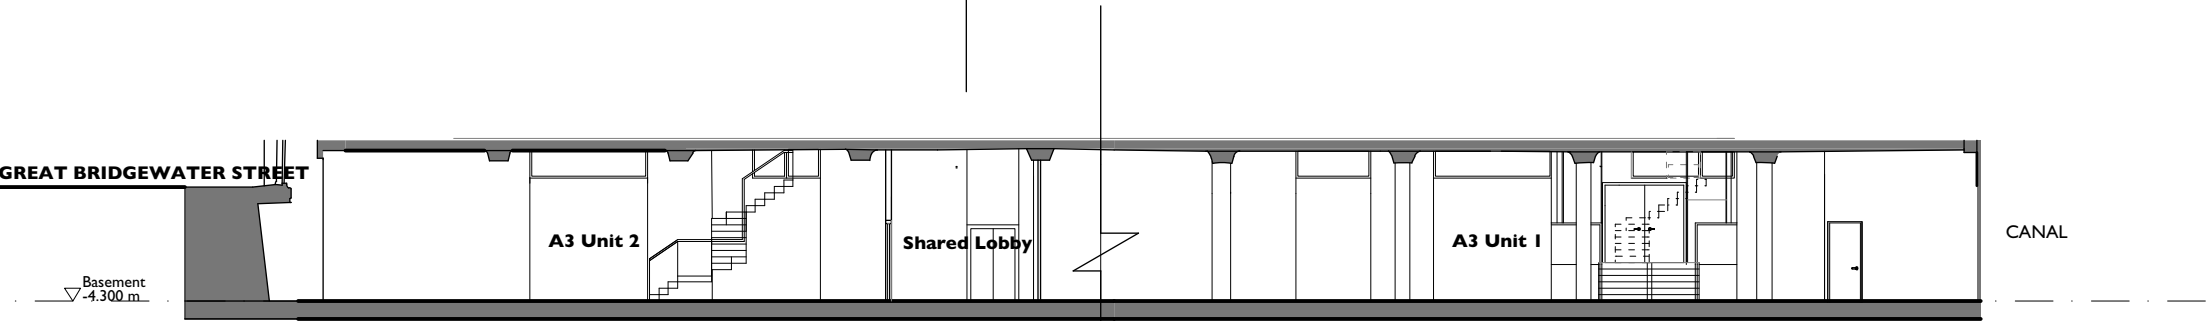

Section M-M

Rev	Note	DRN	CHK
-----	------	-----	-----

Churchgate Basement
Manchester

Proposed
Sections J-J, L-L, M-M

scheme	1819
drwg no.	P(370)
revision	

scale	1:200 @ A3
date first drawn	Nov 19
drawn	FA

SK sketch E existing P proposed T tender C construction FI final issue

www.ateliermb.co.uk
t 0161 236 0051
e architect@ateliermb.co.uk