

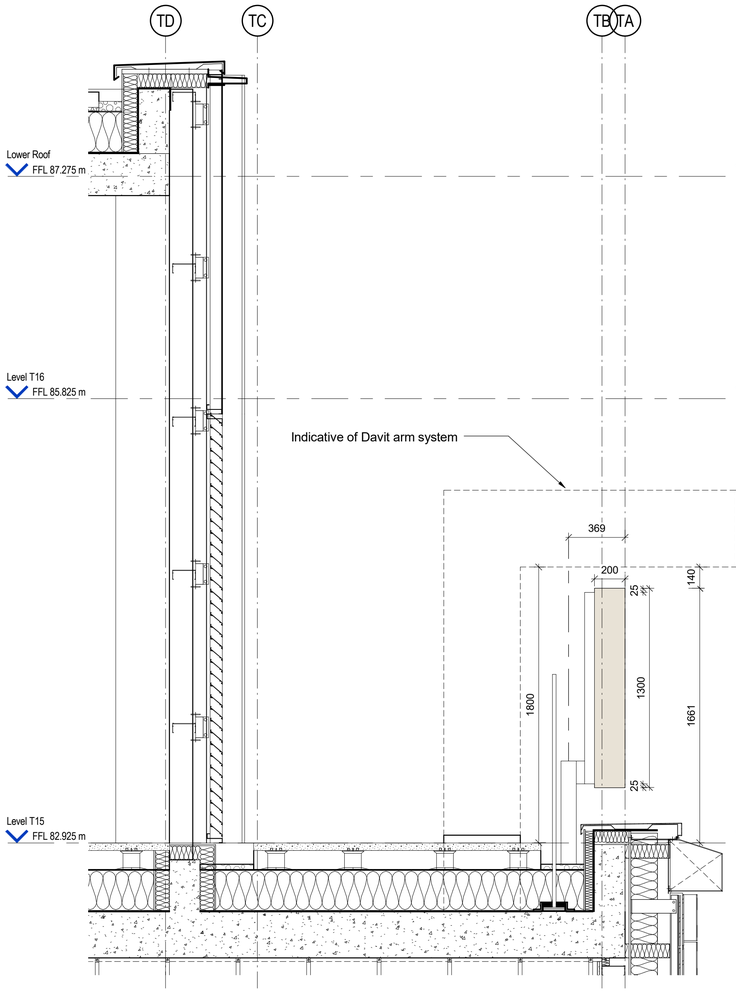


1 Section - RF - Signage
1 : 20

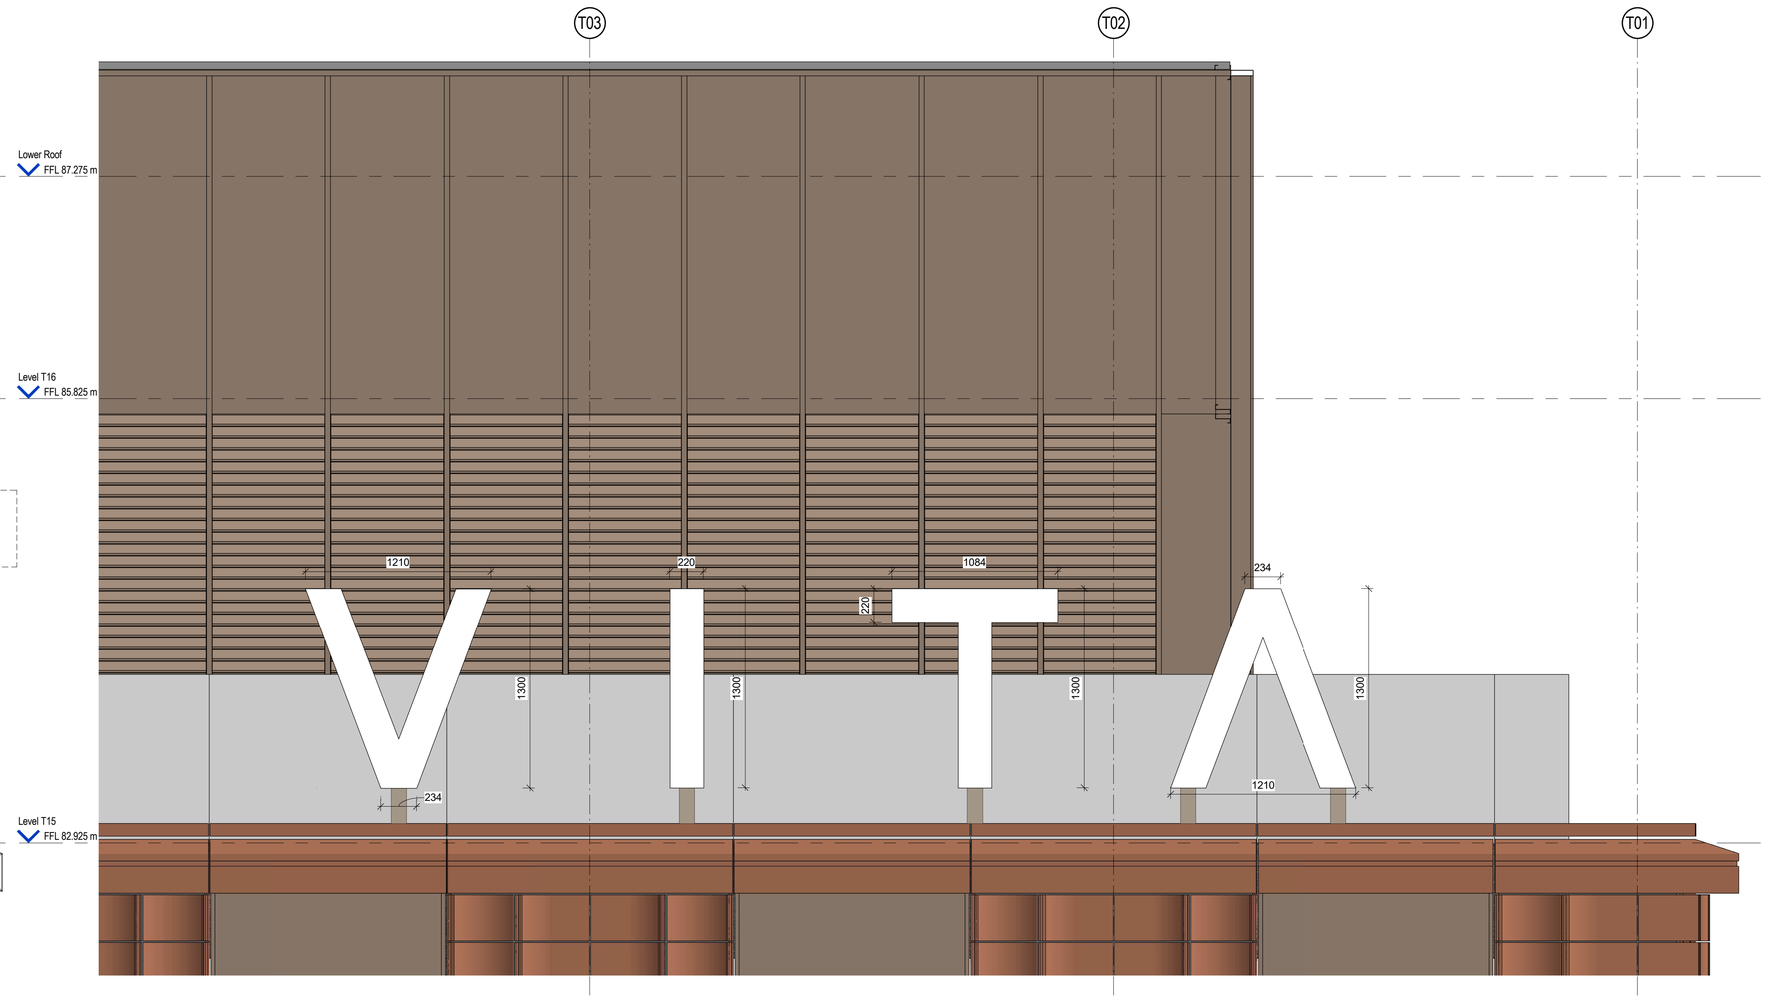

2 Elevation - RF - Signage
1 : 20

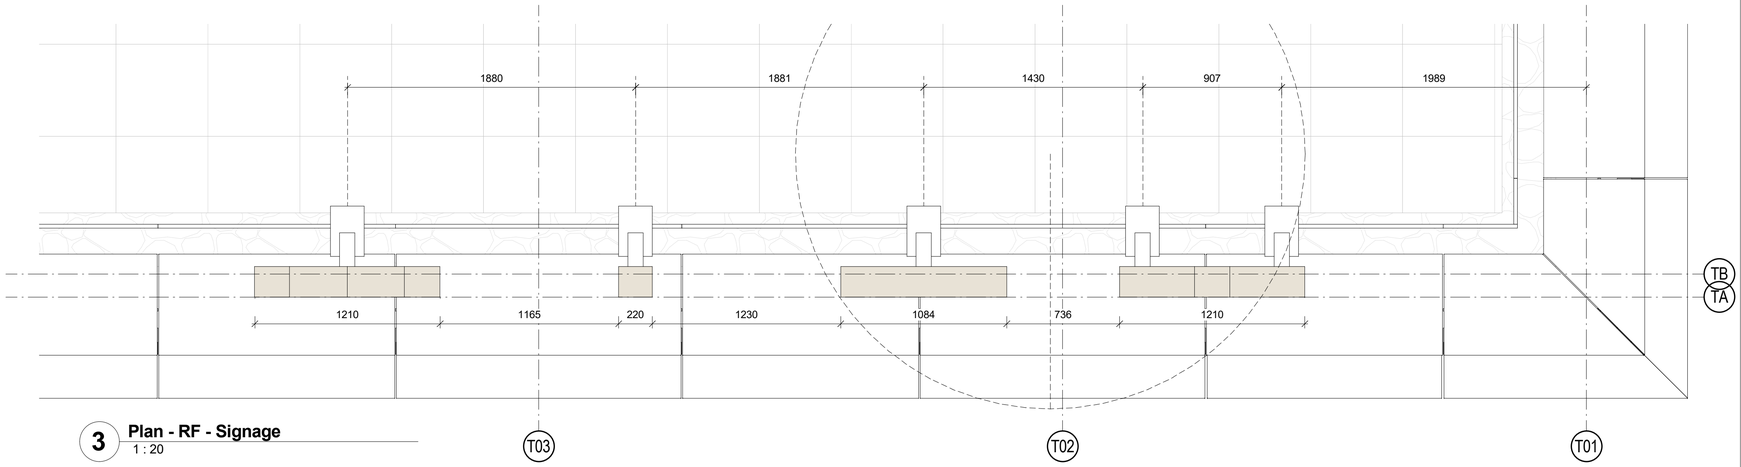

3 Plan - RF - Signage
1 : 20

Amendment	Date
P01 First Issue	05.02.20

S3 - Review + Comment 05.02.20

FelldenCleggBradleyStudios LLP
Bath Brewery
Toll Bridge Road
Bath
BA17DE
t 01225 852545
f 01225 852528
e bath@fcbstudios.com

1808-2-Facade

Drawing No: **CSAL-FCBS-ZT-15-DR-A-3161**

Rev: **P01**

Drawing Name: Cladding Bay Study - RF - Signage

Scale 1 : 20 @ A1
Date 11/20/19
Drawn FCBS - MCR

Do Not Scale
Original printed at A1

All Dimensions to be checked on site