


EXISTING BUILDING LAYOUT – SINGLE STOREY

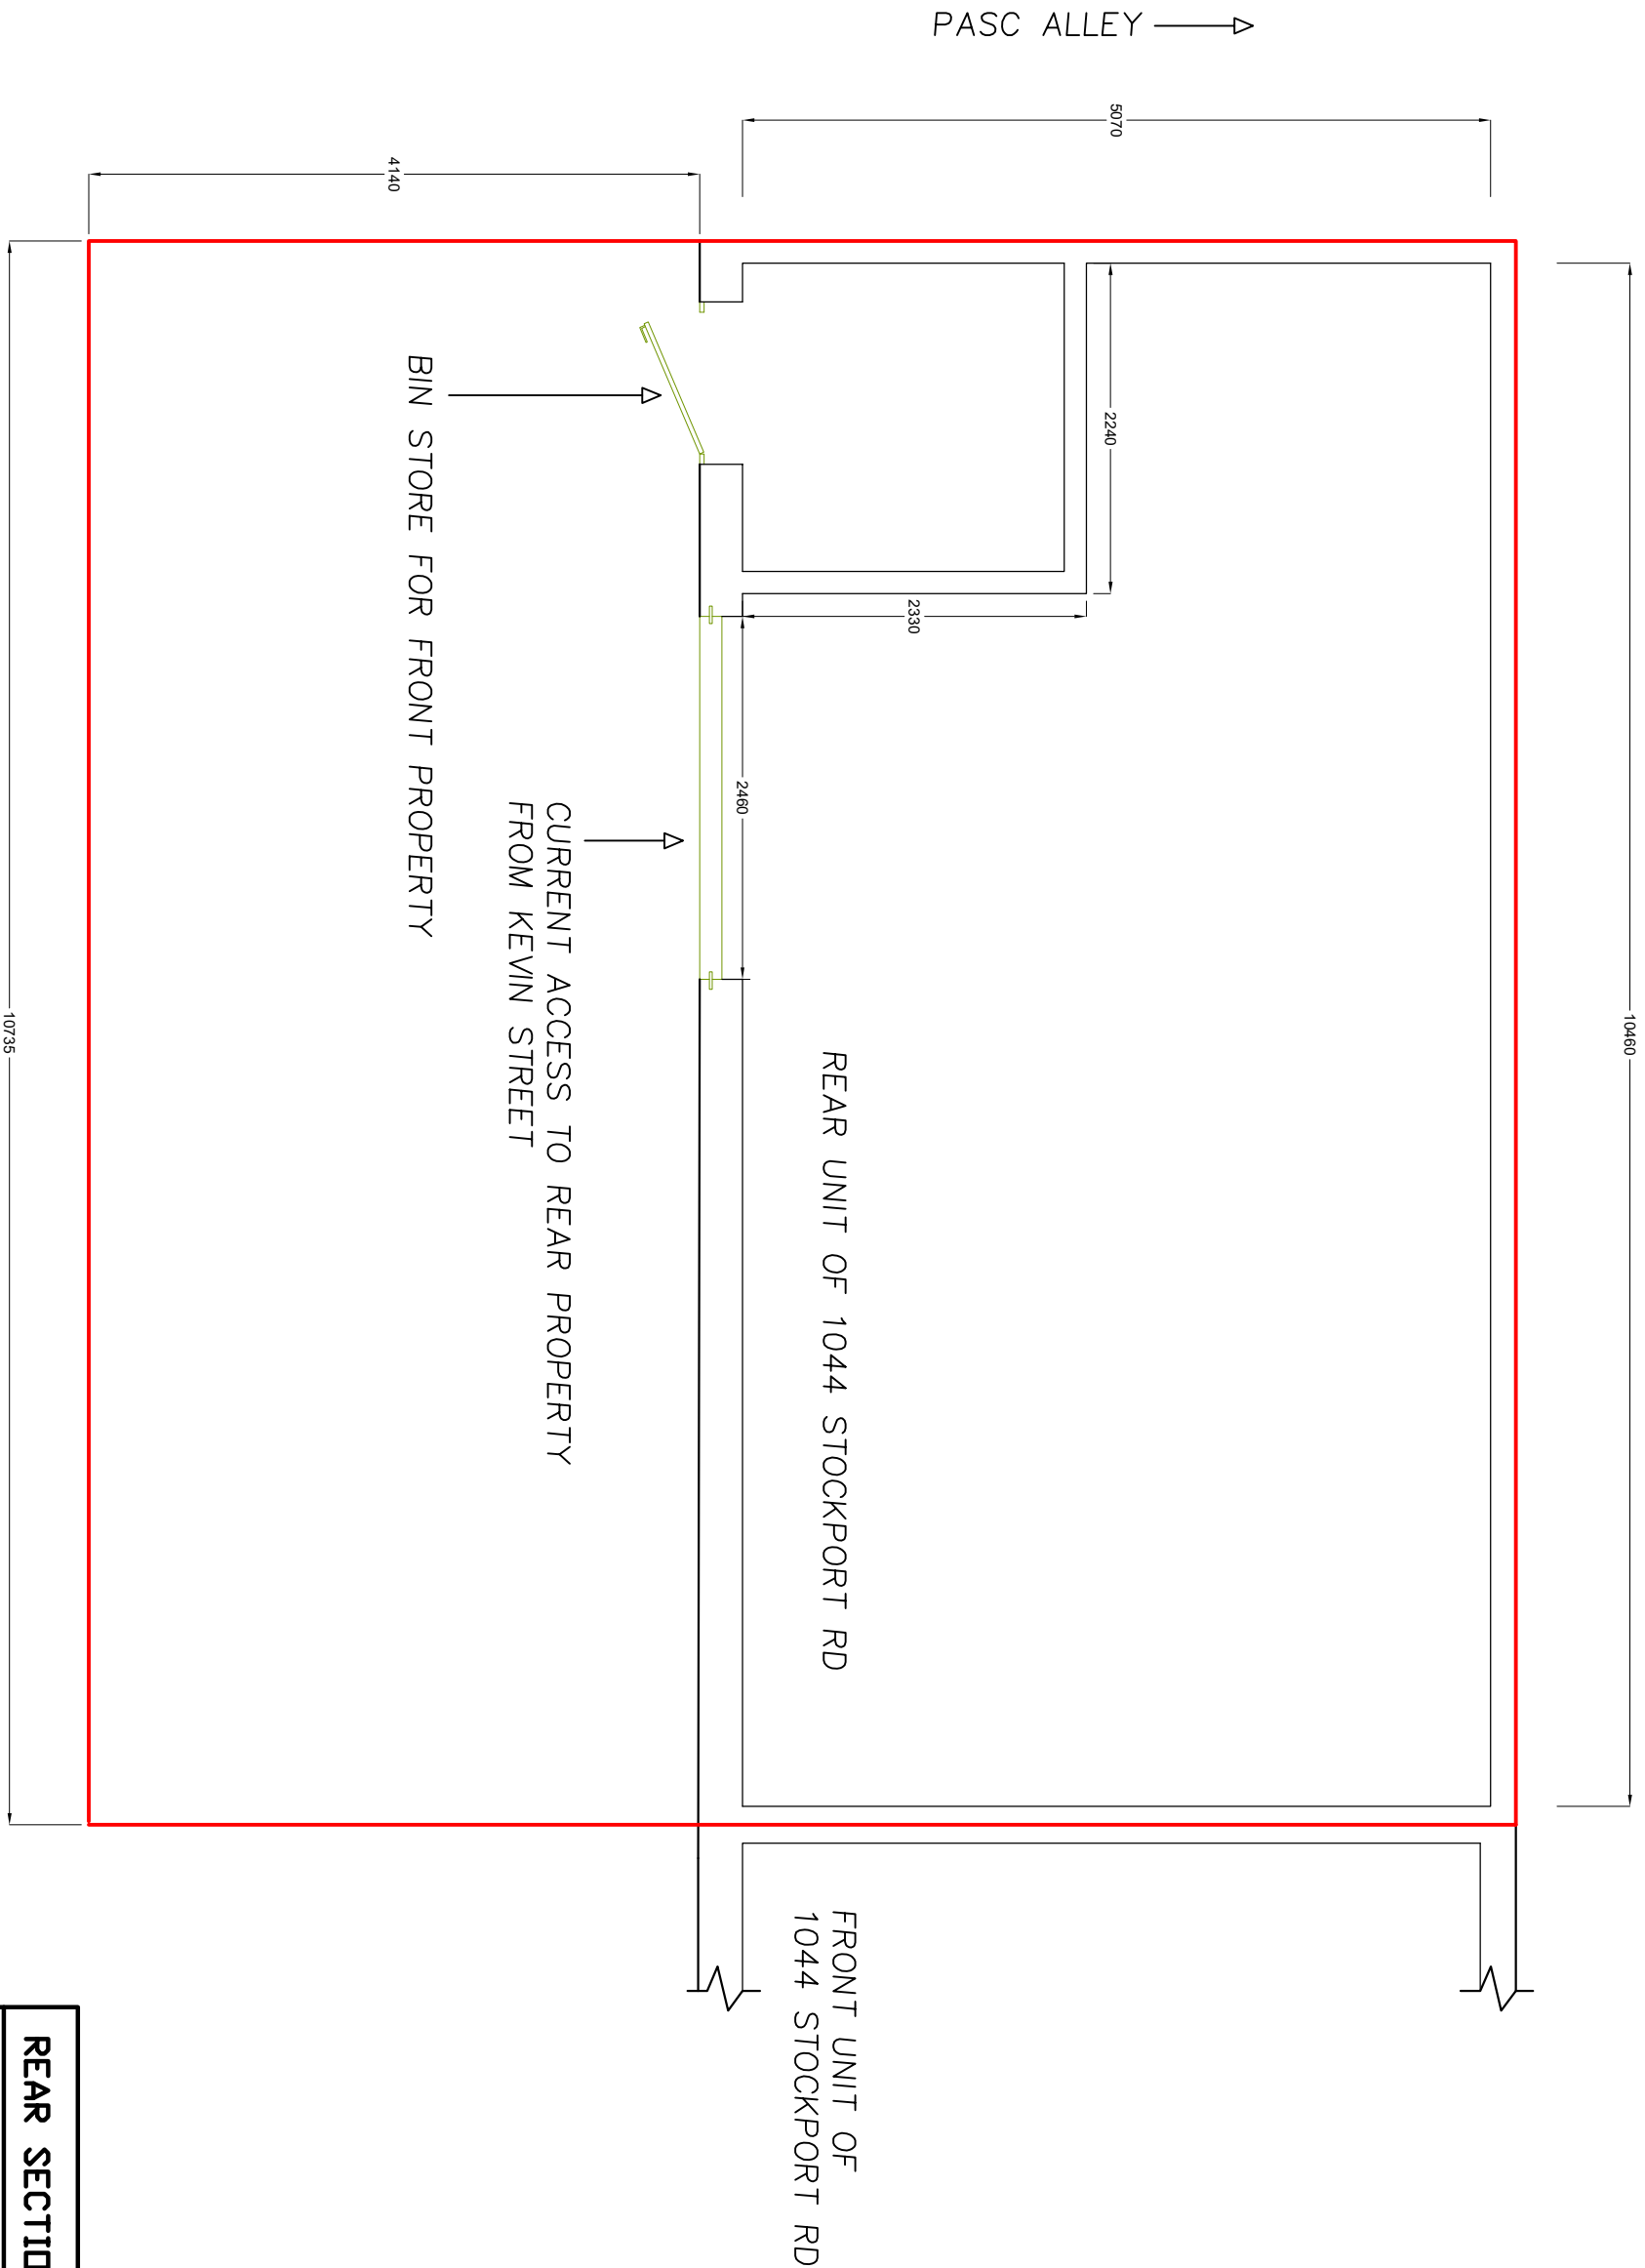

REAR SECTION OF 1044 STOCKPORT RD

LITTLE BITTERN LTD

SCALE: 1:50 @ A3 (measurements in mm)