
Copyright of this drawing is vested in Jon Matthews Architects and it must not be copied or reproduced without written consent, figured dimensions only are to be taken from this drawing, Do not scale from this drawing.

All Contractors must visit the site and are responsible for taking and checking all dimensions relative to their work, Jon Matthews Architects are to be advised of any variation between drawings and site conditions.

Electronic data/ drawings issued as 'read only' and should not be interrogated for measurement, All dimensions and levels should be 'read only' from those values stated ie text, on the drawings.

⚠ CONSTRUCTION - It is considered that the proposed works are within the scope of a competent Contractor and as such no unusual hazards have been identified, refer to relevant Kayr Scheckter Deadpans Risk Assessment.

KEY PLAN:

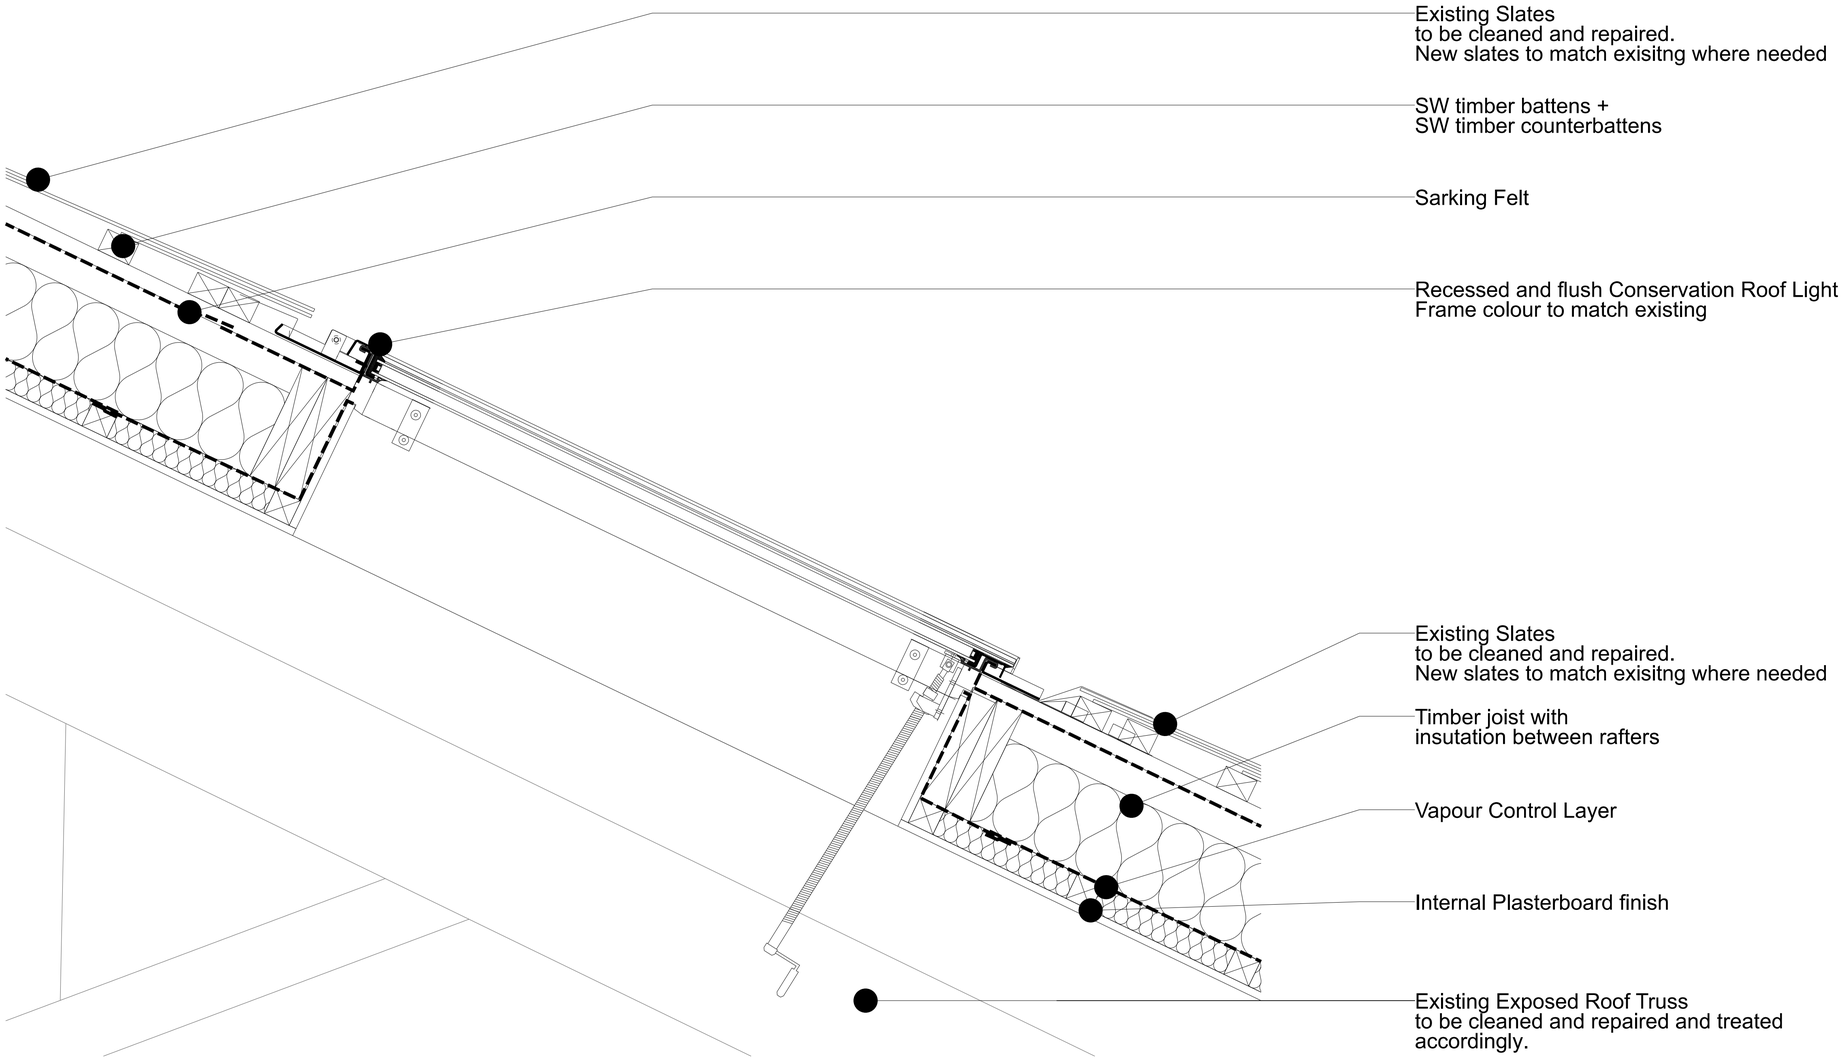

NOTE:

This detail is subject to further development during next Work Stage.

Roof build up is illustrative but includes requisite performance material. To be developed though detailed design.

Detail to be developed with Structural Engineer, Heritage Consultat and preferred suppliers.

All external finishes will be subject to the approved material sampleas as per Planning Condition 05.

REV:	DATE:	DETAILS:
-	28/04/20	Issued for Planning

22A City Tower
Piccadilly Plaza
New York St
Manchester
M1 4BT

Jon Matthews Architects

PROJECT:
42 - 46 Thomas Street
Demolition of Listed Structures

TITLE:
Listed Building Roof Light Detail

SCALE:	ORIGIN DATE:	DRAWN:	CHECKED:
1:5 @A1	28/04/20	MC	RS

STATUS:
Planning

PROJECT	DRAWING NO:	REV:
05013	_B1_08_6313	-