

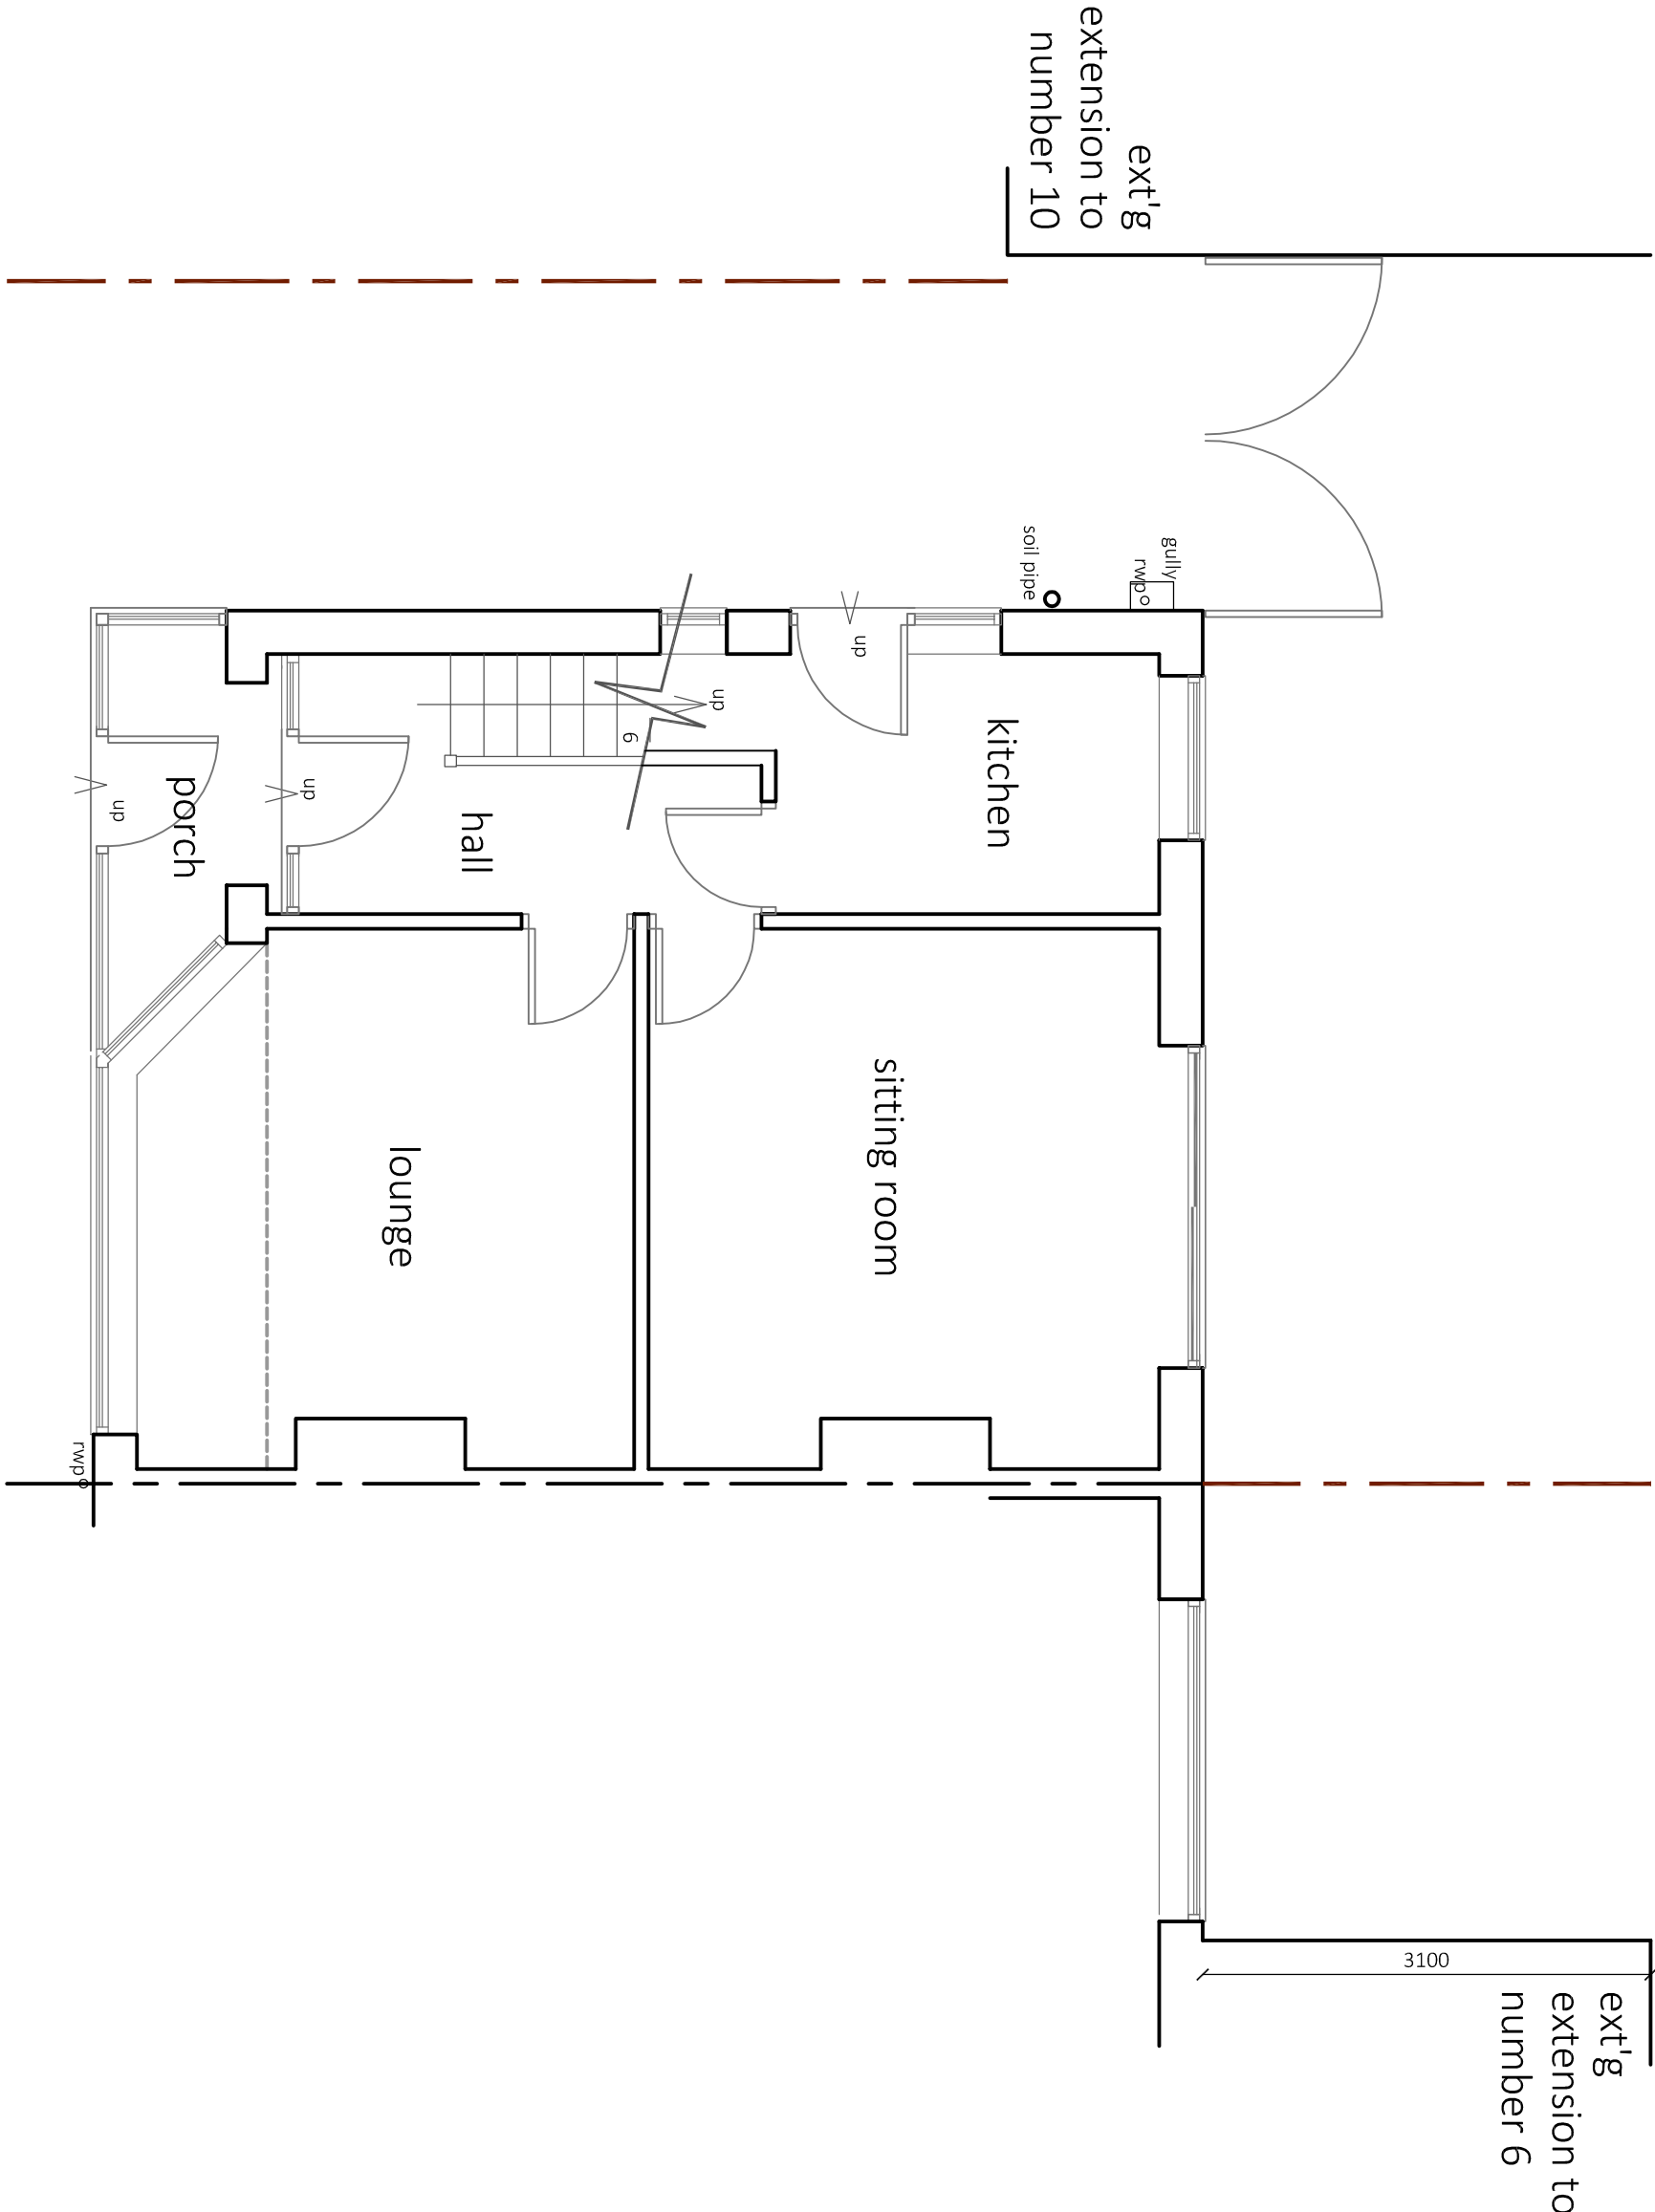



GROUND FLOOR PLAN

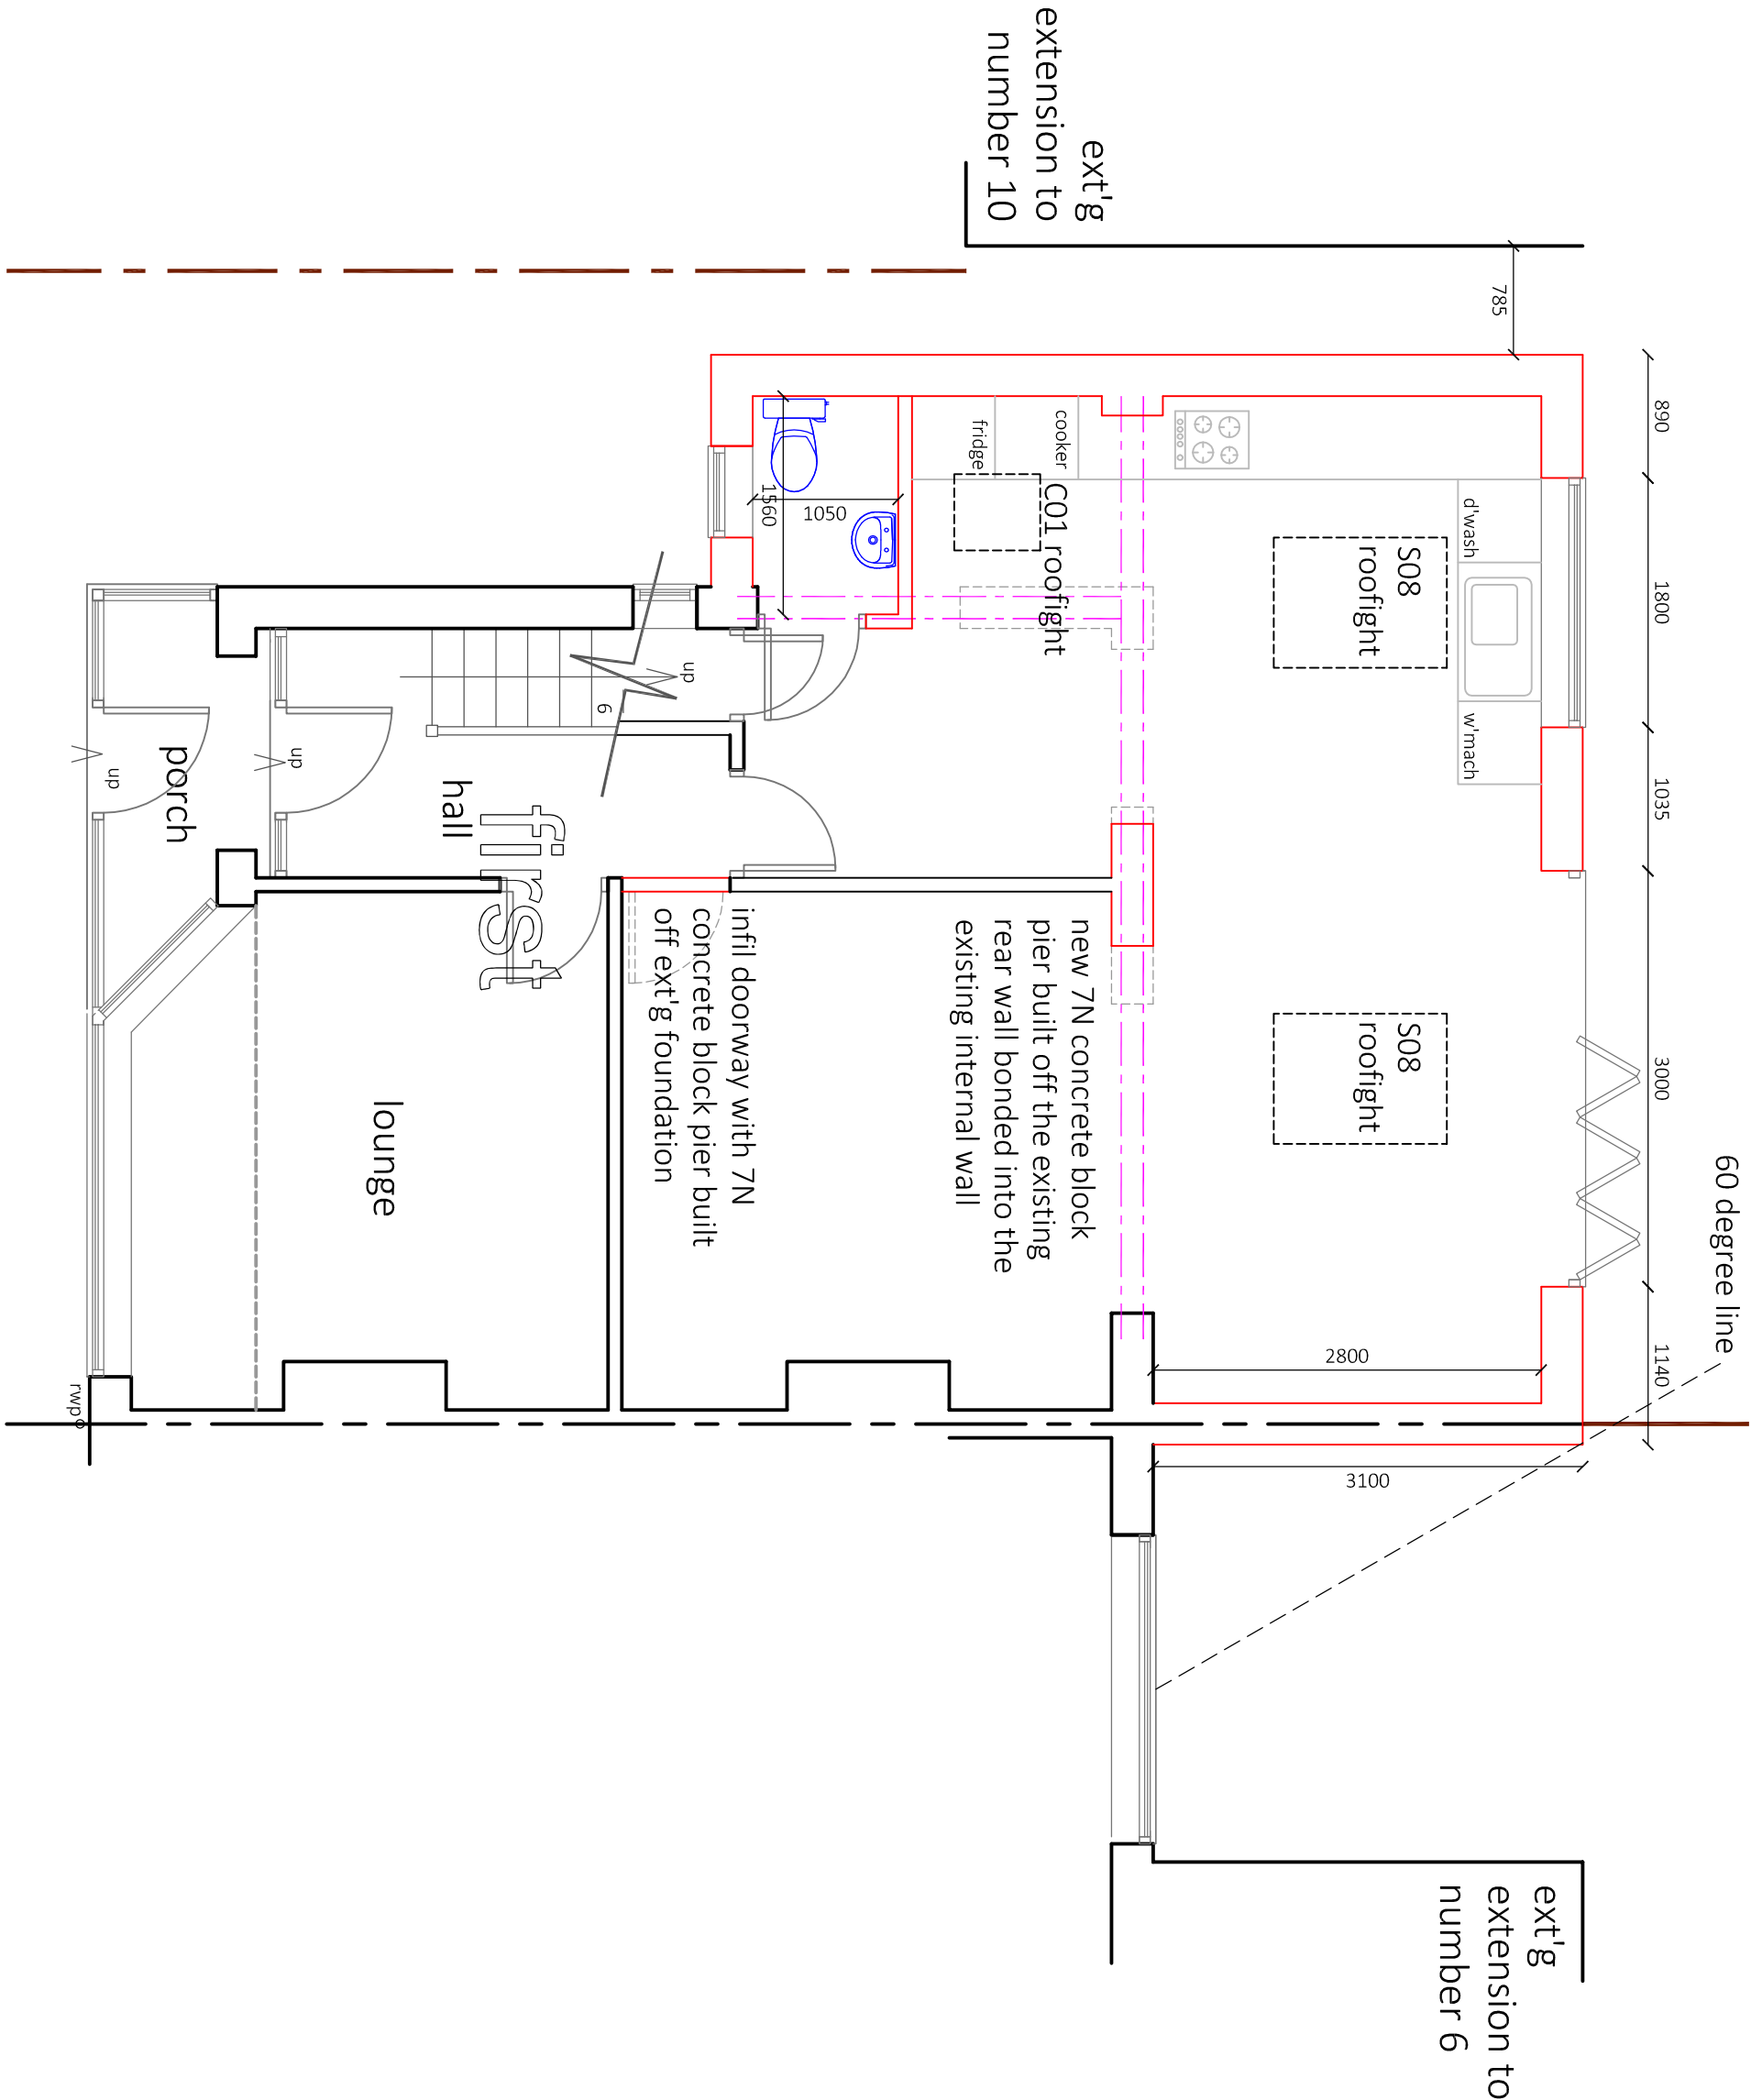

proposed

existing

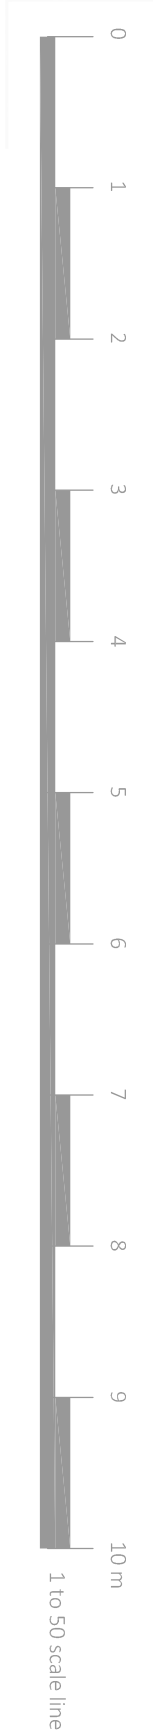

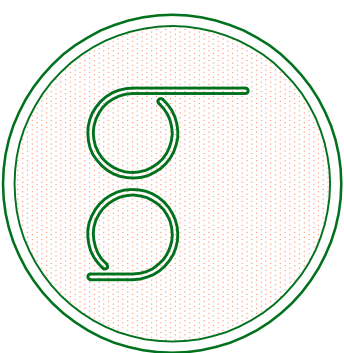BA Property Consultants Ltd. First Floor 132 Market Street Hyde, Cheshire SK14 1EX tel. 0161 351 9777 fax: 0161 351 9666 web: www.baproertyconsultants.co.uk					
site					
8 NINA DRIVE MOSTON MANCHESTER M40 5SD FOR MR & MRS BLACKLEDGE					
project					
SINGLE STOREY EXTENSION TO REAR & SIDE					
date	rev.	scale	drawing ref.		
MAY20	A	1to50 on A1 1to100 on A3	M40:20/51		

revA 1June20 gr toilet added