
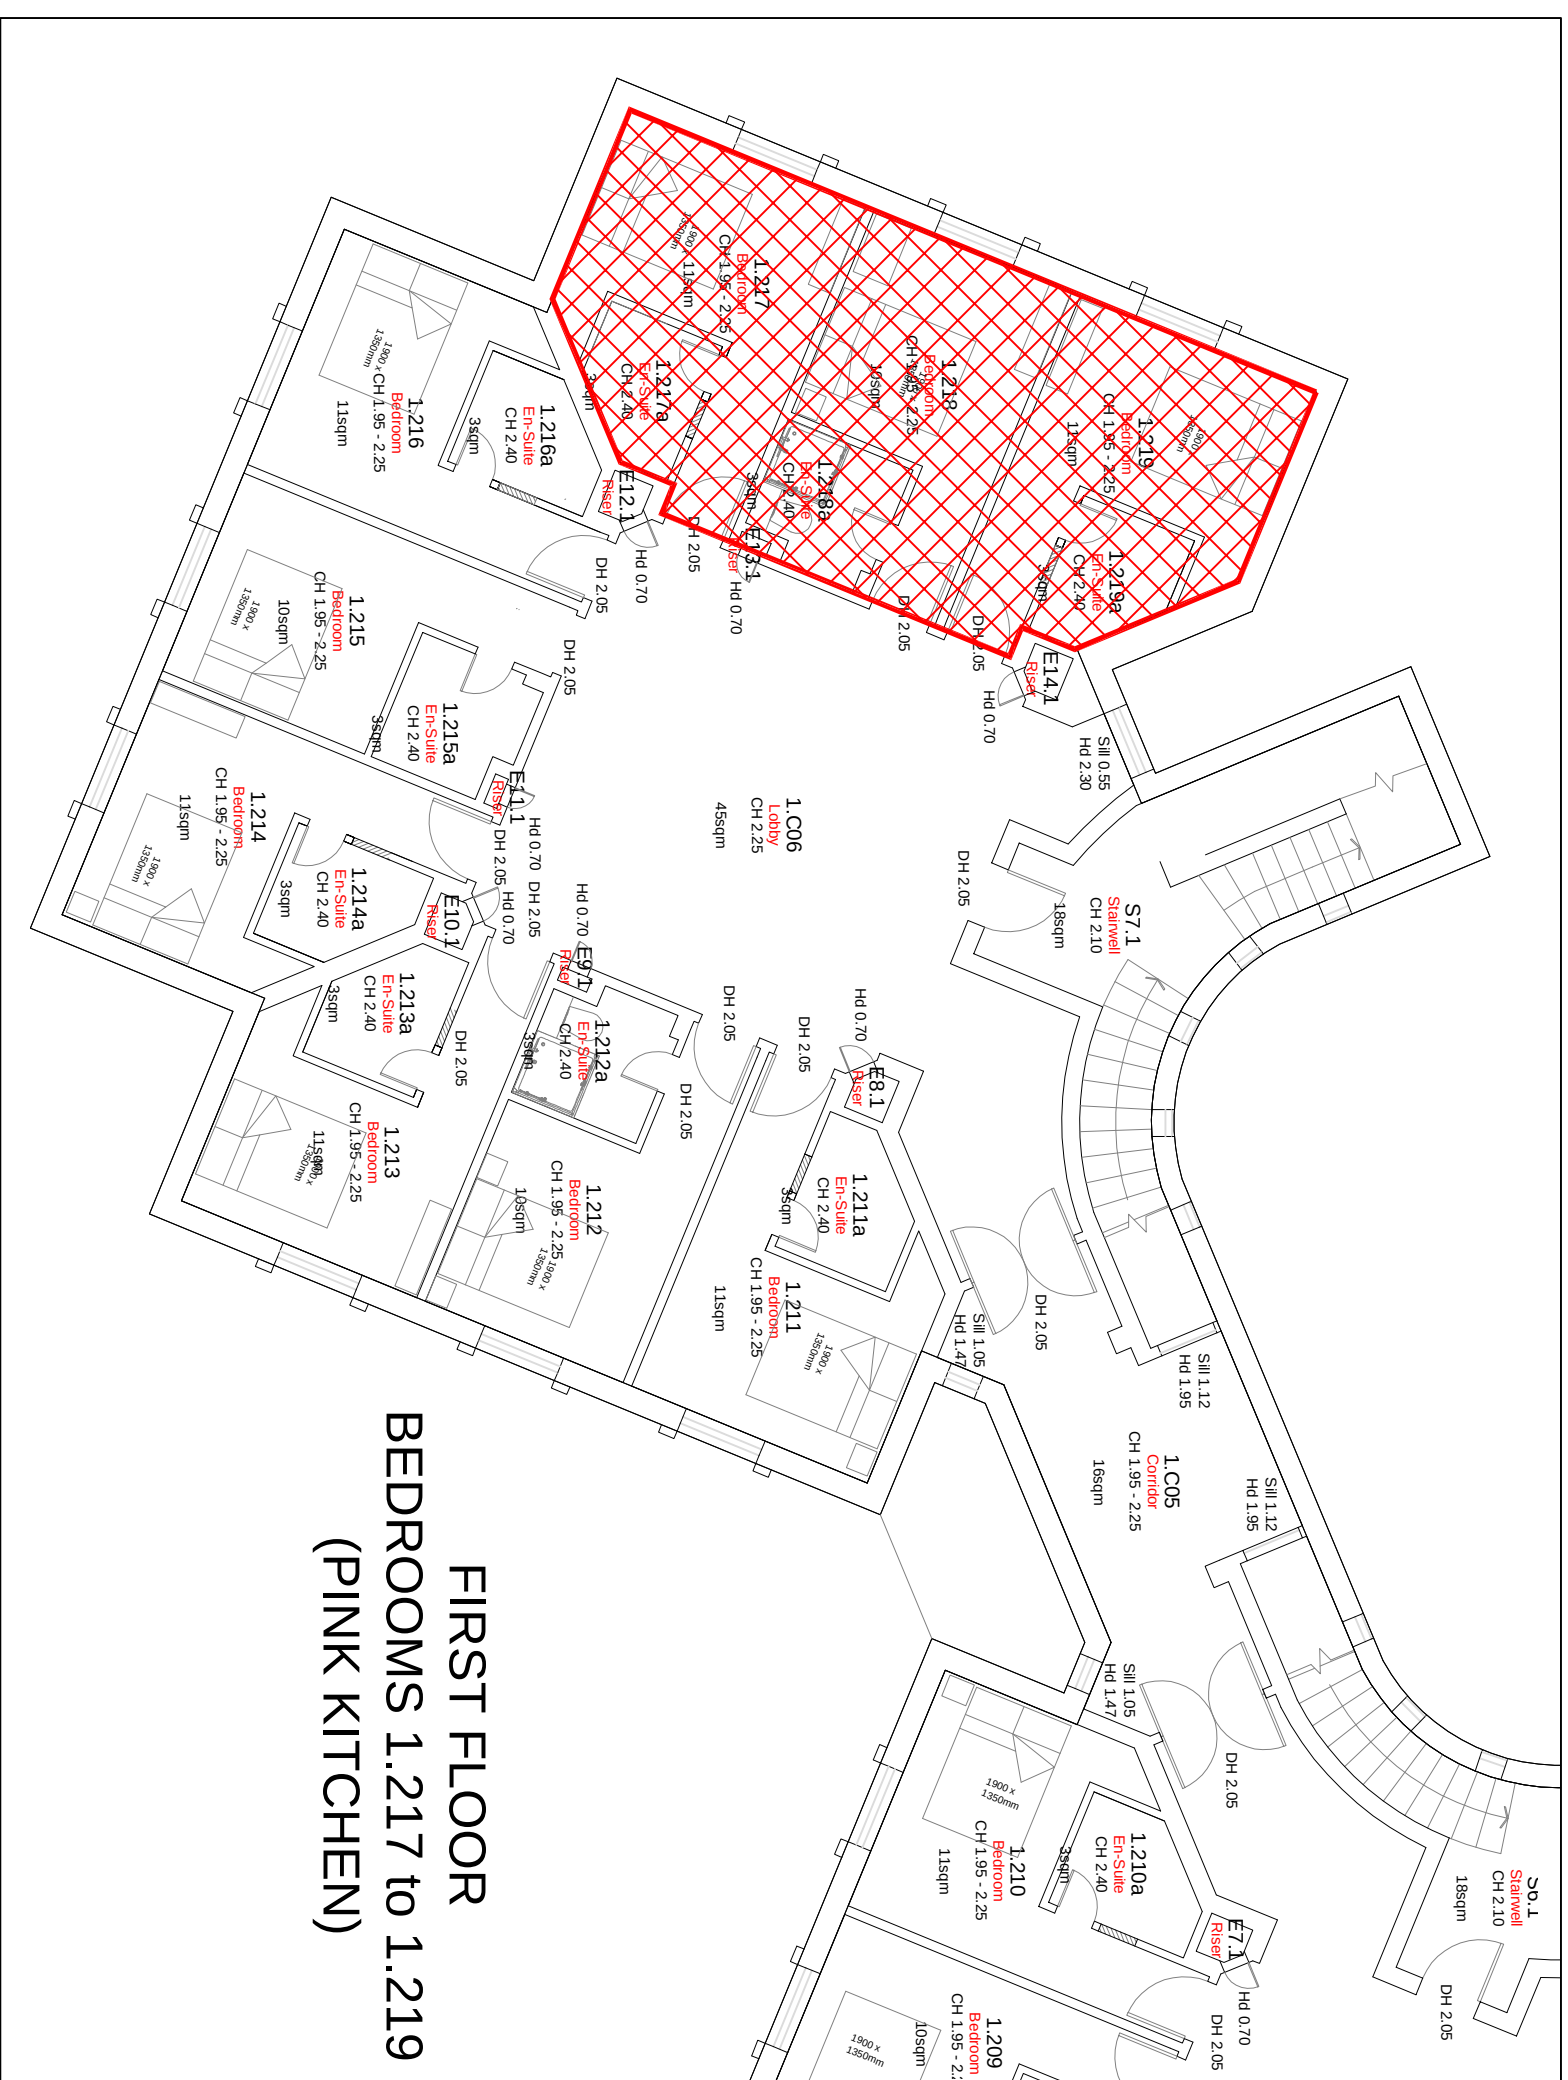
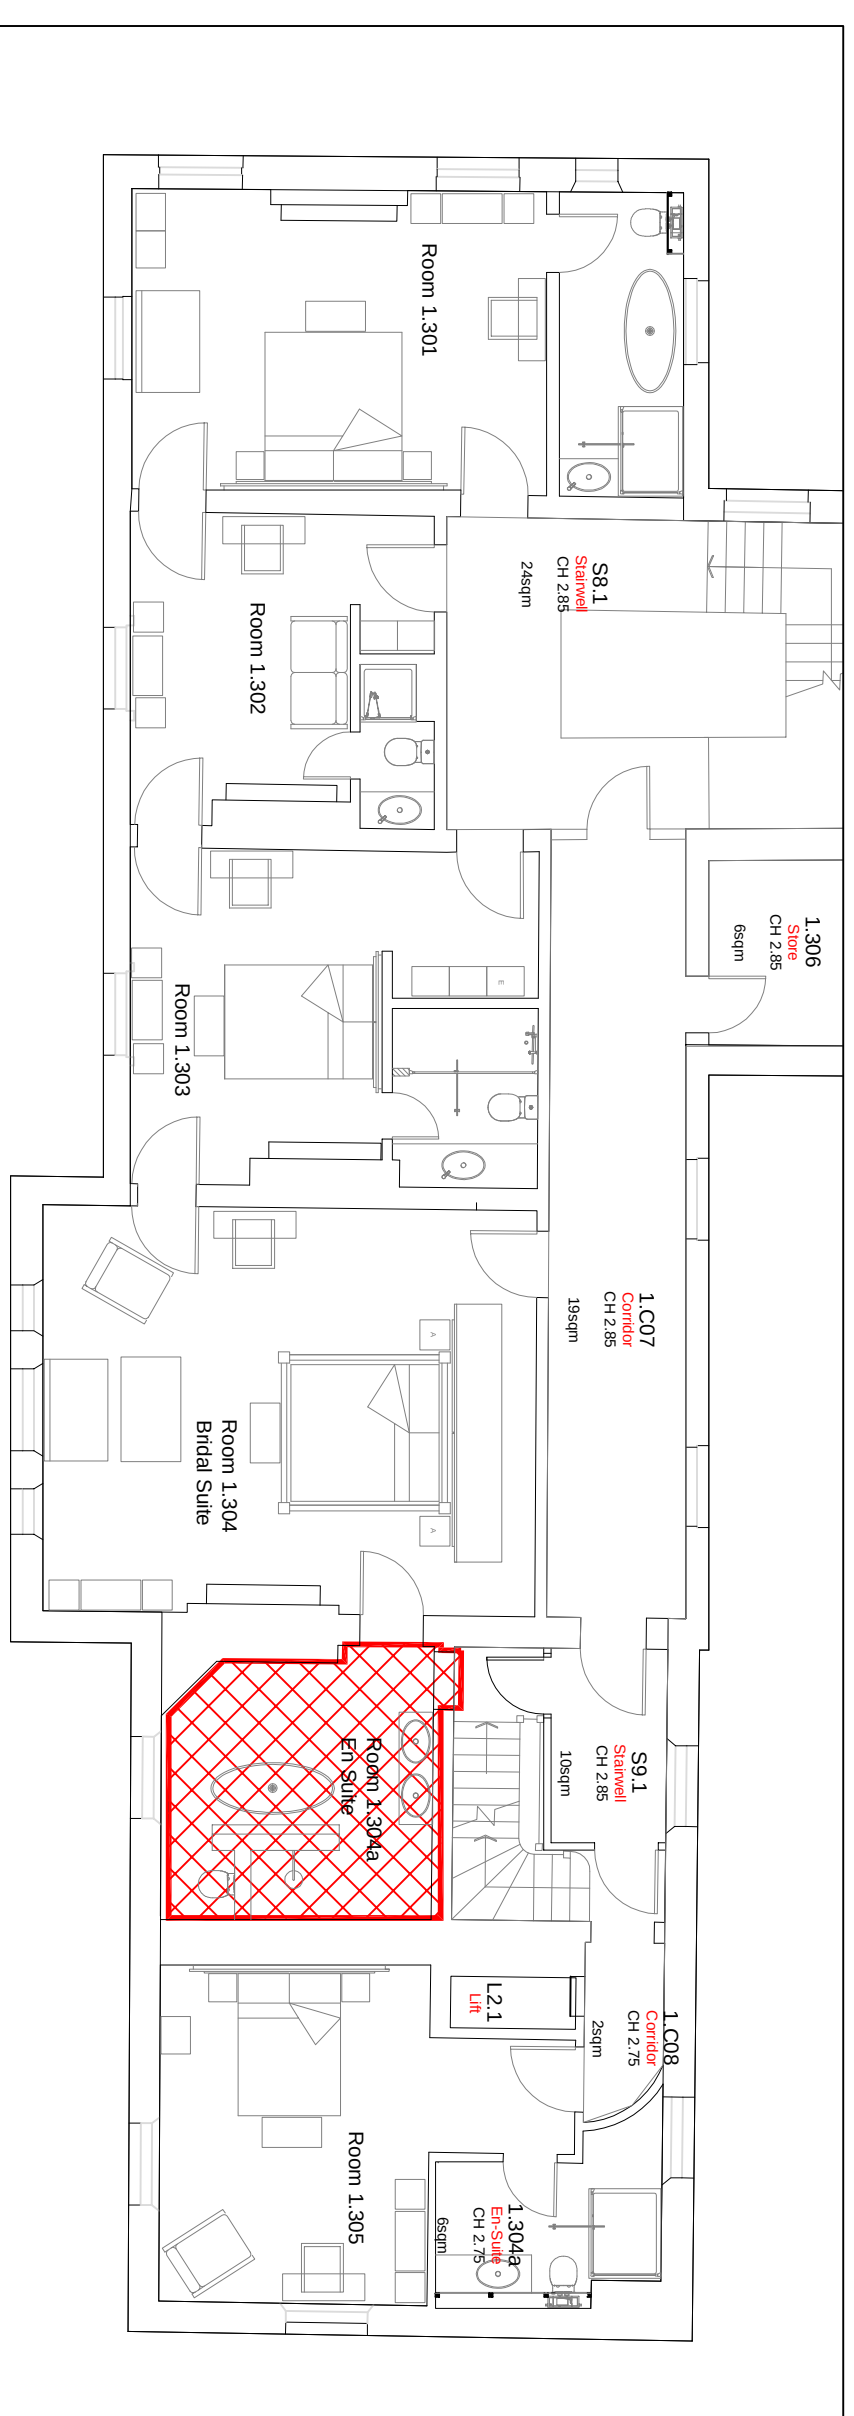
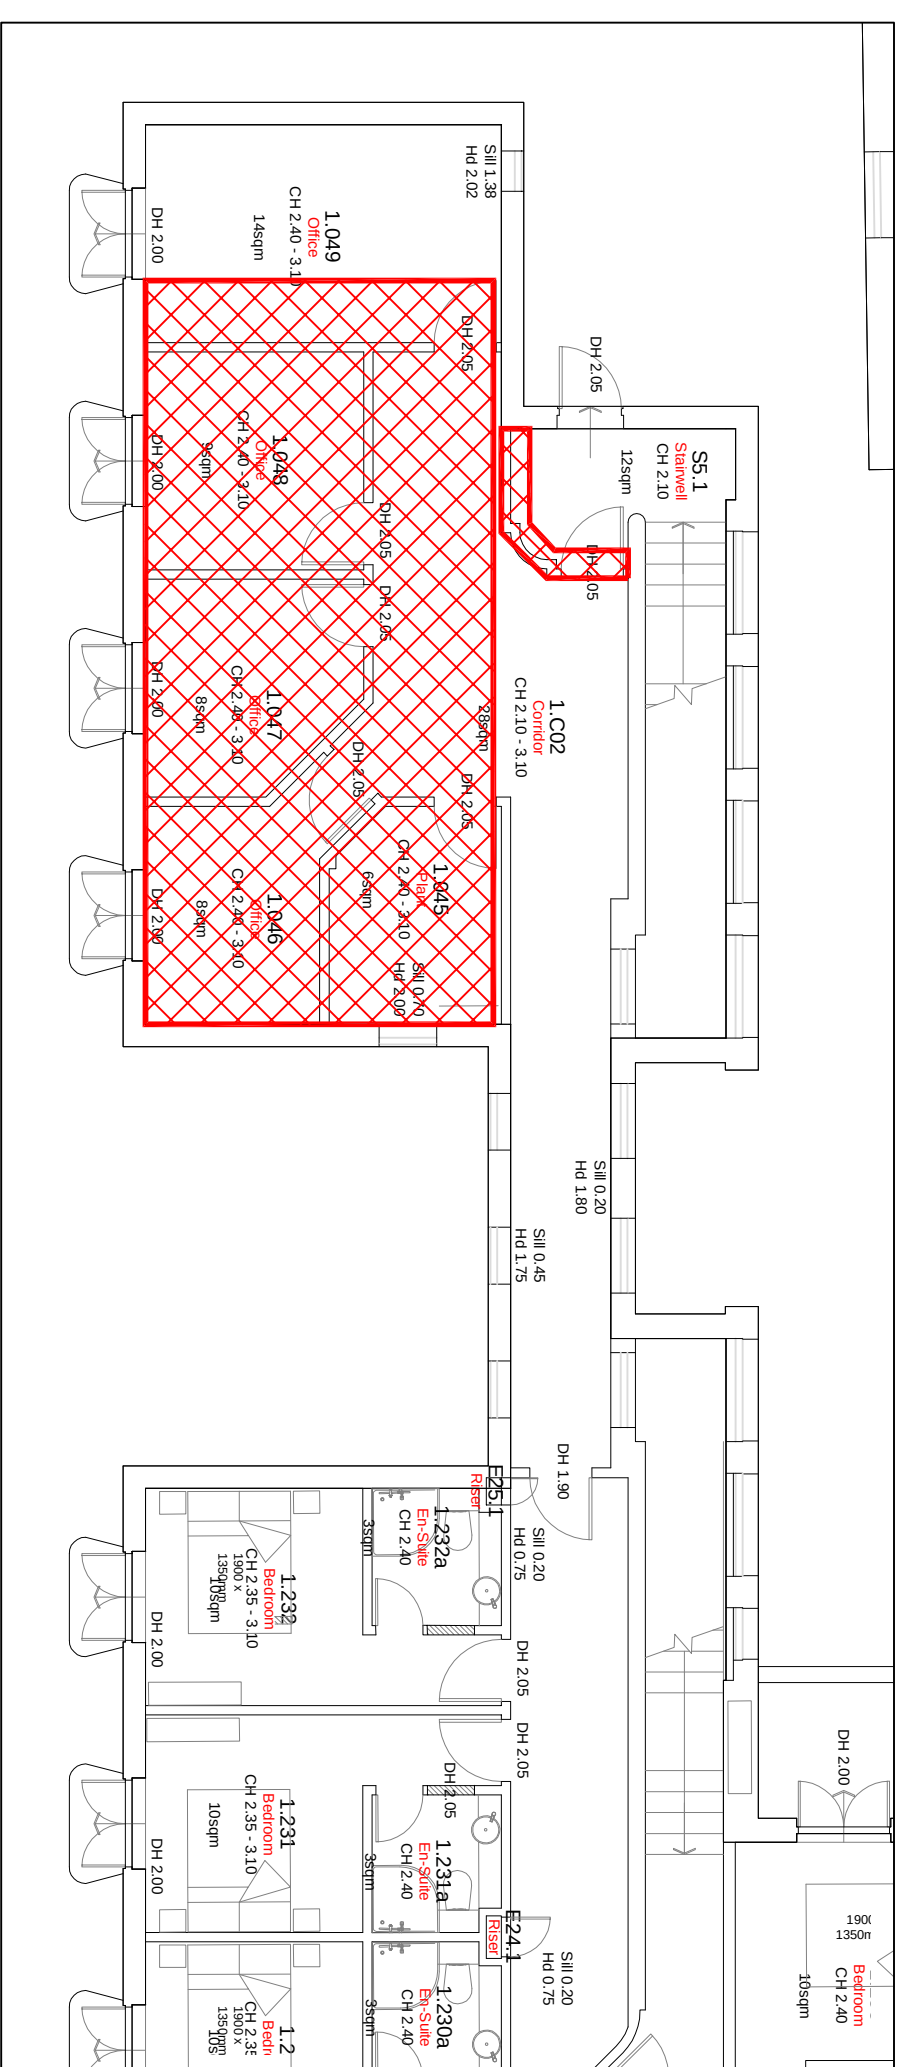
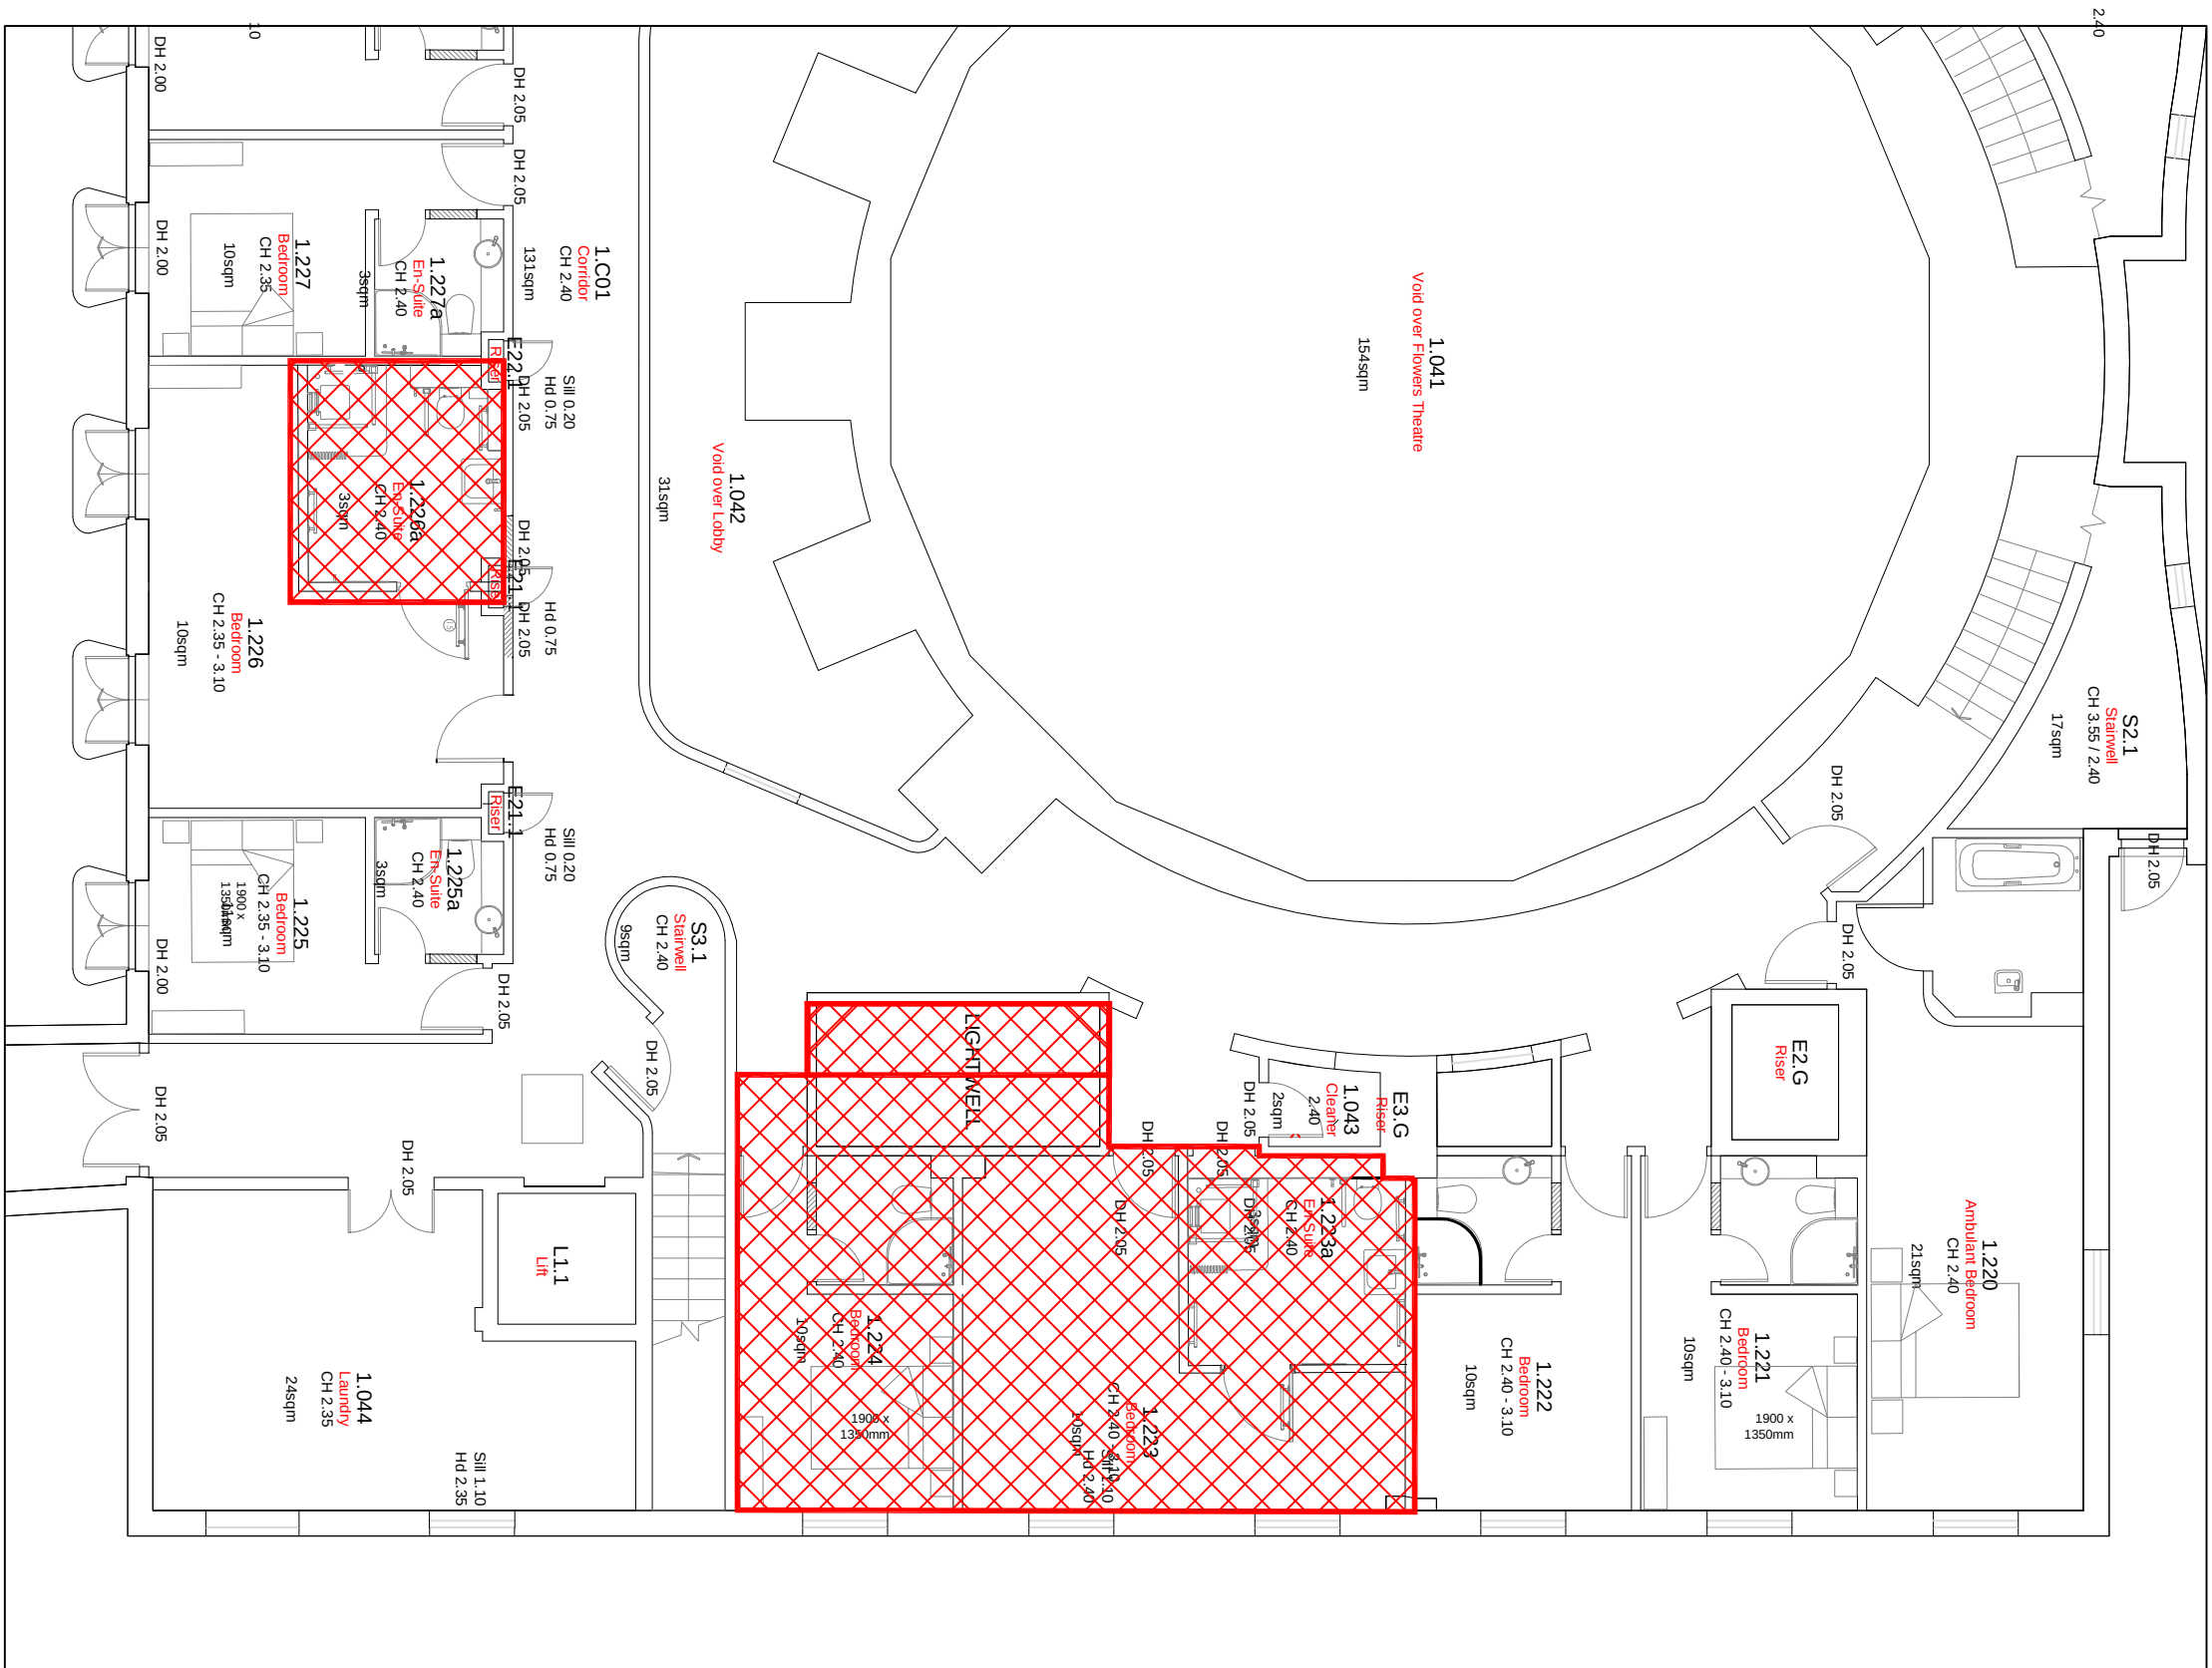


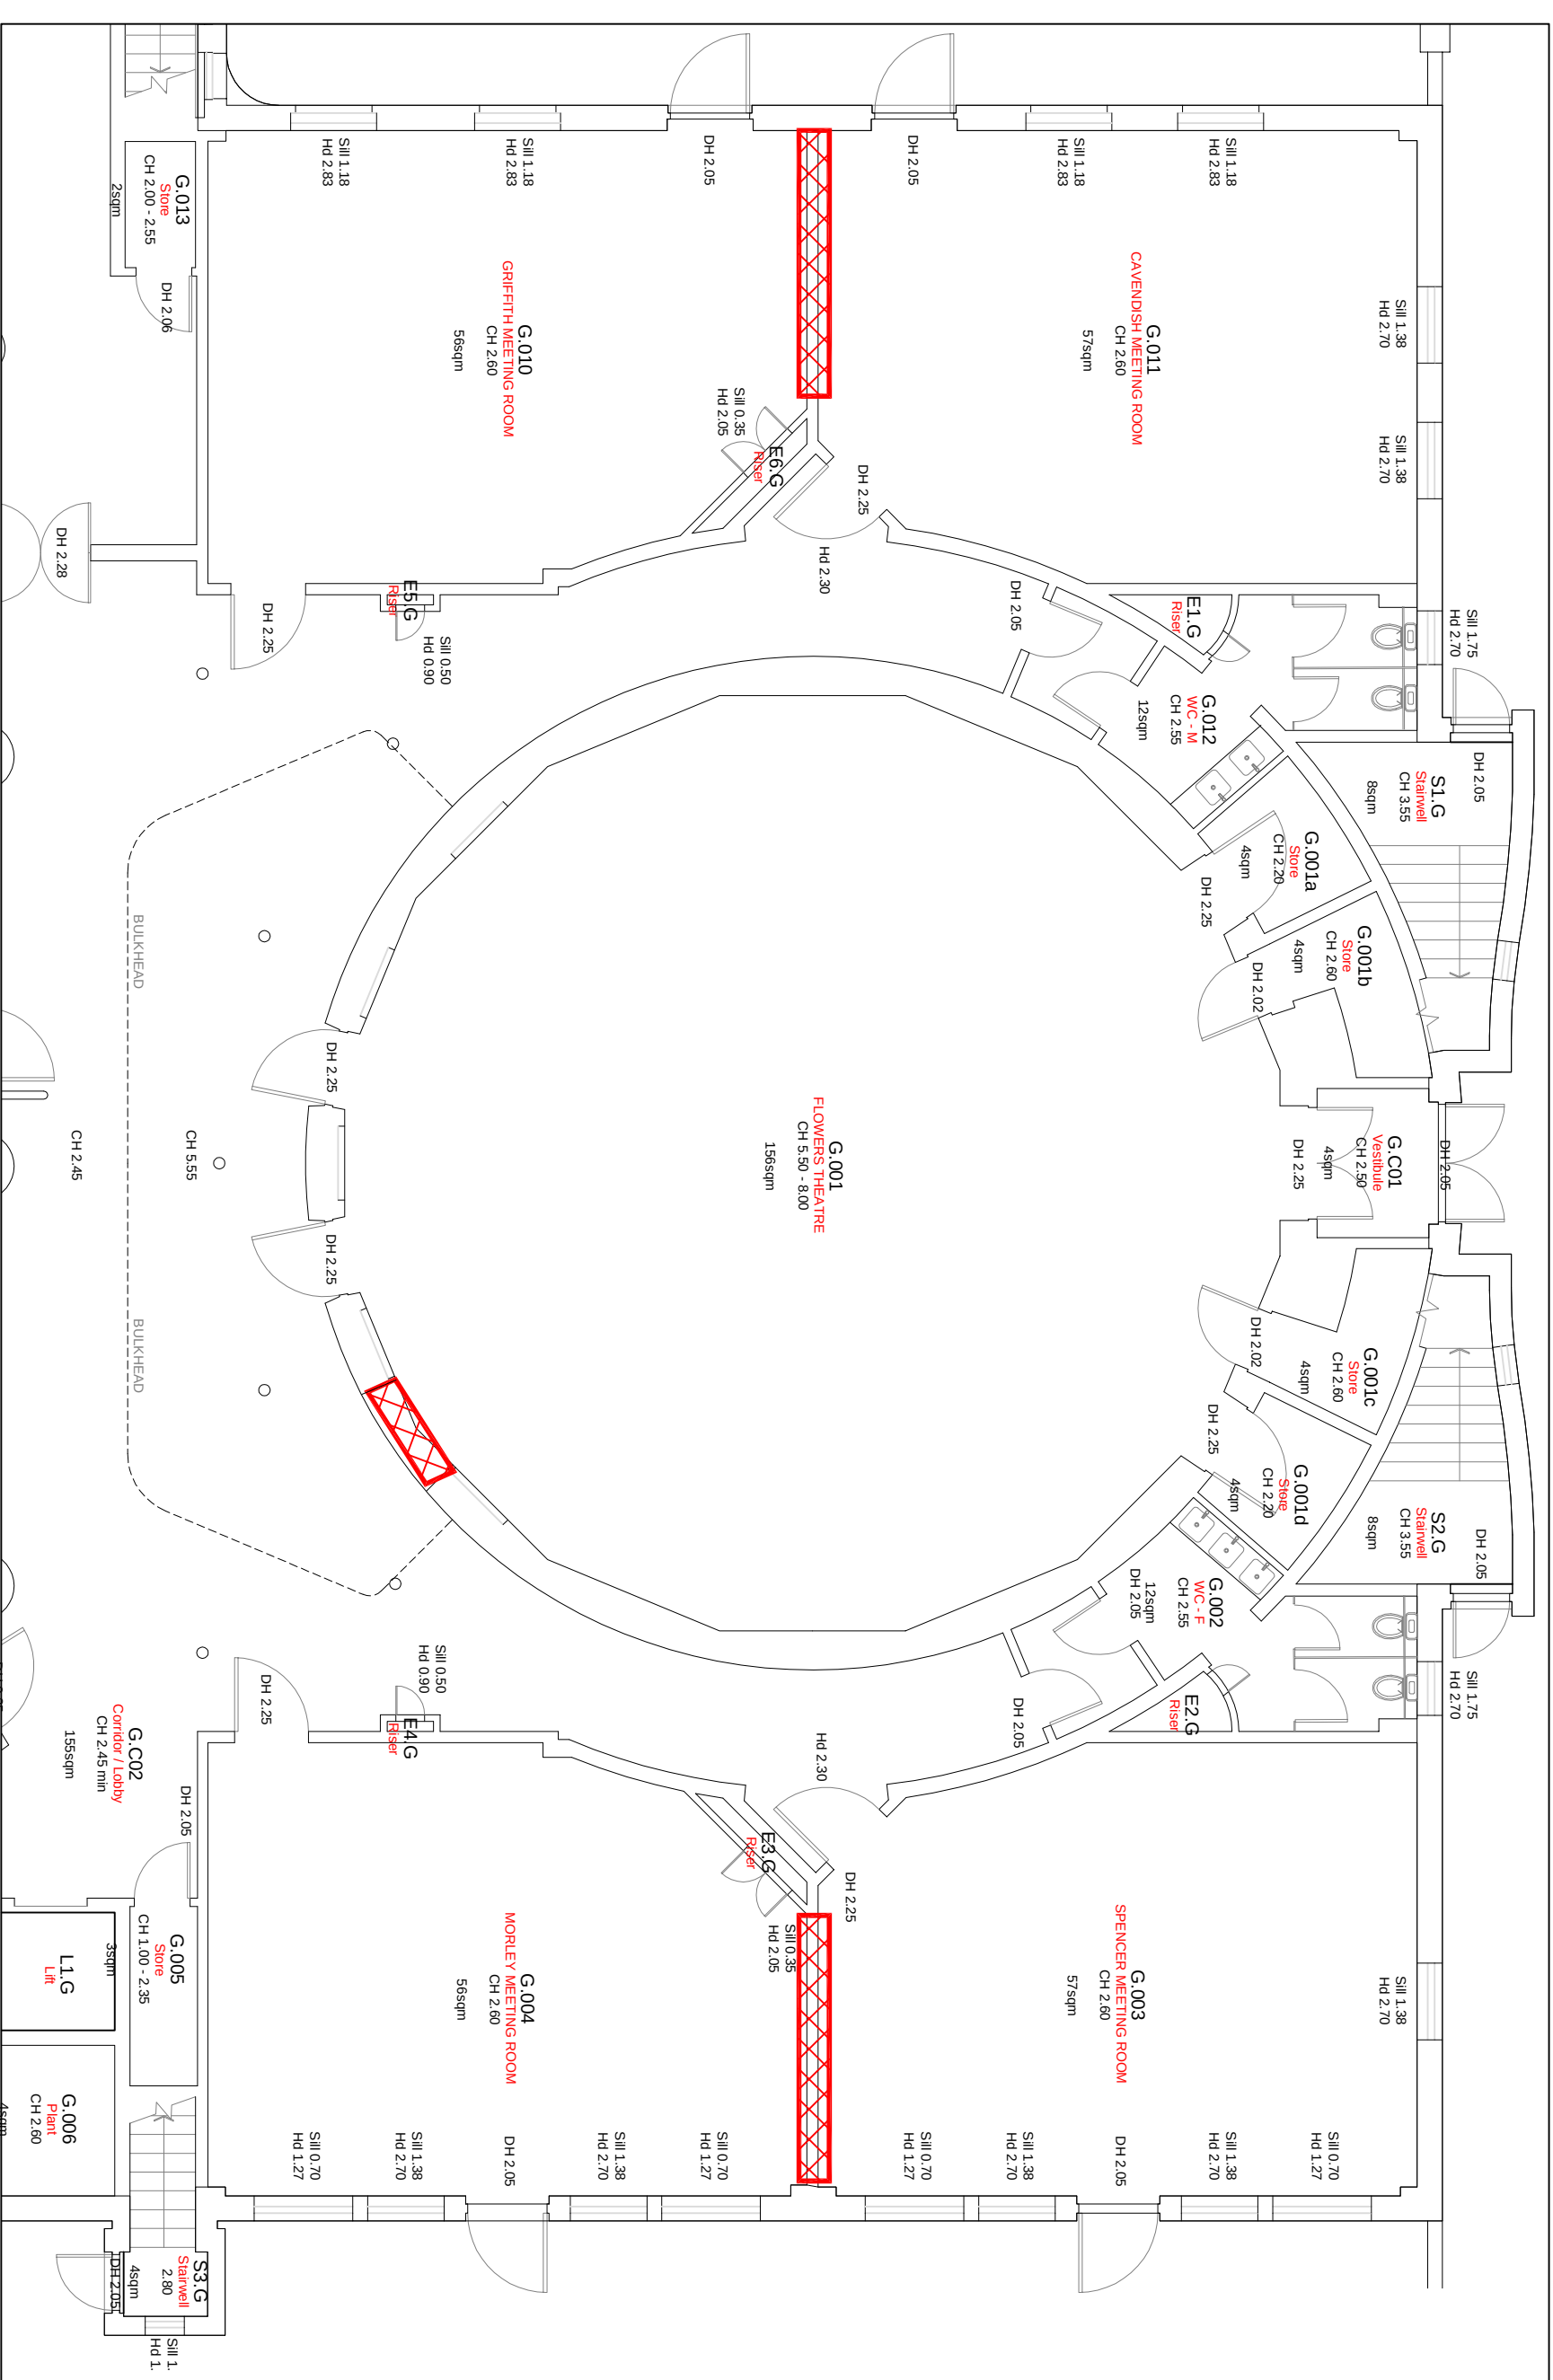

AREAS TO BE DEMOLISHED

Prior to any demolition works commencing check the existing structure to ensure structural stability of all elements. Liaise as necessary with the Contract Administrator and Structural Engineer and allow for propping as required.

Ensure all M&E services have been isolated as required to facilitate works within particular areas.

Establish locations and runs of any fouling or service water drainage; provide adequate protection/support and ensure that they are fully maintained throughout the duration of the contract

Remove masonry walls as indicated, including doors and frames within lengths; remove debris and make good all works disturbed.

GENERAL NOTES

1 Do scale from this drawing. All heights, levels, sizes and dimensions to be checked on site before the start of the works.
2 The manufacturer's recommendations are to be followed in respect of the installation and fitting of all products and any discrepancies between those recommendations and any other requirements of the specification and/or drawings shall be notified to the Contract Administrator.
3 All debris and waste material to be removed from site and the site shall be left clean and tidy.
4 Check structural integrity prior to any demolition/renovating operations - provide meaning, propping and/or shoring where and as required.
5 All works to comply with British Standards and health and safety legislation.
6 All measurements are in millimetres unless otherwise stated.
7 This drawing is to be read in conjunction with the work schedules, specification and all relevant construction, electrical, mechanical and structural drawings.

[illegible]

Row	Description	By	Date	Chrg'd	Adm'd



sdaconsulting
construction consultants

SDA CONSULTING LLP
Edward House
Deva City Office Park
Trinity Way
Salford
M3 7BE
Tel: 0161 819 5252
w: www.sdaconsulting.co.uk

Living State

PLANNING

Project
CHANCELLORS HOTEL ALTERATIONS TO
FORM STUDENT RESIDENCE

Building Name
CHANCELLORS HOTEL & CONFERENCE SUITE

CHANCELLORS WAY

MOSELEY ROAD, MANCHESTER

PROPOSED REMODELLING WORKS

PM	Drawn	Checked	Authorised
SDA	PB	----	--
Scale	Date	Date	Date
1:100 @A1	03/03/20	--/--/--	--/--/--
Drawing No.			Revision