


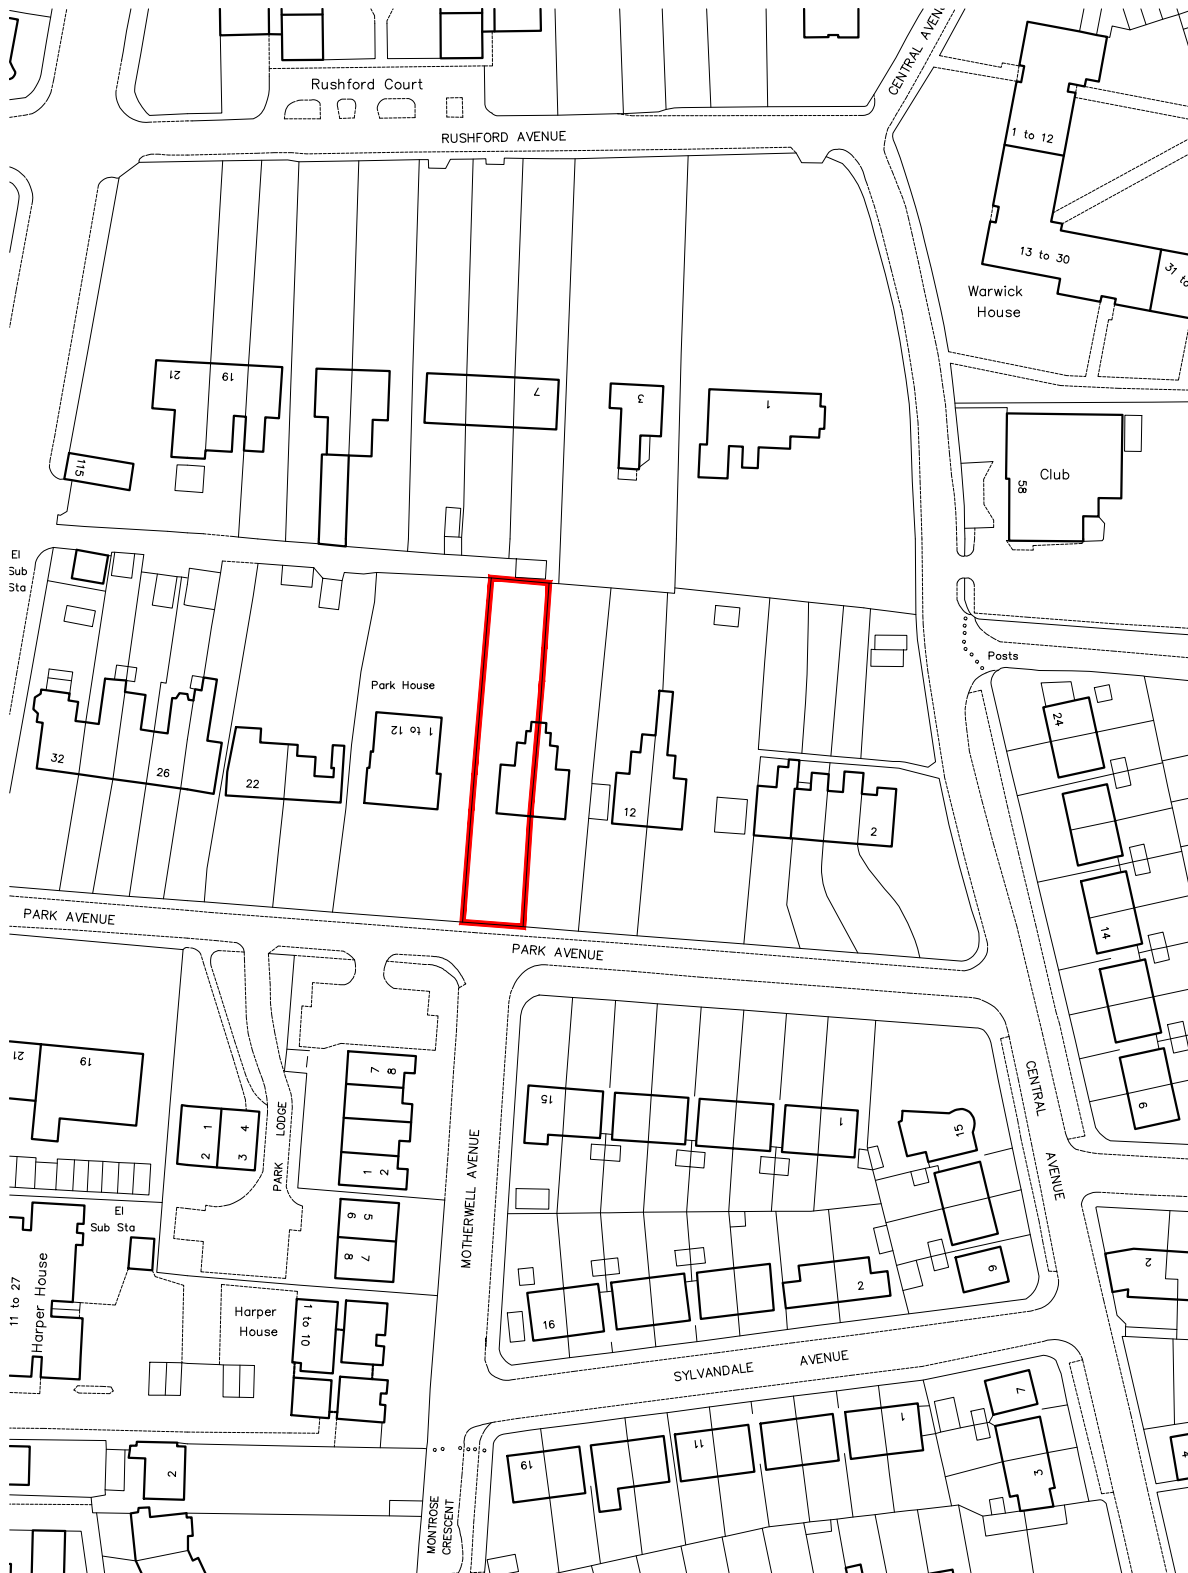

16 PARK AVENUE, MANCHESTER M19 2EE

16 PARK AVENUE

OI

LOCATION PLAN

MAR 20

SCALE 1:1250 @ A4

--

L(P)01

PP1