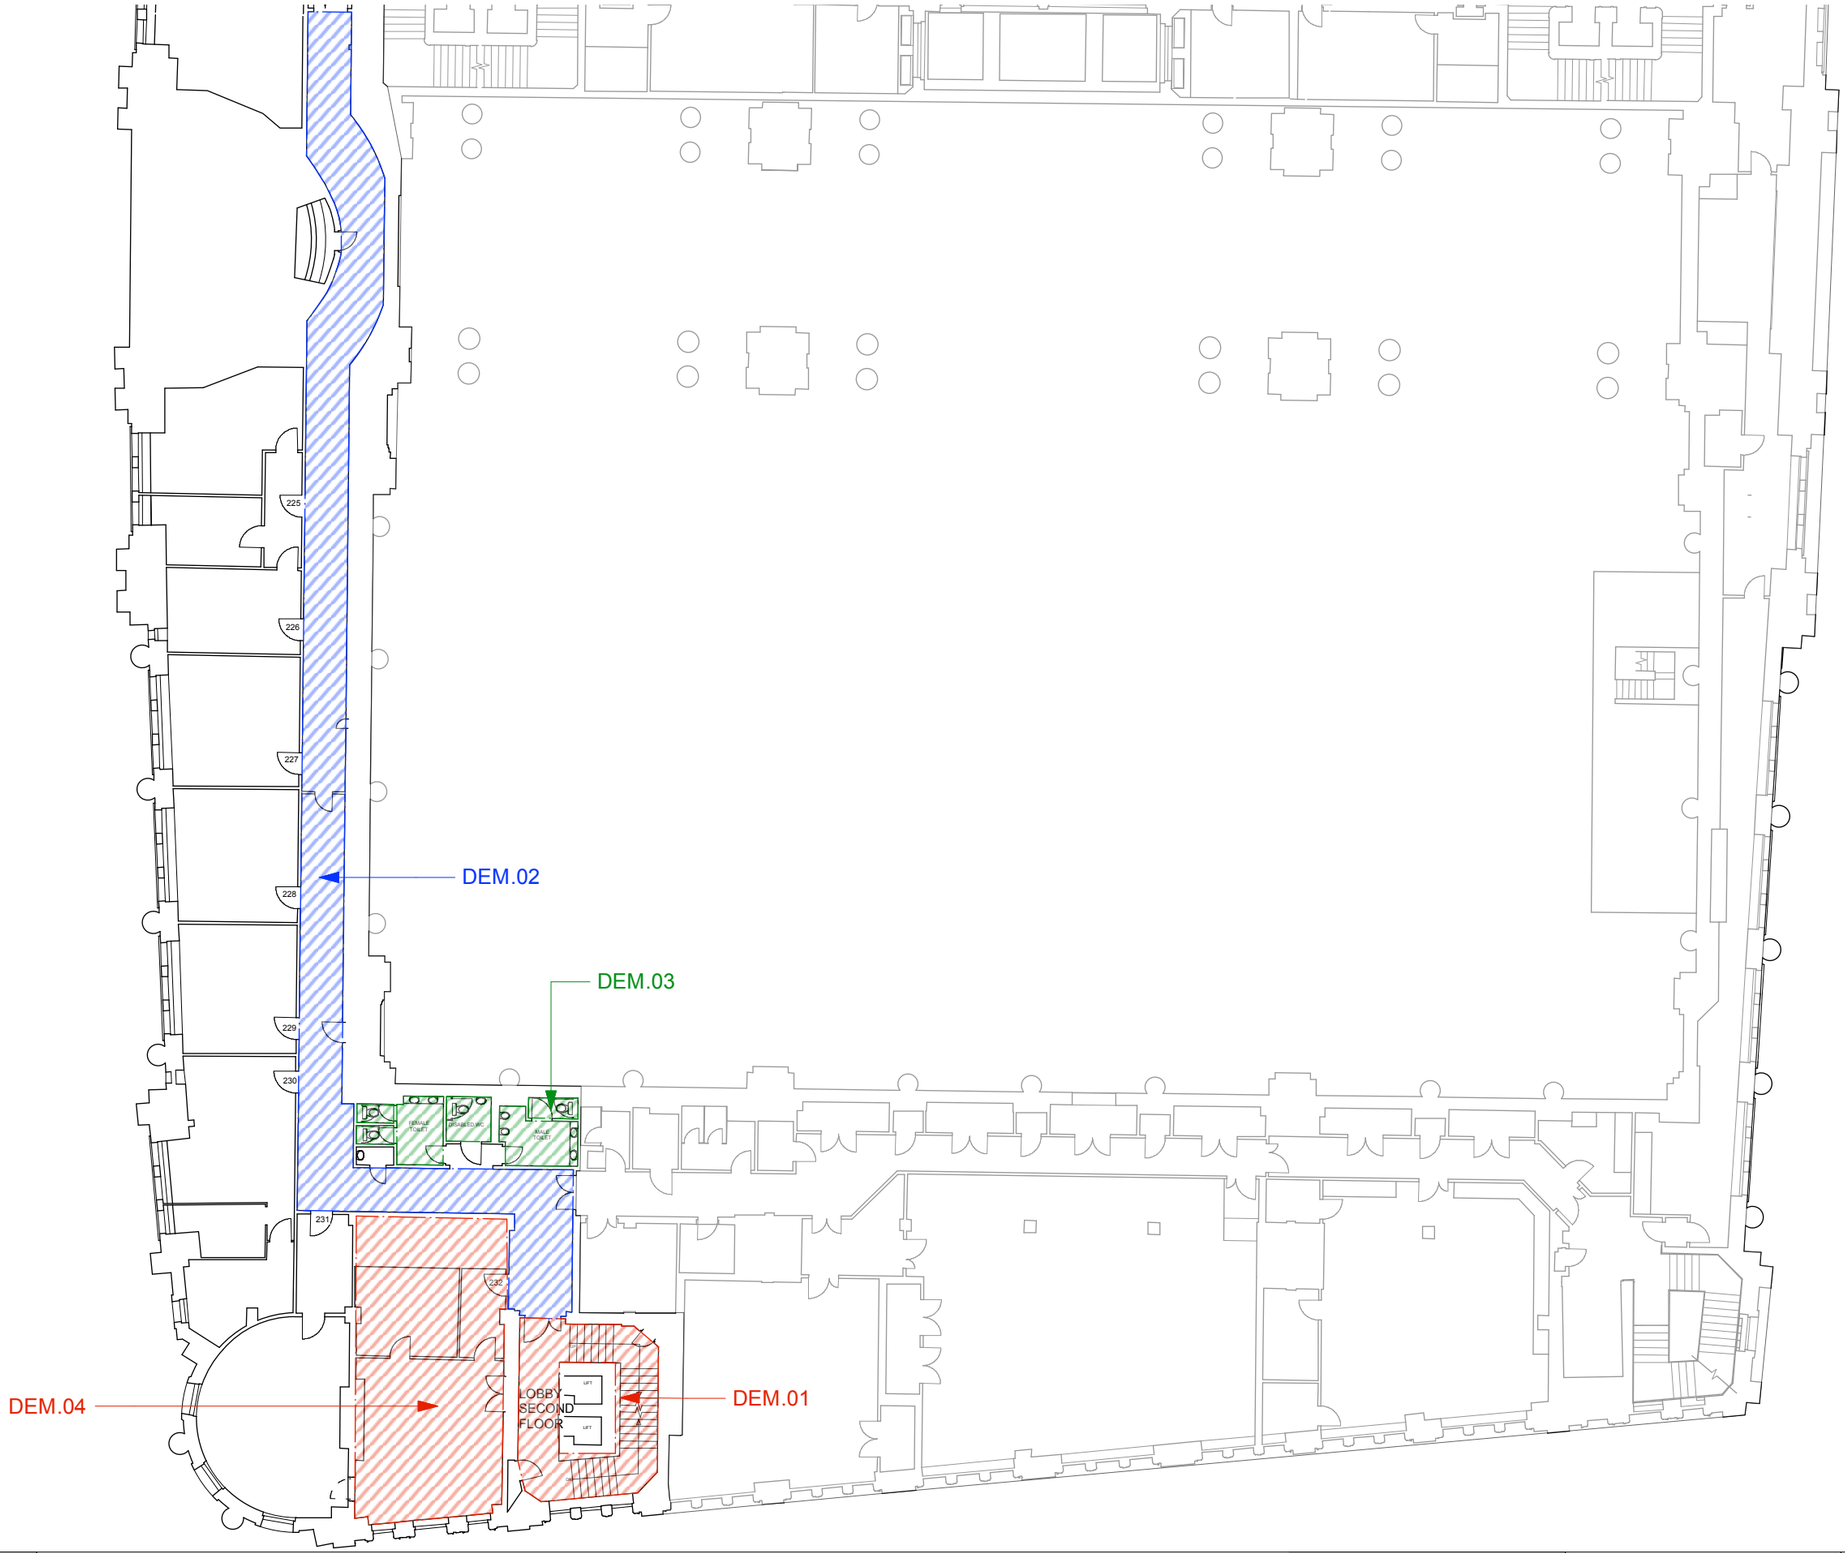


Key - strip out of non original fabric

DEM.01 - Lift lobby
Walls: Removal of modern fire doorset

Ceiling: Removal of suspended ceiling, hangers, associated secondary supports, mineral fibre ceiling tiles and light fittings

Floor: Removal of carpet tiles throughout and associated underlay and stair nosings

DEM.02 - Corridor
Walls: Removal of modern fire doorset

Ceiling: Removal of suspended ceiling, hangers, associated secondary supports, mineral fibre ceiling tiles and light fittings

Floor: Removal of carpet tiles throughout and associated underlay

DEM.03 - WCs
Walls: Removal of modern wall tiles and modern sanitaryware

Ceiling: Removal of suspended ceiling, hangers, associated secondary supports, mineral fibre ceiling tiles and light fittings

Floor: Removal of modern floor tiles and associated skirting

DEM.04 - Unit 232
Walls: Removal of modern partitions and modern doors

Ceiling: Removal of suspended ceiling, hangers, associated secondary supports, mineral fibre ceiling tiles and light fittings

Floor: Removal of carpet tiles throughout and associated underlay

PL29 Proposed removal non original fabric 2nd floor
Scale: 1:250

0 2 4 6 8 10 M

Revisions

P1 Issued for planning 01.10.19

Hutchison Kivotos Architects 2 Whites Grounds London SE1 3LA 020 7403 7323 email: info@hkarchitects.co.uk

PLANNING	Dwg. No. 316.PL.29
Project: Manchester Royal Exchange, Southern Offices	Drawing title: Proposed Strip out Second Floor
Client: BVK	Scale 1:250 @ A3 Rev P1
	Drawn by VL Date Oct 2019

Do not scale. All dimensions to be confirmed on site.
Information contained in this drawing is the sole copyright of Hutchison Kivotos Architects Ltd. and is not to be reproduced without permission.