



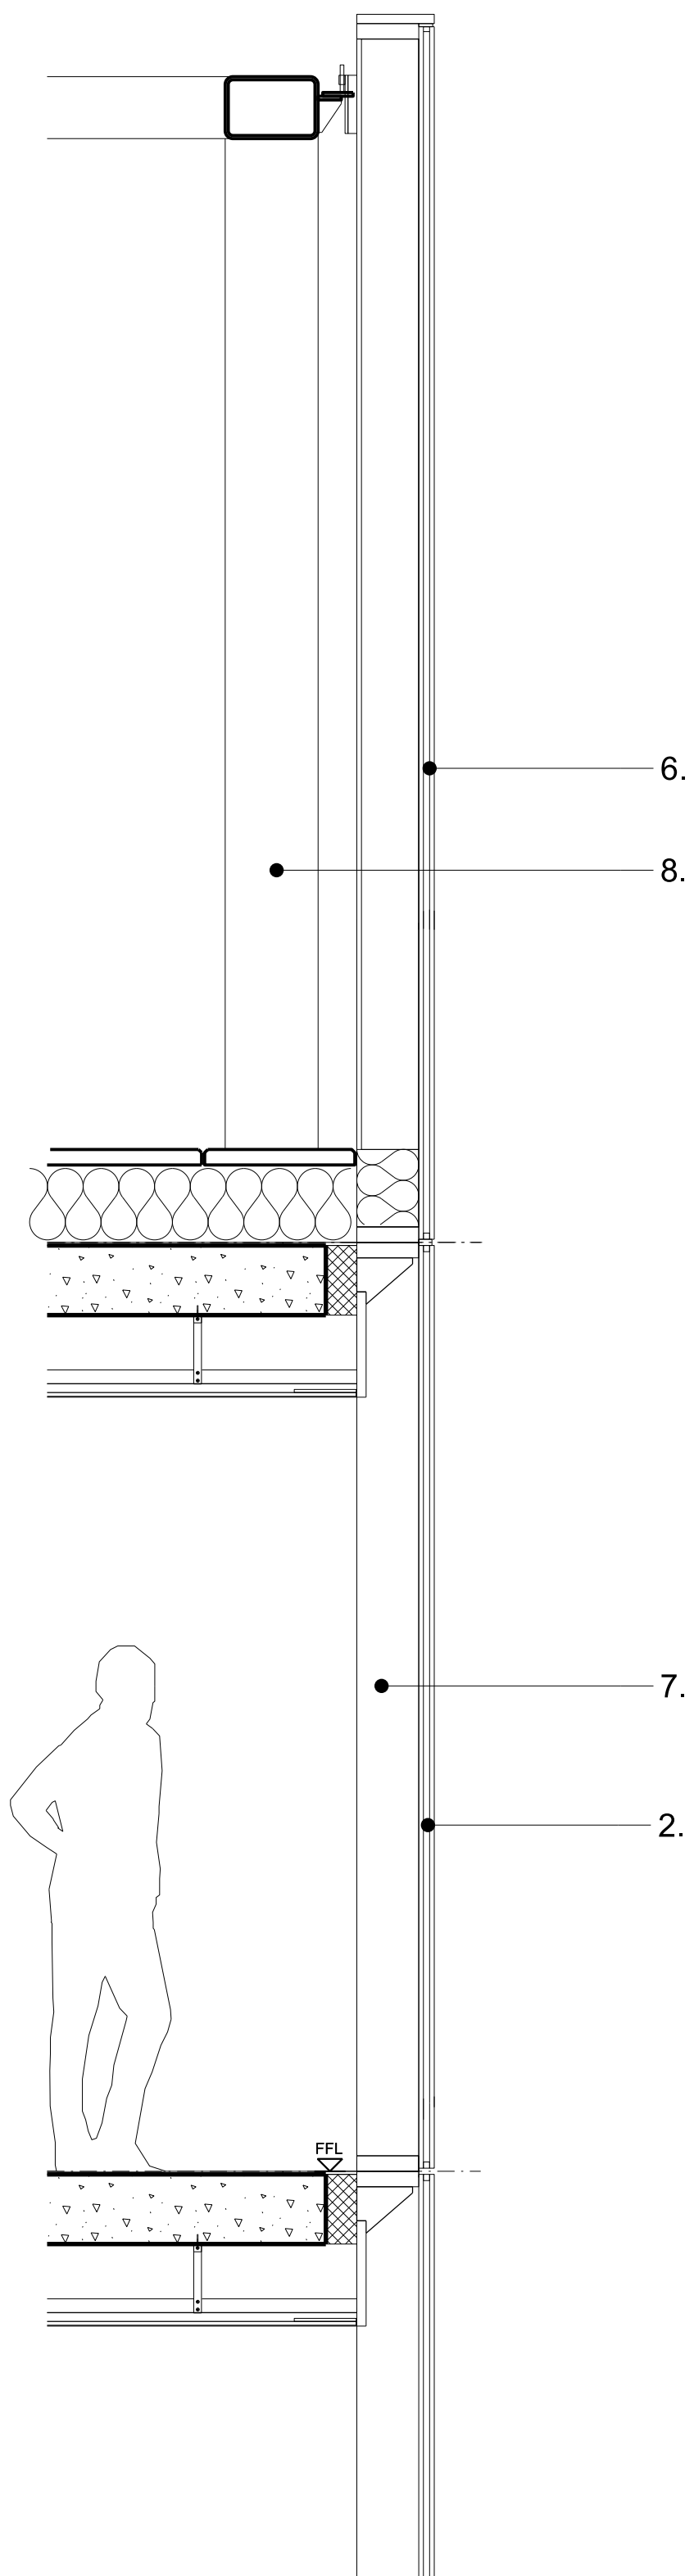

Detail Section | 1:20



Detail Elevation | 1:20

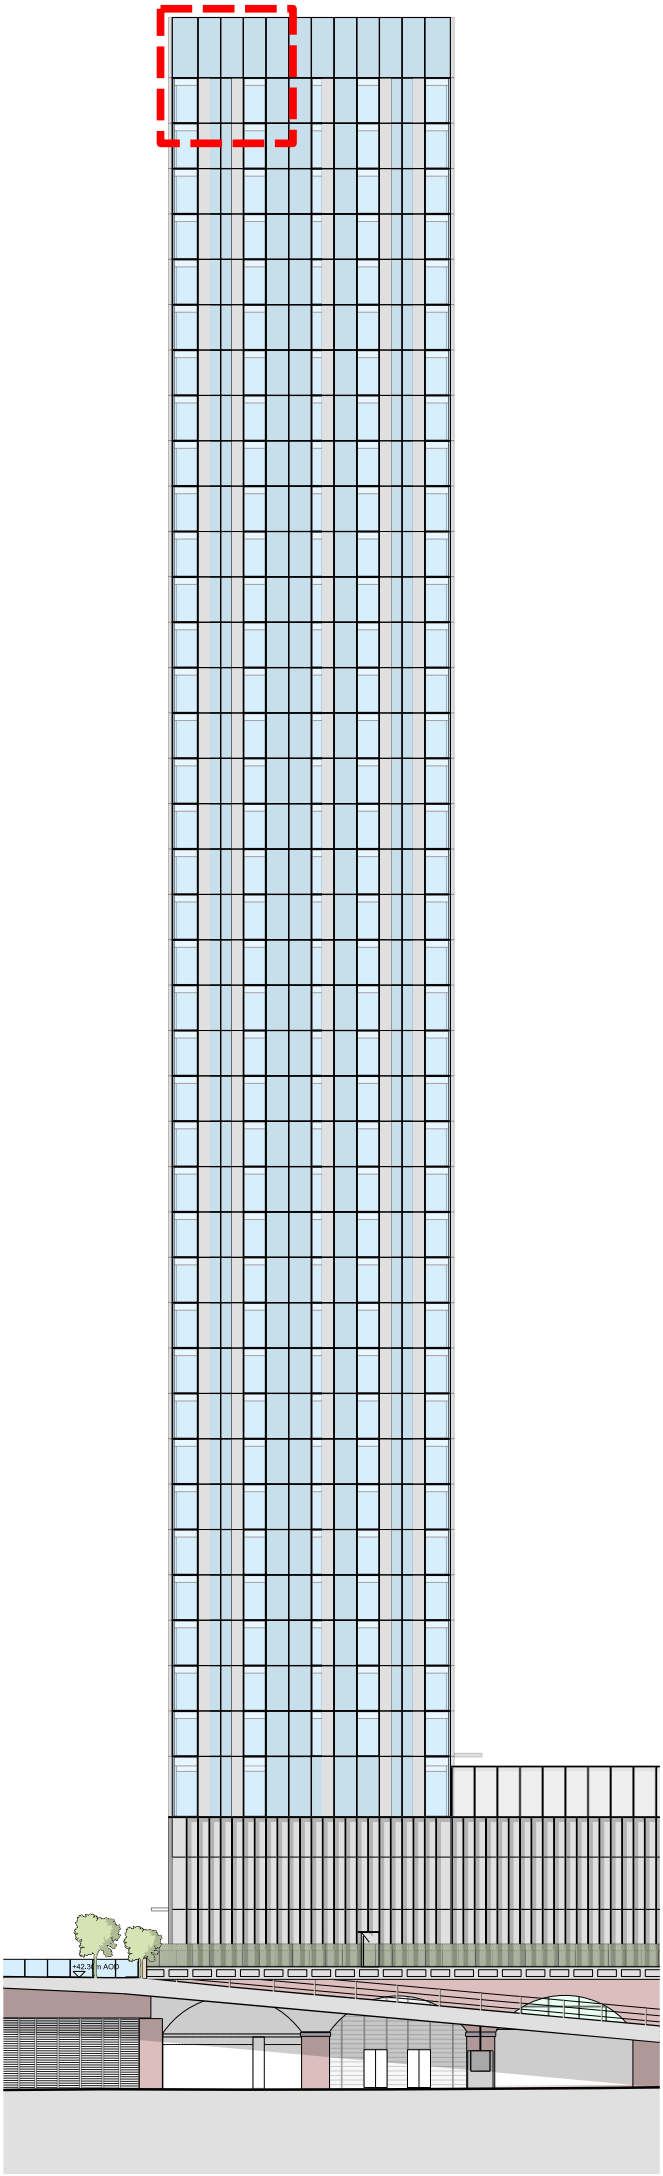

Key Elevation | NTS

- Key**
- 1. Projecting curtain wall vertical mullion. Colour - Grey.
 - 2. Full height clear double glazed units (unitised). Silicone jointing between glass to glass interfaces.
 - 3. Glass fronted insulated solid panel. 100% Enamelled frit spandrel glass
 - 4. Perforated metal screen in plane of facade to conceal pivoting solid ventilator
 - 5. Projecting curtain wall horizontal transom. Colour - Grey.
 - 6. Glazed screening to plant level. 100% enamelled frit.
 - 7. Aluminum profile
 - 8. Structural Steel Frame

This drawing is copyright Do not scale off dimensions. All dimensions to be checked on site by contractor. Contractor to report any dimensional discrepancies, errors or omissions prior to commencing on site.	Rev/	Date	Description	Rev/	Date	Description	Rev/	Date	Description	North 	Project Title Former Bauer Millet Site	Status Planning			MANCHESTER Riverside, 4 Commercial St Manchester M16 4RD +44 (0)161 835 2345 www.simpsonhaugh.com LONDON 2-6 Roberts Place London EC1R 6BB +44 (0)20 7549 4900 mail@simpsonhaugh.com
	00	17-03-2017	Planning Issue									Scale 1:20 @ A1 Date March 2017			
	01	30-04-2020	Minor Material Amendment Application									Job No 10053	Drawing No 10053-B2-A-B5D9-G251-D-40-001	Revision 01	
	Drawing Title Building 2 - External Wall Detail - Parapet														