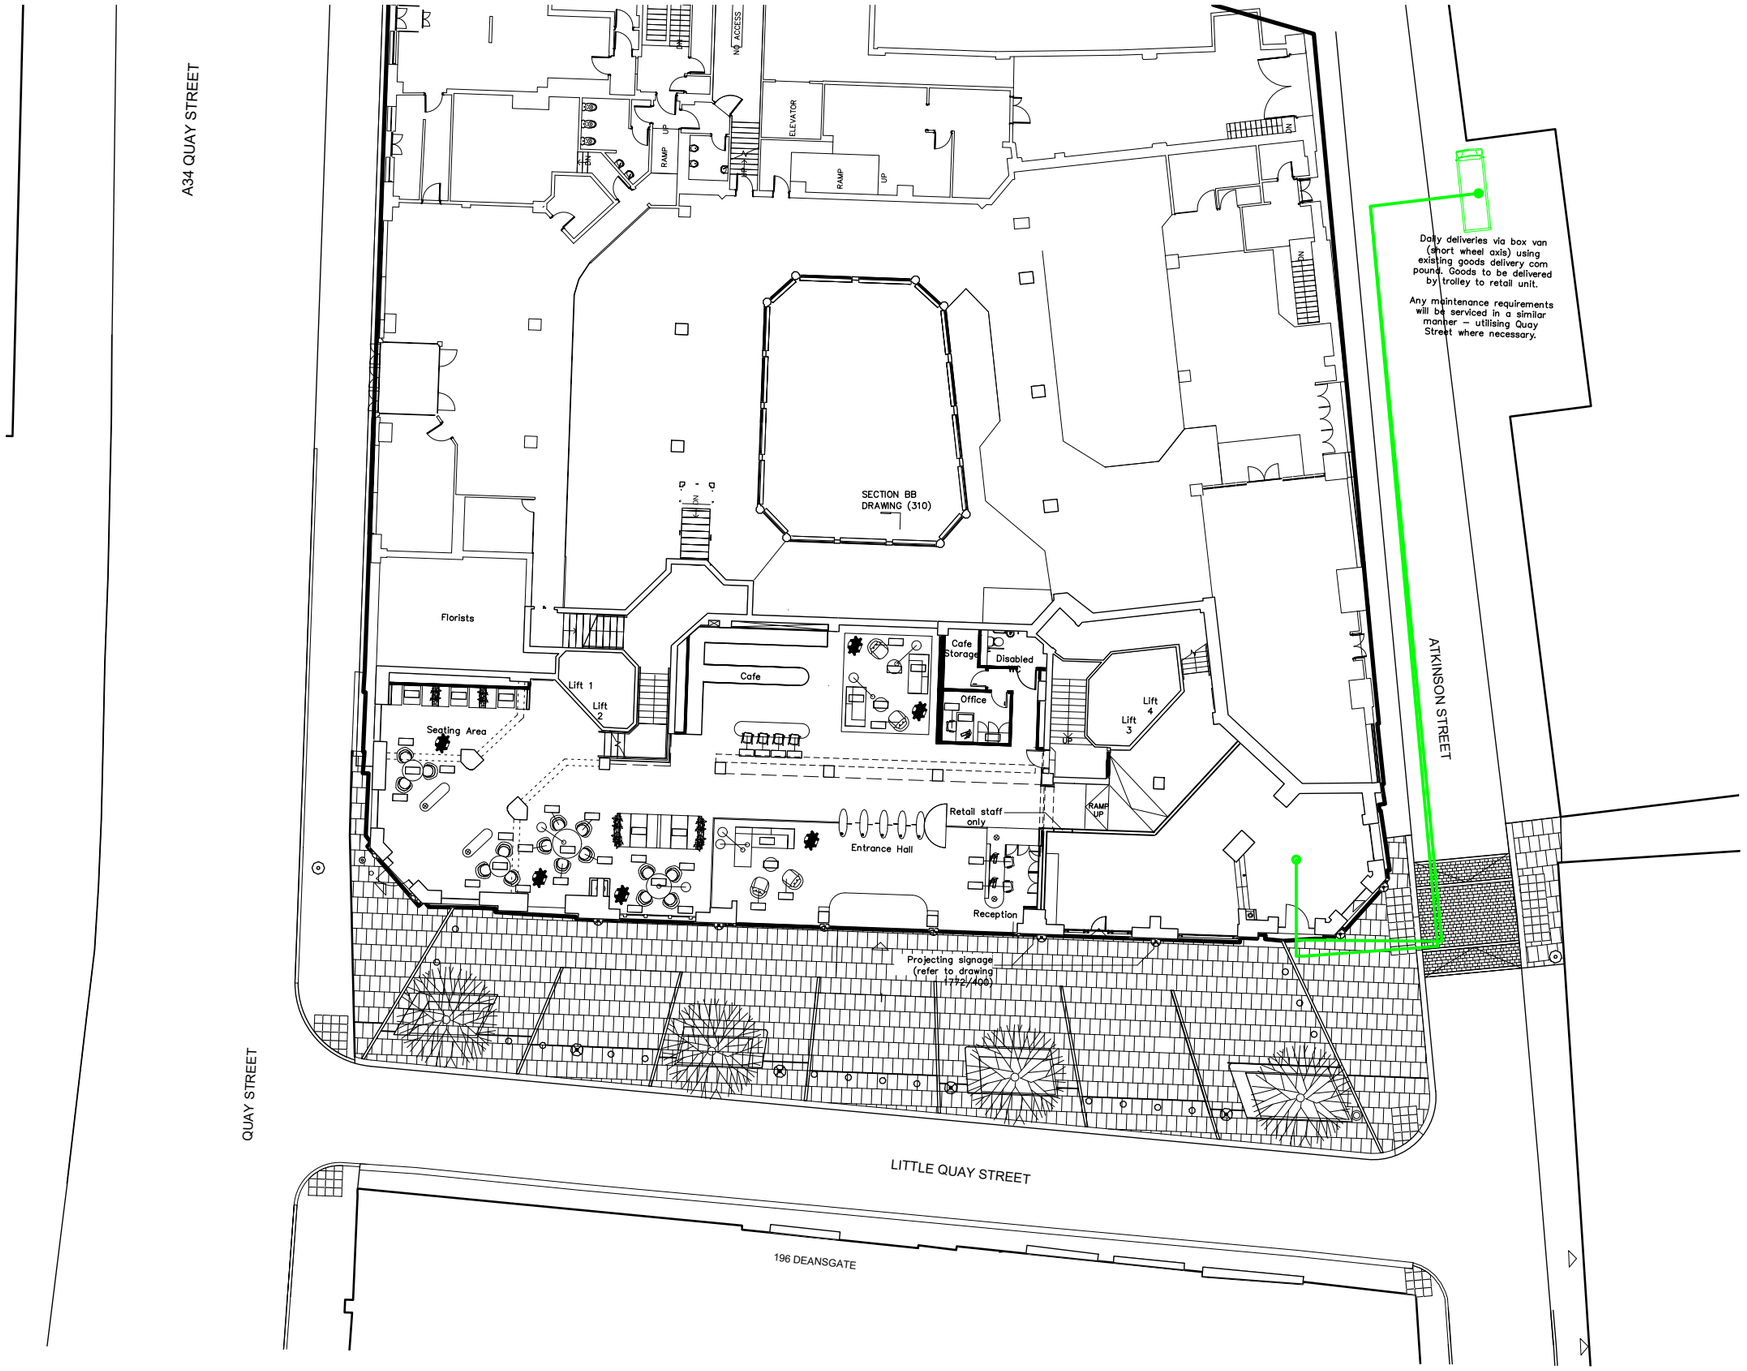


COPYRIGHT OF ATELIER MB LTD
DO NOT SCALE FROM THIS DRAWING
DIMENSIONS TO BE CHECKED ON SITE

Key

Rev	Note	DRN	CHK

Sunlight House, Manchester

Retail unit deliveries

scheme
drwg no. 001
rev revision

scale NTS
date first drawn date_first_drawn
drawn first_drawn_by

SK sketch P proposed T tender C construction AB asbuilt