


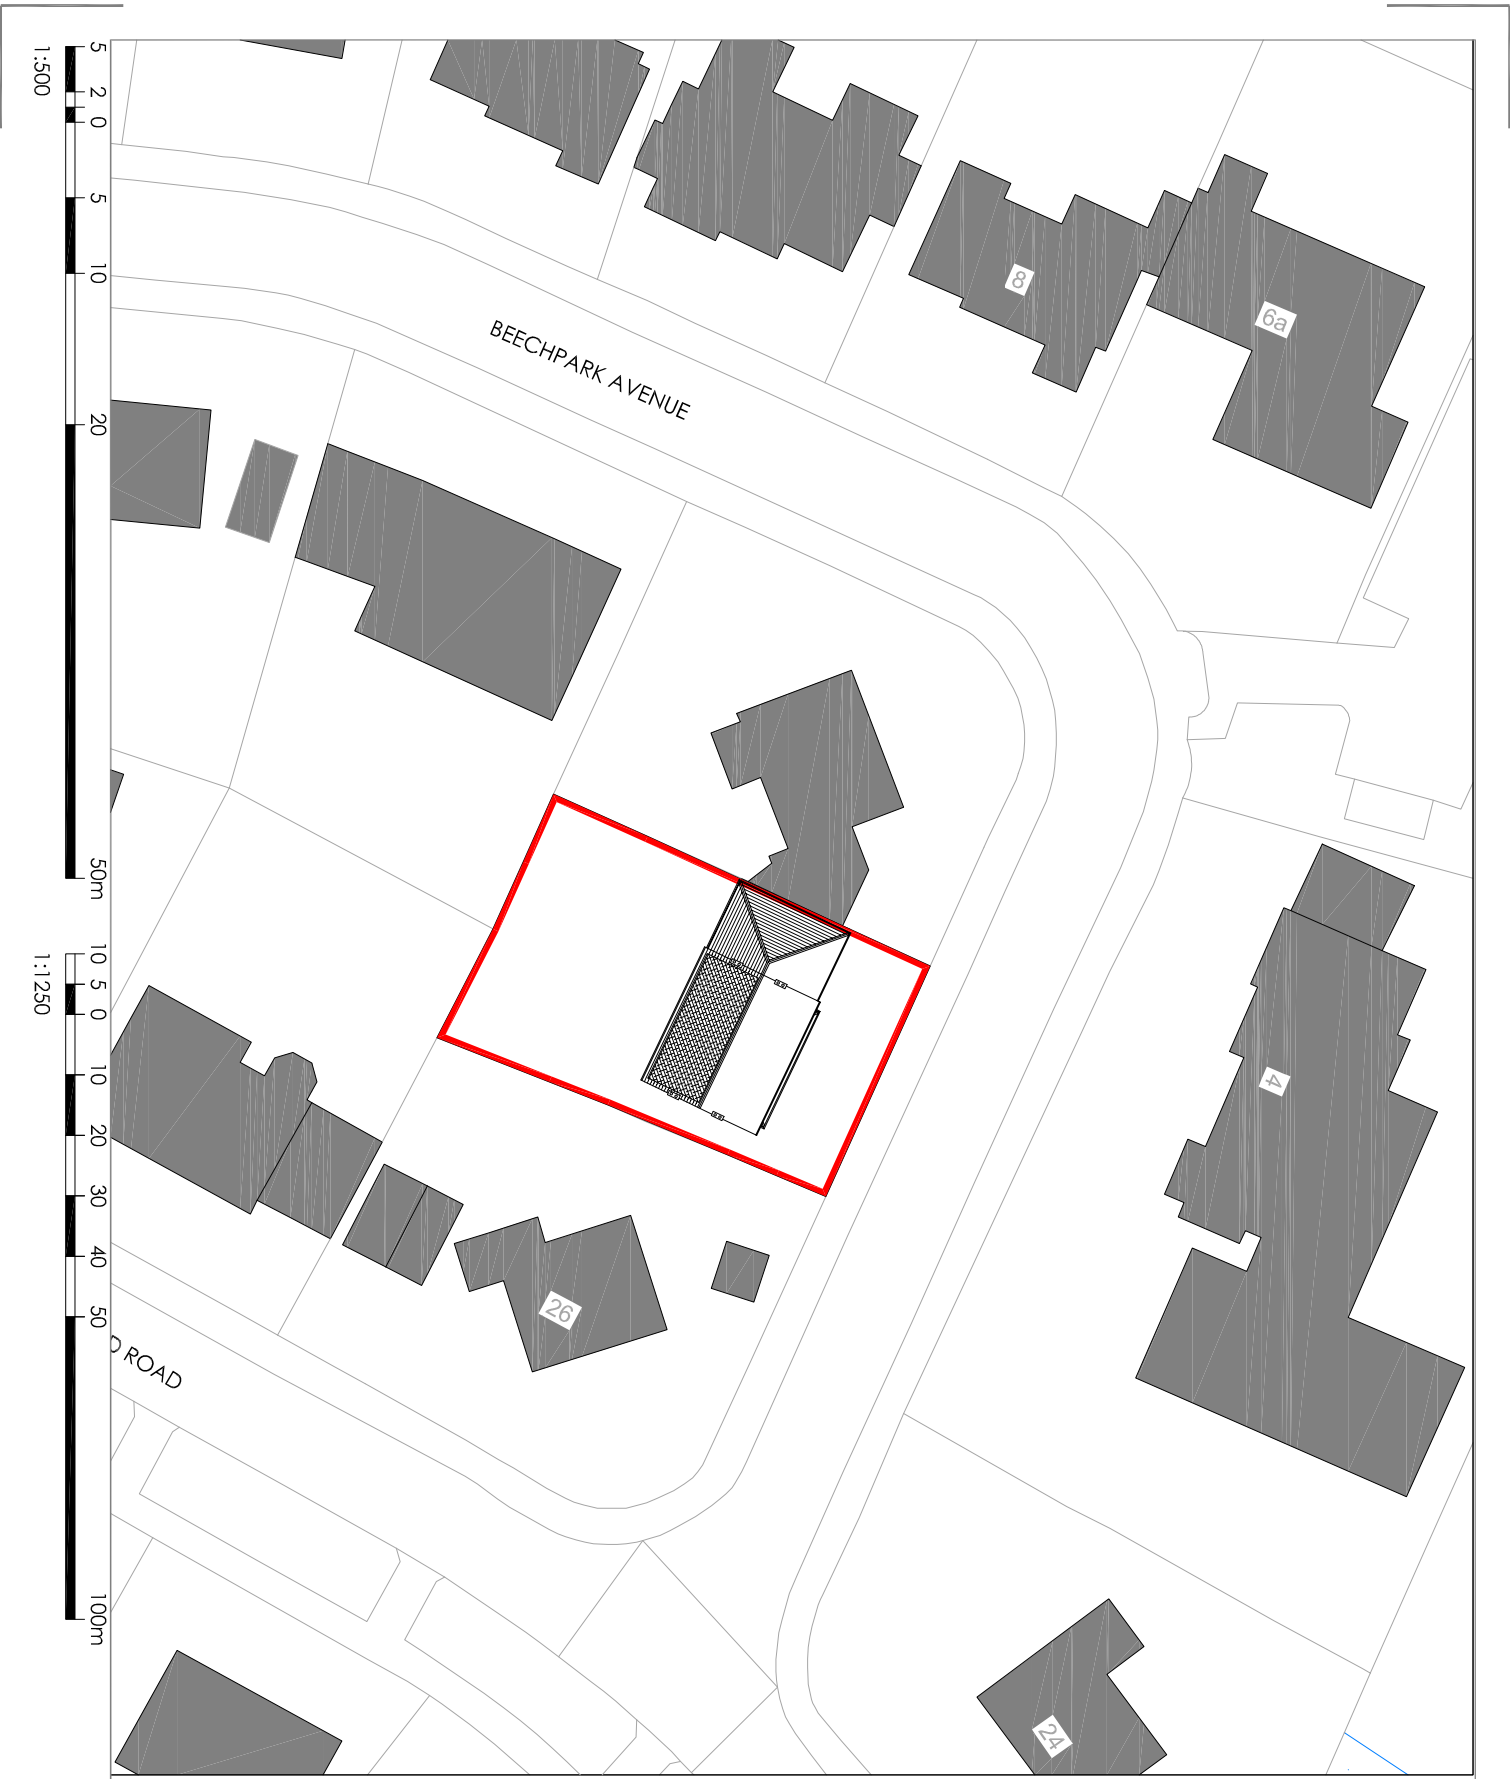

Indicative
True
North

Planning drawings

Site Boundary

Rev ref	Description	Date
Project	domer loft conversion	
Site Address	1 Beechpark Avenue, Wythenshawe Manchester M22 4BL	
Client	JCT Building Services	
Drawing status	Planning	
Drawing title	Location plan - proposed	
Date	March 2020	
Scale	1:500 @ A4	
Dwg No.	2020-1434-P-107	Rev -