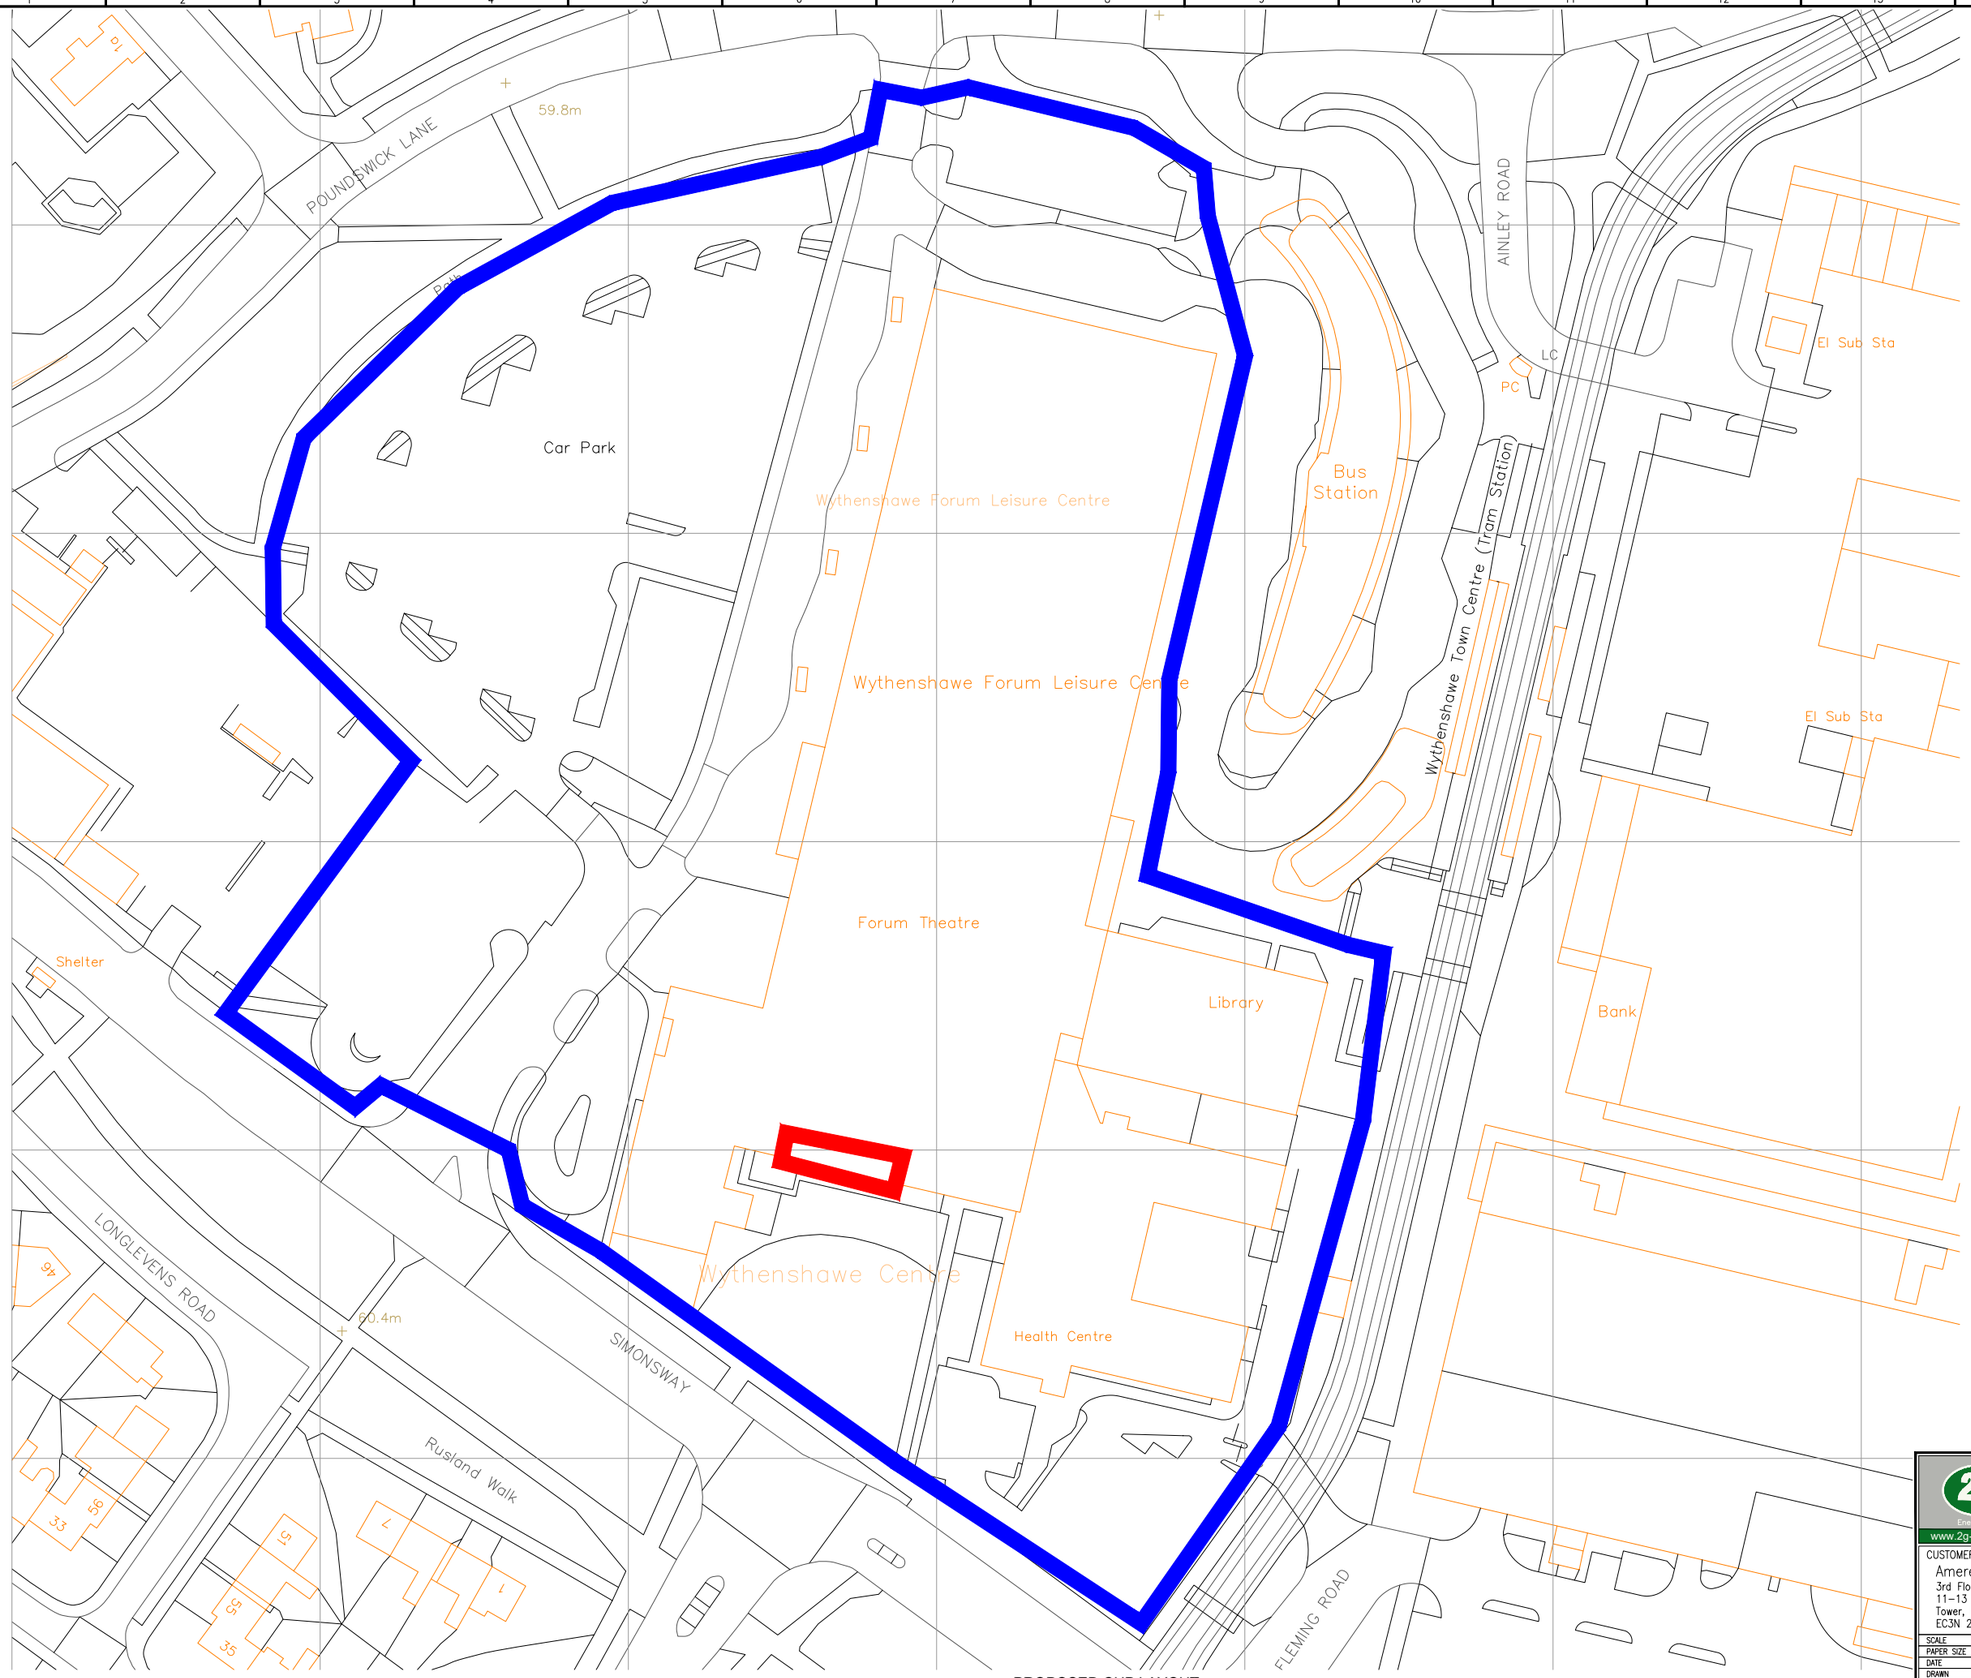

LEGEND

= WYTHENSHAWE FORUM OWNERSHIP BOUNDARY

= EXHAUST INSTALLATION BOUNDARY

ISSUED FOR PLANNING PERMISSION ONLY

PROPOSED CHP LAYOUT

SCALE = 1:500 @ A1
POSTCODE:
M22 5RX
OS GRID REFERENCE:
382310 386883 382310 387199 382626 387199 382626 386883

2G Energy Ltd
Unit 1, Sycamore Court,
Warrington Road,
Manor Park,
Runcorn, Cheshire,
WA7 1RS.
www.2g-energy.co.uk Tele: +44 (1928) 718533 E-Mail : info@2g-energy.co.uk

PROJECT
PATRUUS 140 CHP

CUSTOMER
Ameresco Ltd
3rd Floor
11-13 Crosswall
Tower, London
EC3N 2JY

DELIVERY ADDRESS
WYTHENSHAWE FORUM
FORUM SQUARE
MANCHESTER
M22 5RX

SCALE	N/A
PAPER SIZE	ISO Full Bleed A1 (841.00 X 594.00 MM)
DATE	06/03/2020
DRAWN	P.Peacock
DRAWING NUMBER	19107-LAY102
PROJECT NUMBER	-
ID NUMBER	-
CHP REF	PATRUUS 140

Title
Planning Drawing Proposed Site Plan Overview

DATE	NAME	MODIFICATION	REV	CHECKED

THIS DRAWING IS THE PROPERTY OF 2G AND MUST NOT BE COPIED, OR REPRODUCED OR MADE AVAILABLE TO ANY THIRD PERSONS. WITHOUT WRITTEN PERMISSION THIS DOCUMENTS SHOULD BE HANDLED IN ACCORDANCE TO COPYRIGHT LAWS. FAILURE TO FOLLOW COPY RIGHT LAWS CAN RESULT IN PENAL CONSEQUENSES !