GENERAL NOTES

1. THIS DRAWING IS TO BE READ IN CONJUNCTION WITH ALL RELEVANT ARCHITECTS, ENGINEERS AND SPECIALIST DRAWINGS AND SPECIFICATIONS

2. DO NOT SCALE FROM THIS DRAWING IN EITHER PAPER OR DIGITAL FORM. USE WRITTEN DIMENSIONS ONLY.

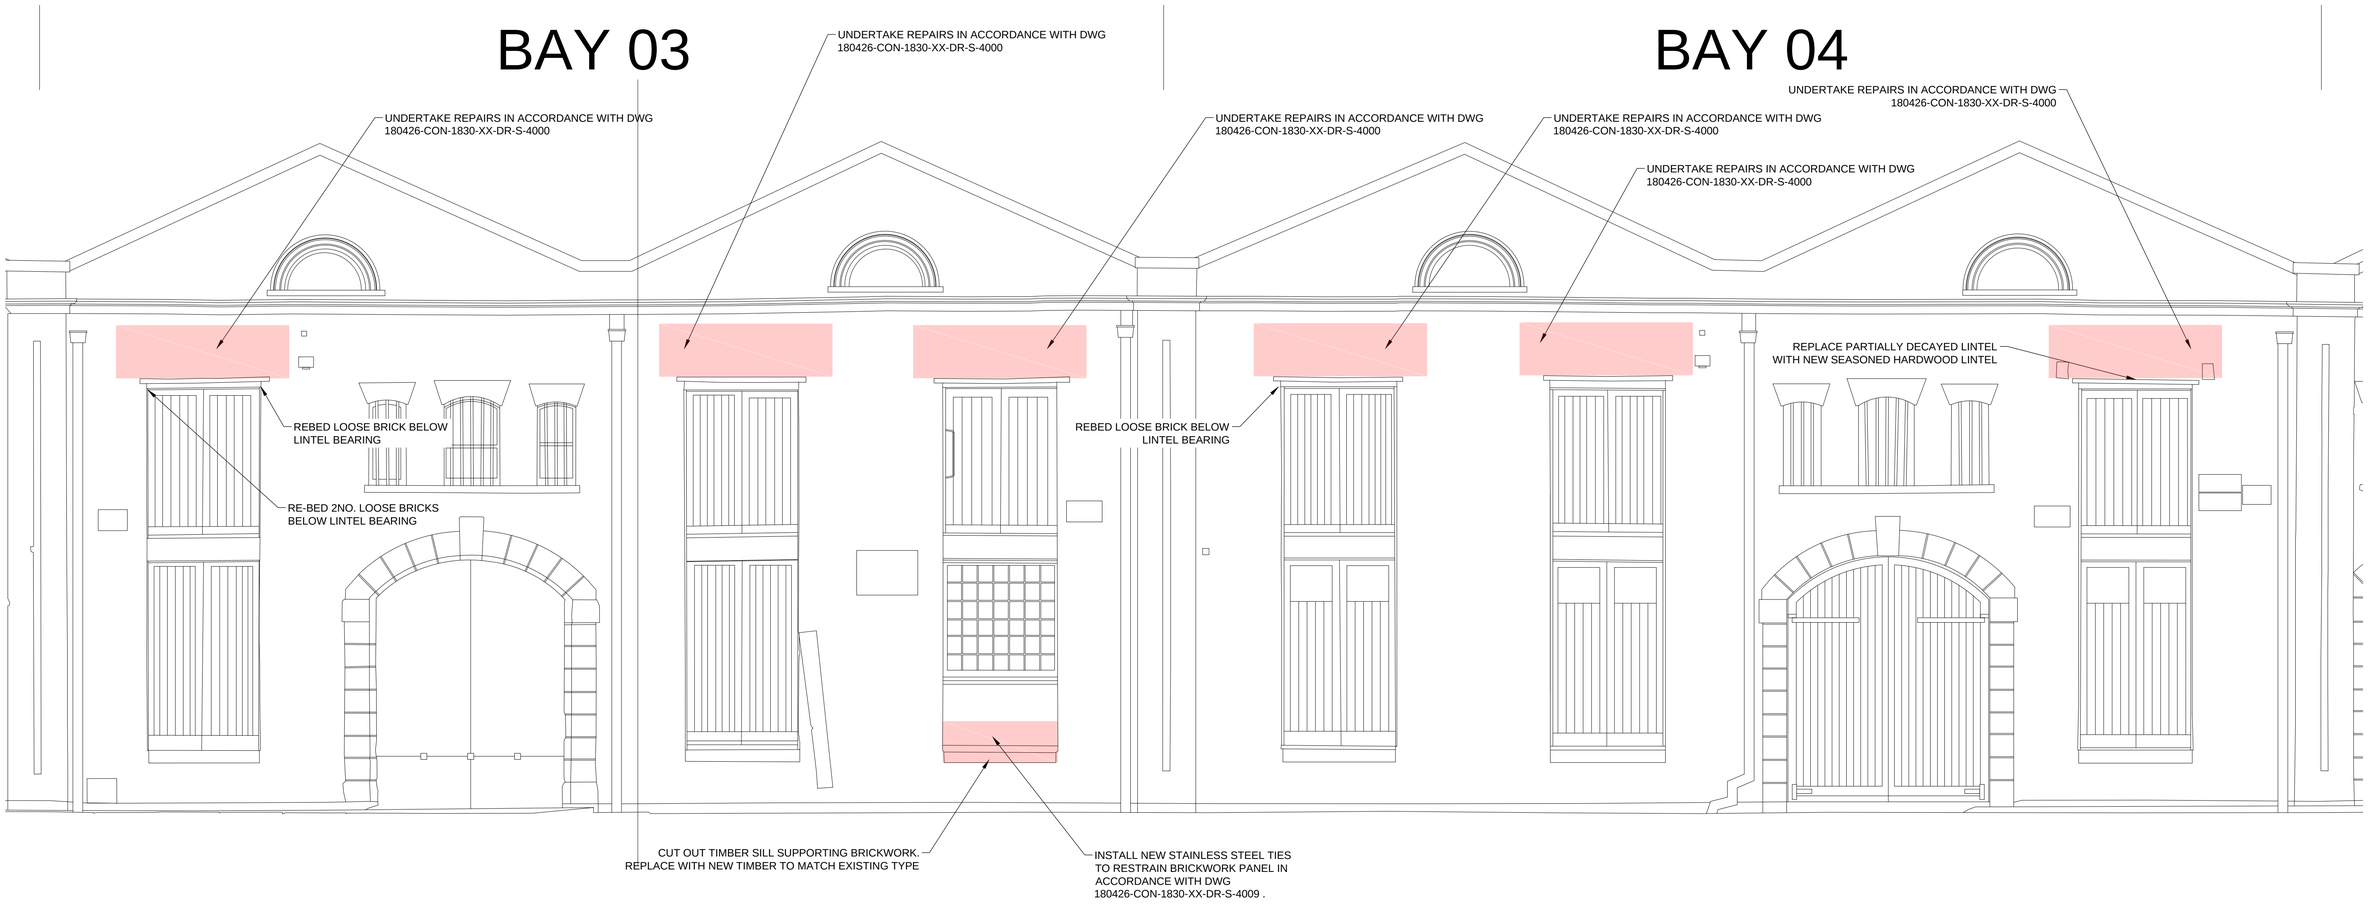

NOT FOR CONSTRUCTION

Rev	Date	Description	Drawn	Check
T1	21.06.19	PRELIMINARY TENDER ISSUE	SW	KC

conisbee | Consulting Structural Engineers Consulting Civil Engineers

London • Cambridge • Norwich

1-5 Offord St London N1 1DH
Telephone 020 7700 6666
www.conisbee.co.uk

Drawing Status
PRELIMINARY

Project
SCIENCE & INDUSTRY MUSEUM
1830 WAREHOUSE - URW

Title
SOUTH ELEVATION
BAYS 3 & 4

Drawing No
180426-CON-1830-XX-DR-S-3201

Date APR 2019
Scale 1:50@A1
Drawn SW
Engineer SW
Project No **180426**
Revision **P2**