

This drawing (or any part thereof) is not to be copied, transmitted or disclosed to any third party or unauthorised person without the prior written consent of MECHA Works Ltd.







This Drawing is to be read in coincidence with all other relevant drawings prepared by consultants and sub-contractors.

Do not scale from this document. Work only in accordance to printed dimensions.

Report any discrepancies to the drawing author or representatives thereof.

© ALL RIGHTS RESERVED. no part of this drawing may be reproduced or transmitted in any form or by any means without the written consent of the copyright holder.

Once printed & distributed this document is assumed 'Uncontrolled'.

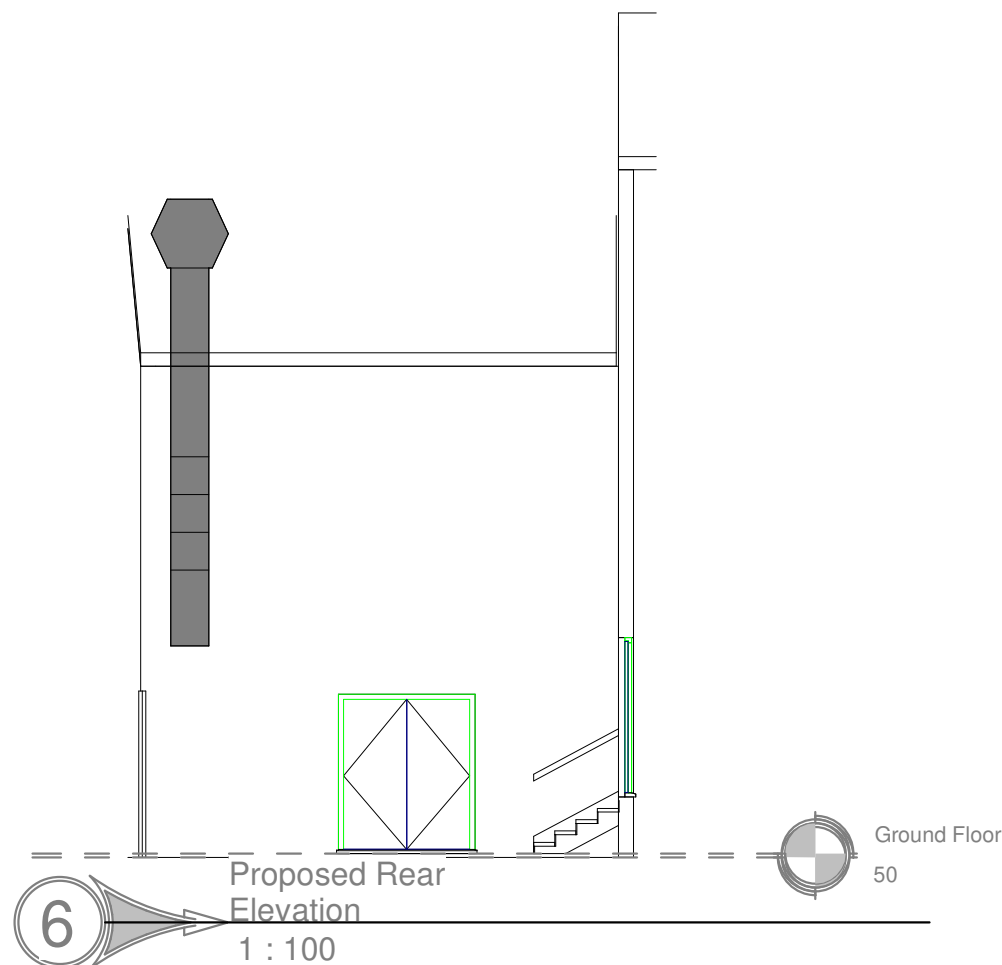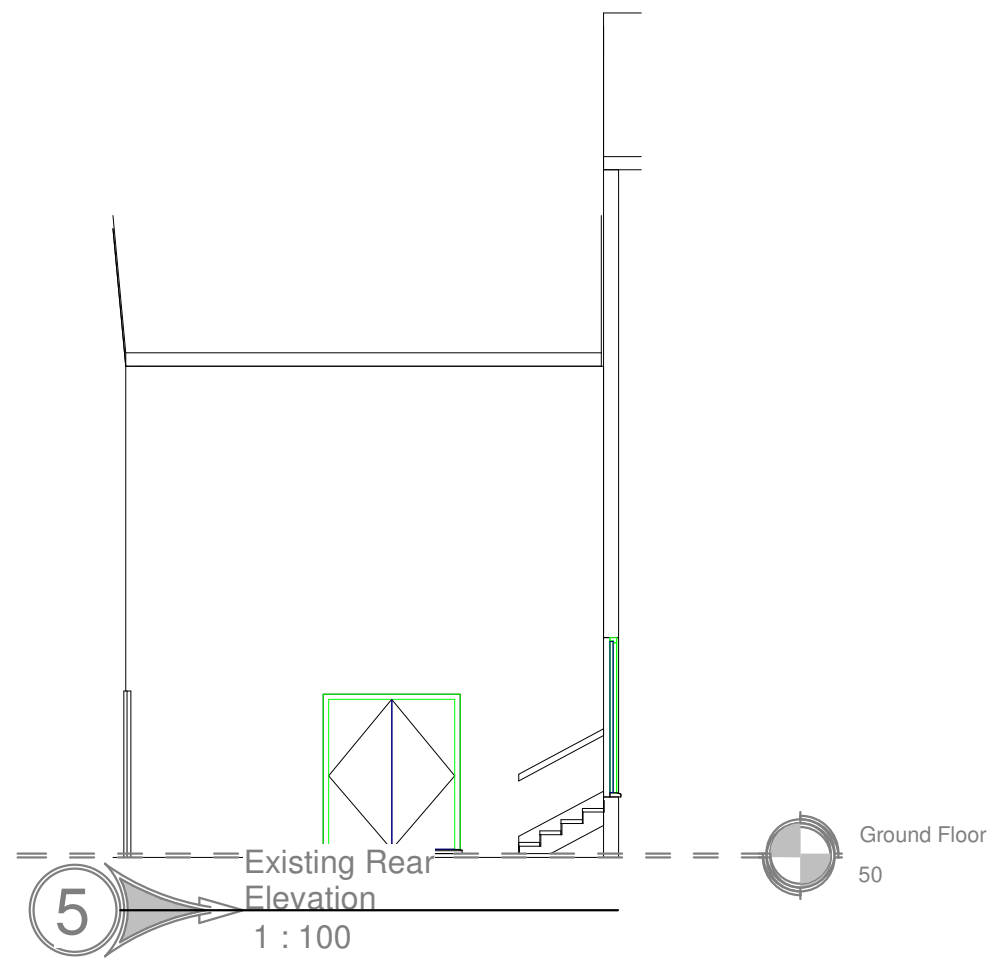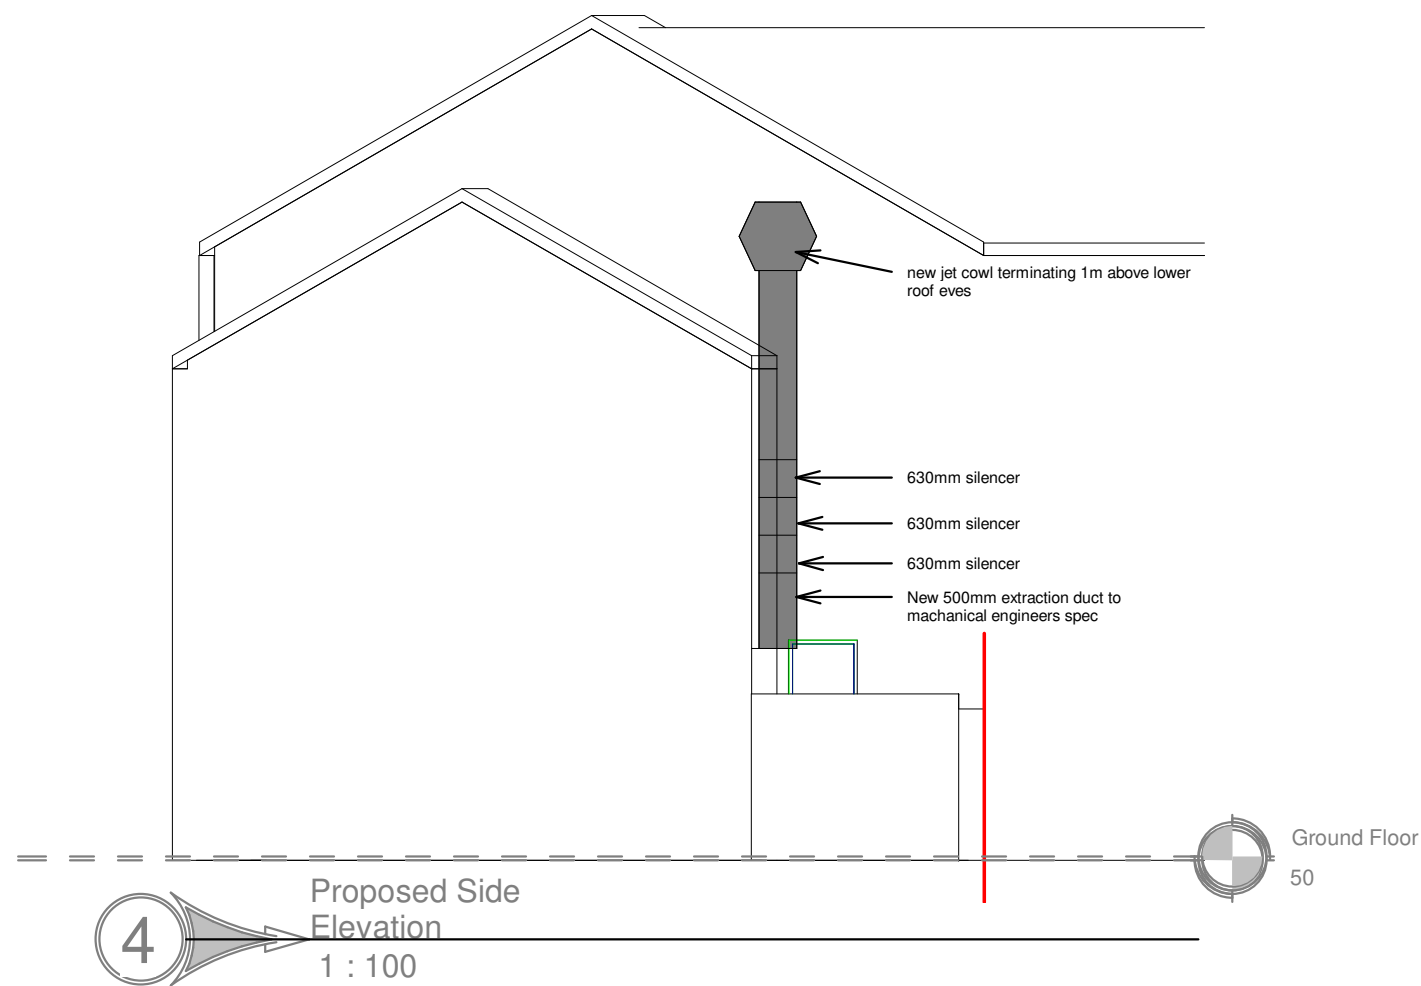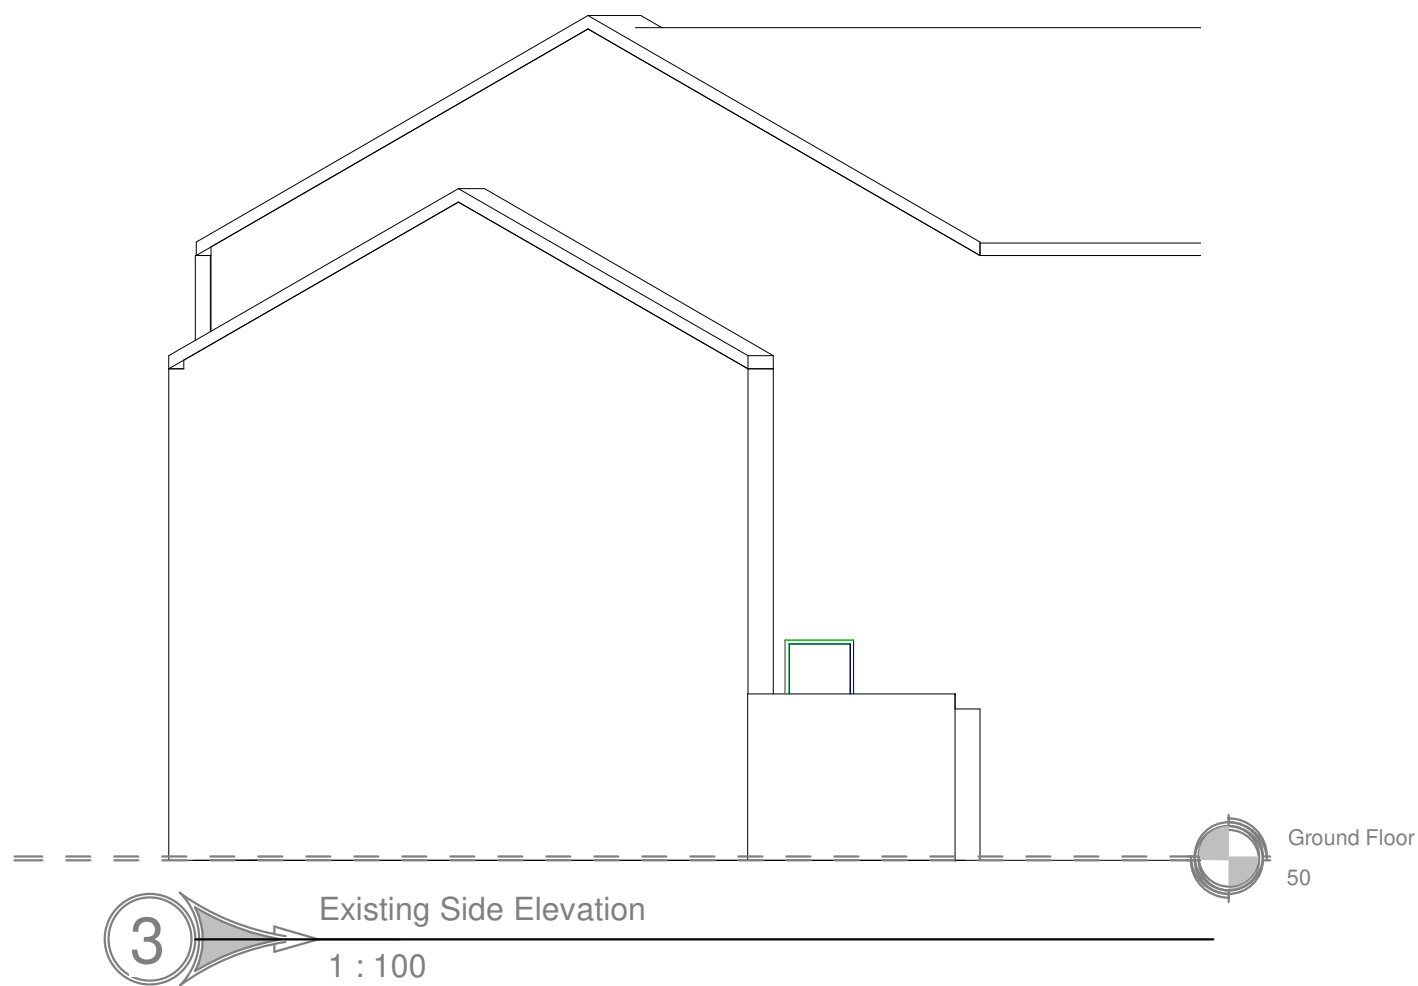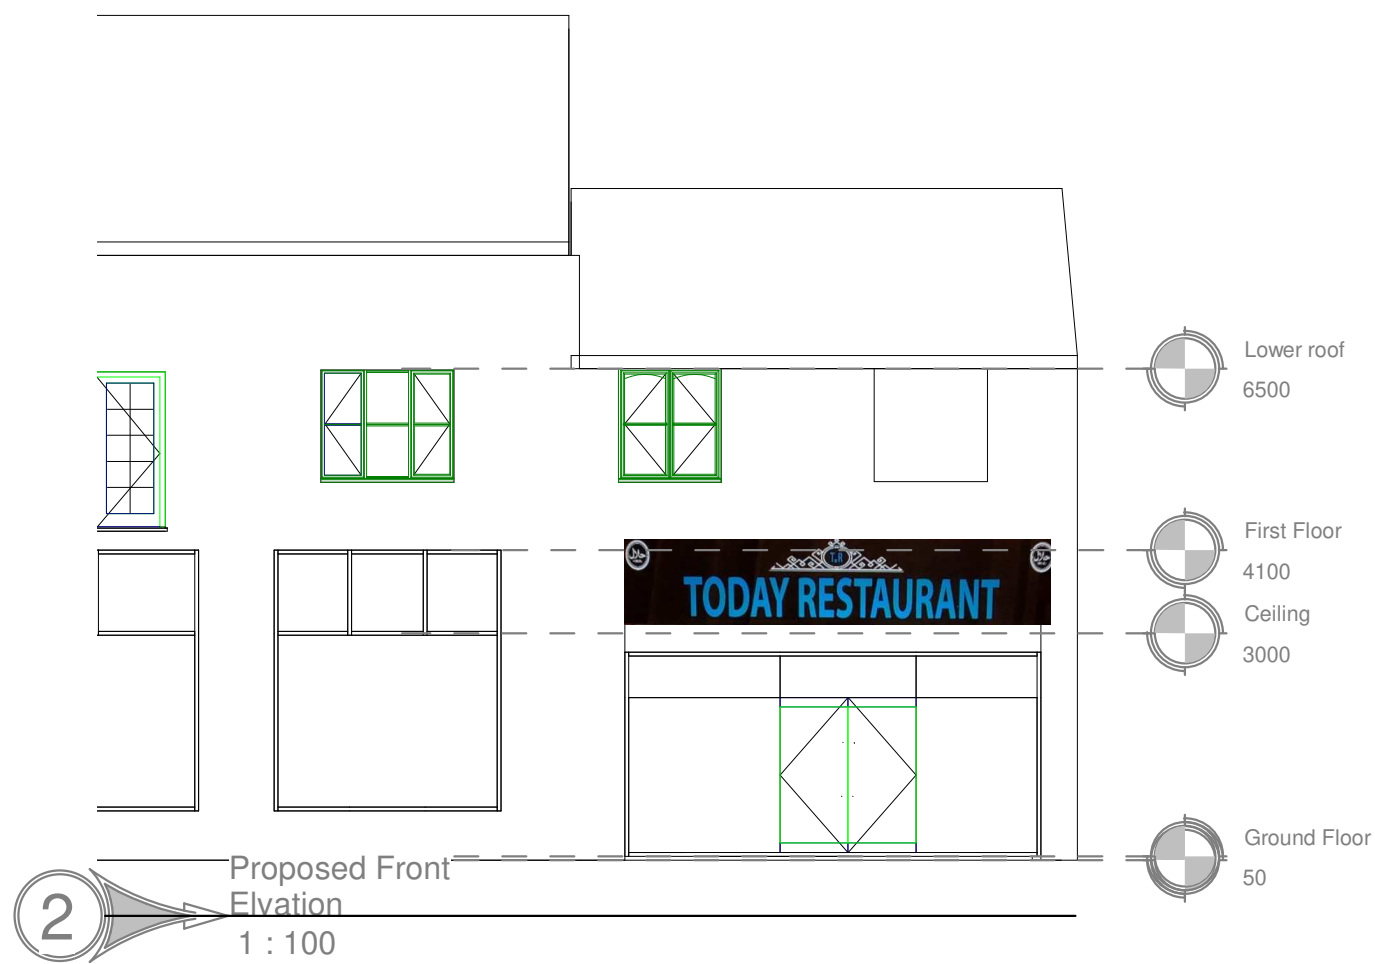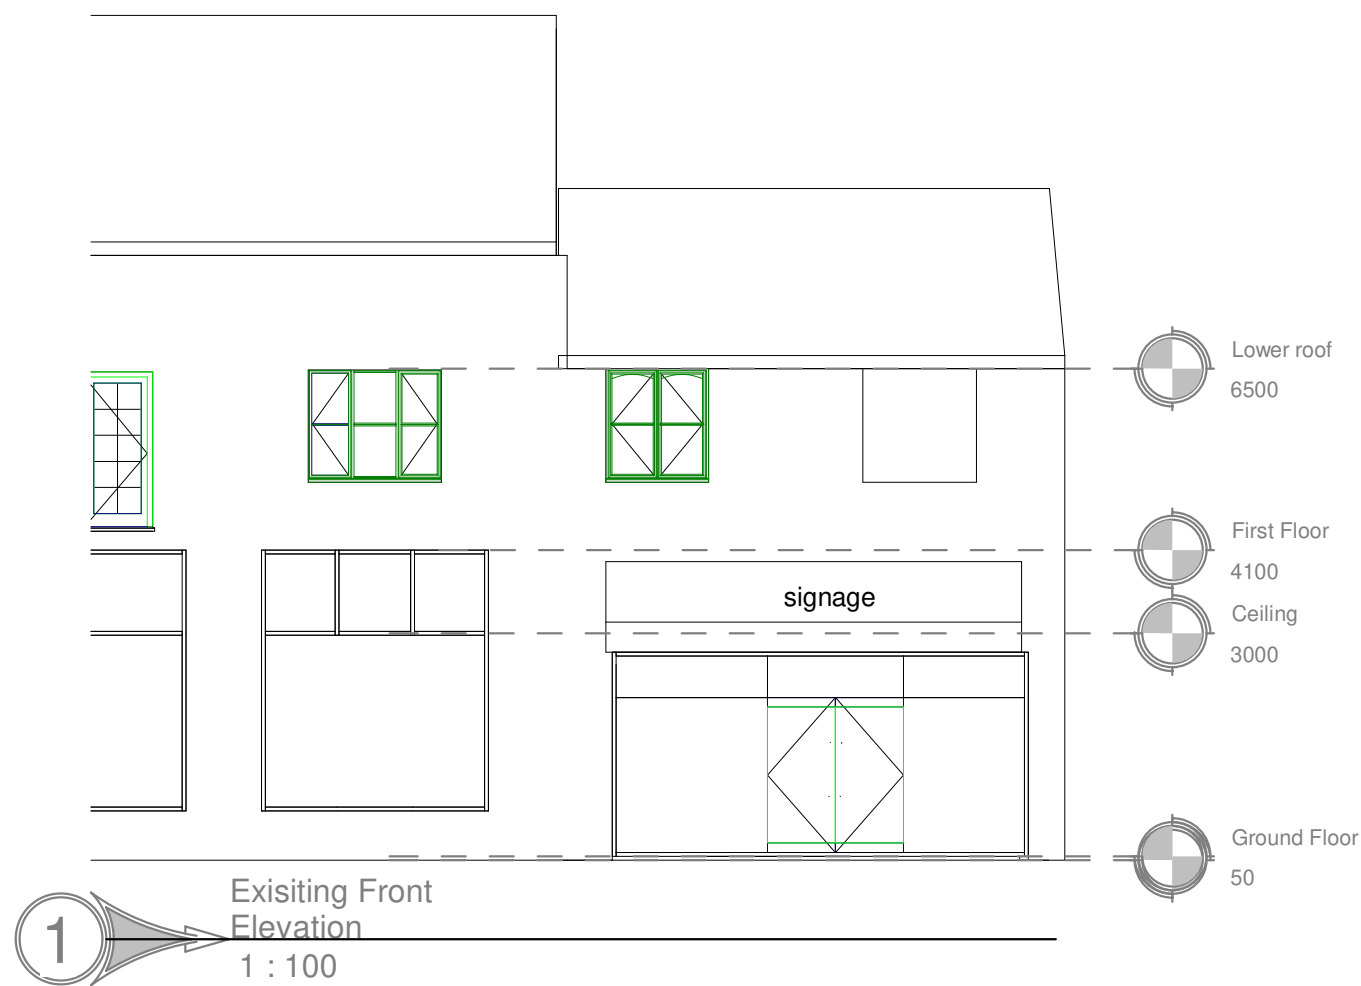

PL1 21/04/2020 First Planning issue

Rev #: Issue Date: Description: Issued By:

CLIENT:
Jamal Alnabi

PROJECT:
Rear 100 wilmoslow road, A1 to A3

DRAWING TITLE:
Existing and Proposed Elevations
MW04

THIS DRAWING HAS BEEN PRODUCED UNSING AUTODESK™ REVIT		
DRAWN: SP	CHECKED: HA	APPROVED: SP
SCALE: PER VIEW	DATE: 21/04/2020	SHEET SIZE: A2
PROJECT NUMBER: MW0054	SUITABILITY CODE: Planning :	
DRAWING CLASSIFICATION:		