




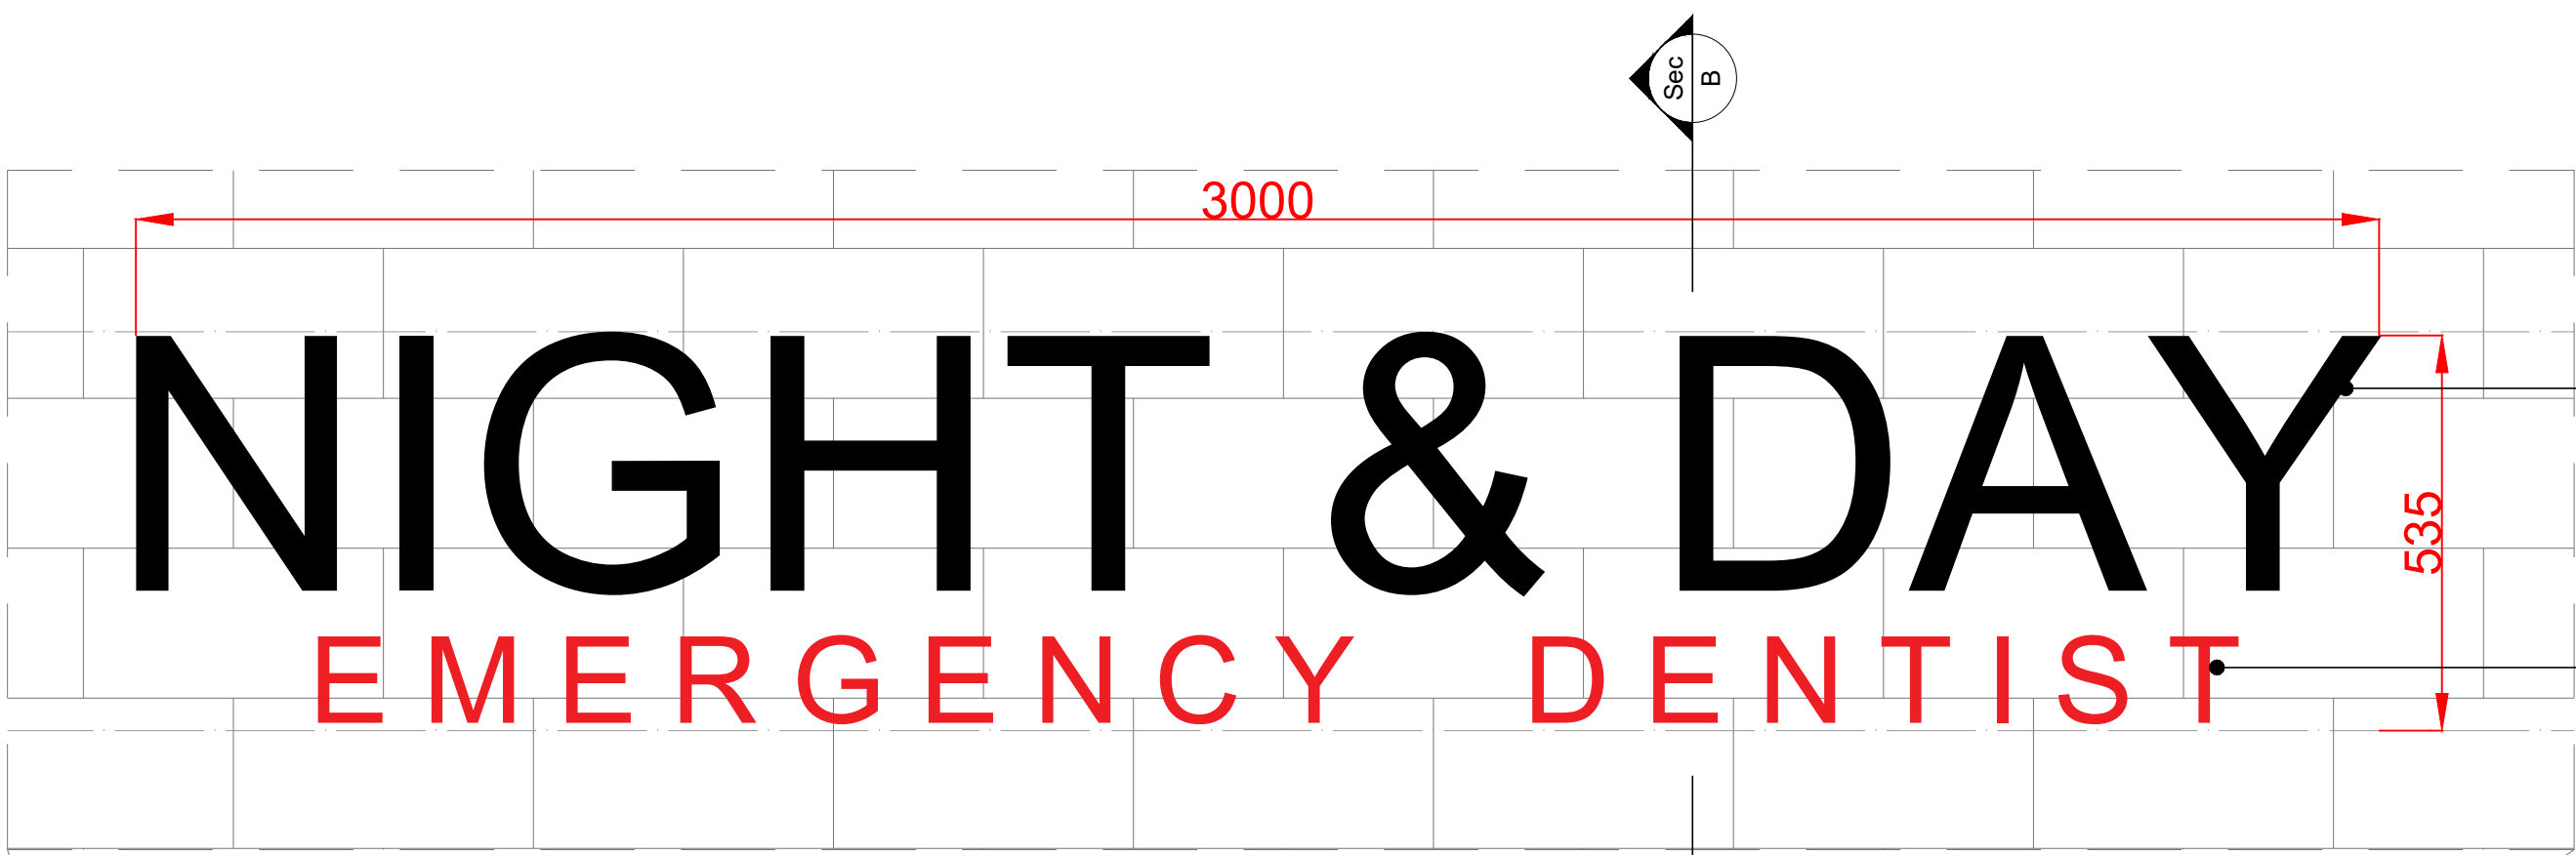

03 Call Out - A
1:10

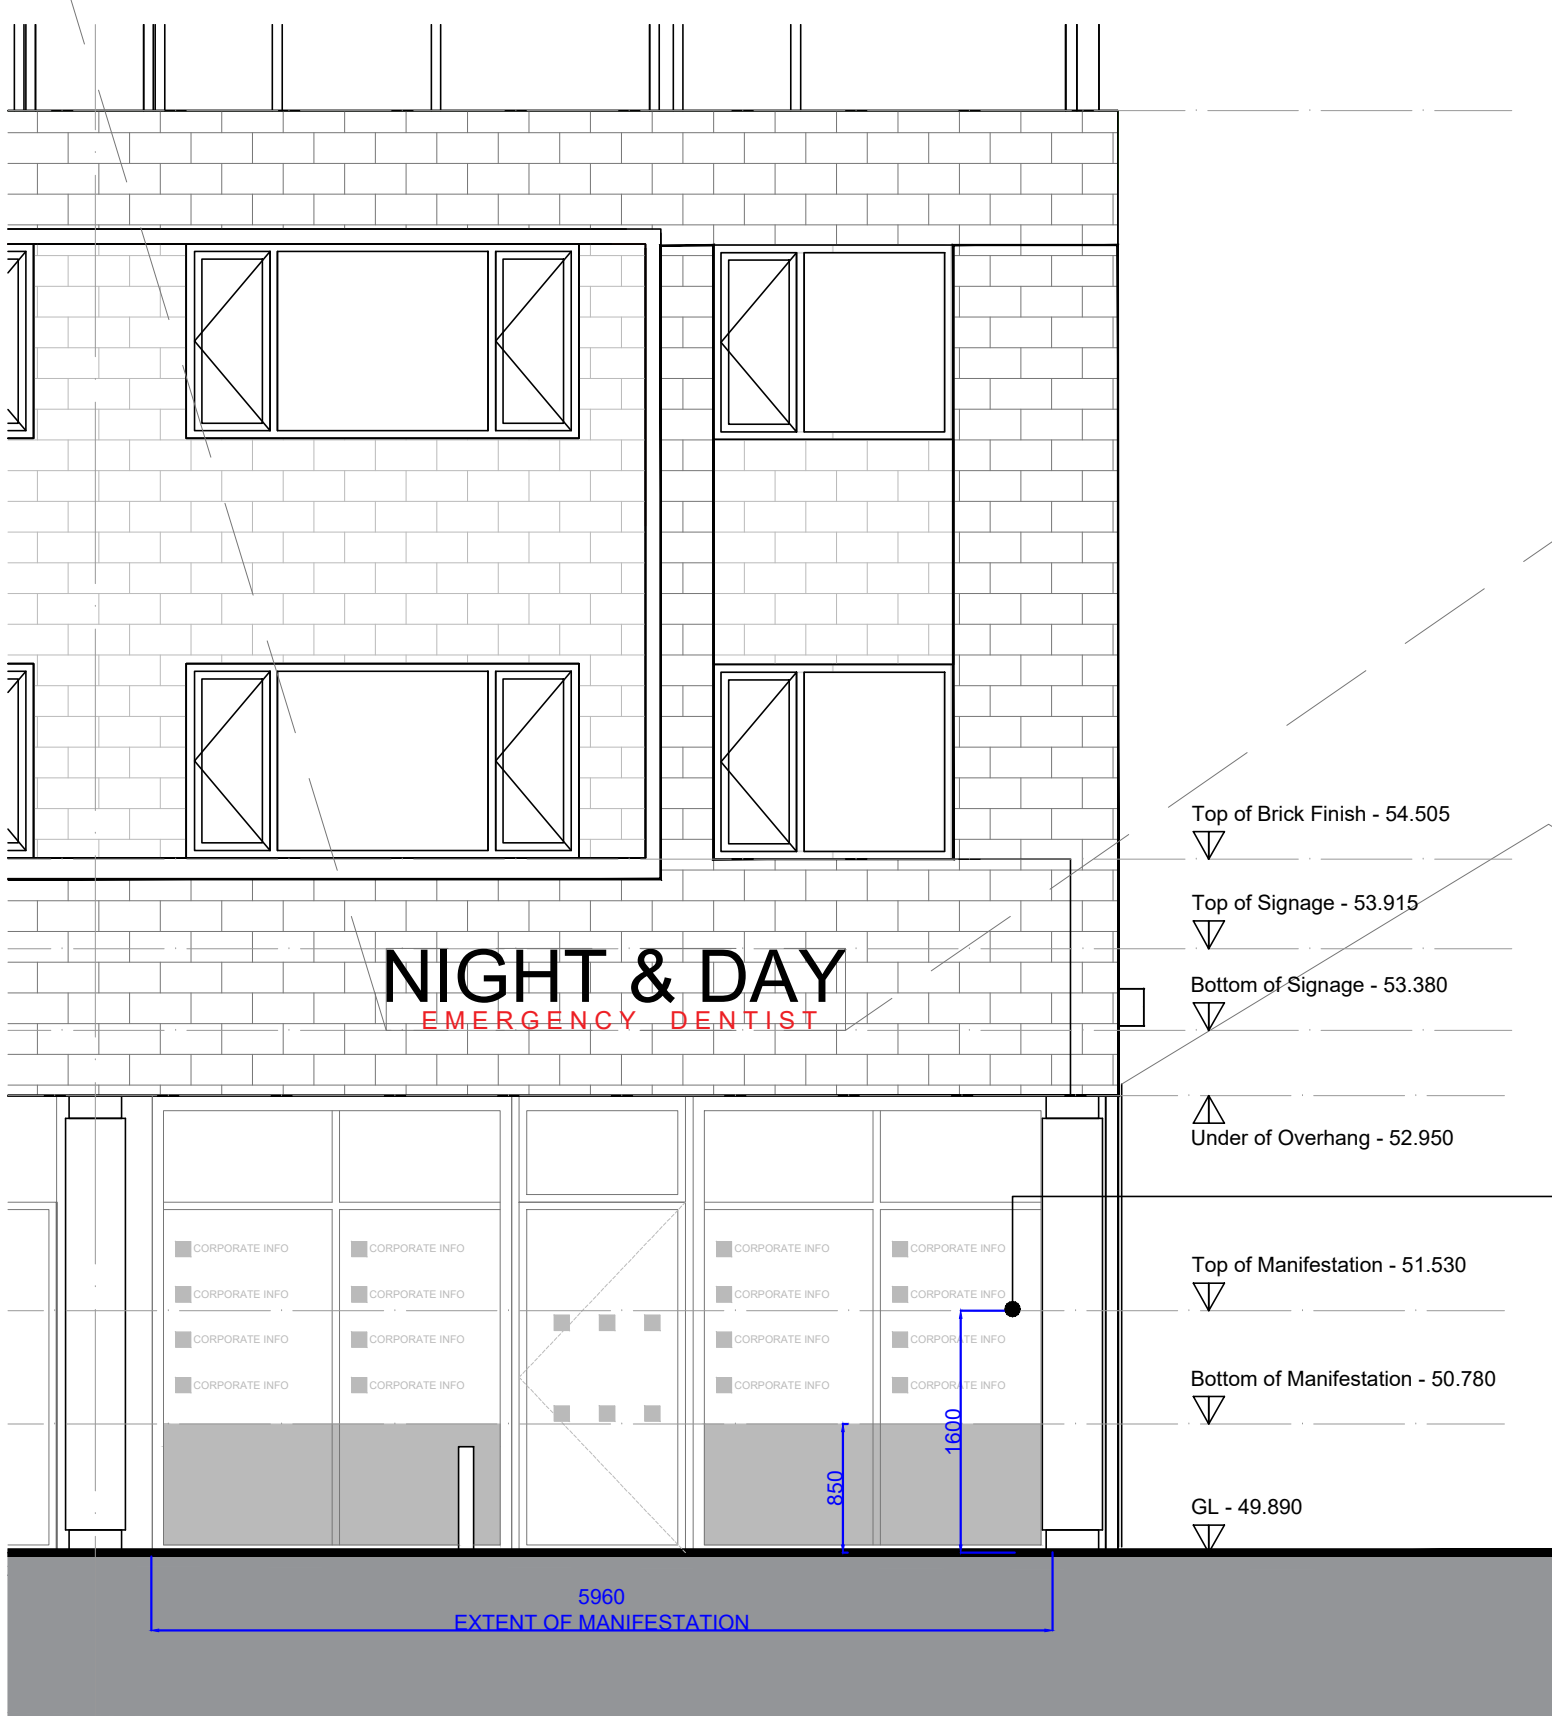

02 Elevation A
1:50

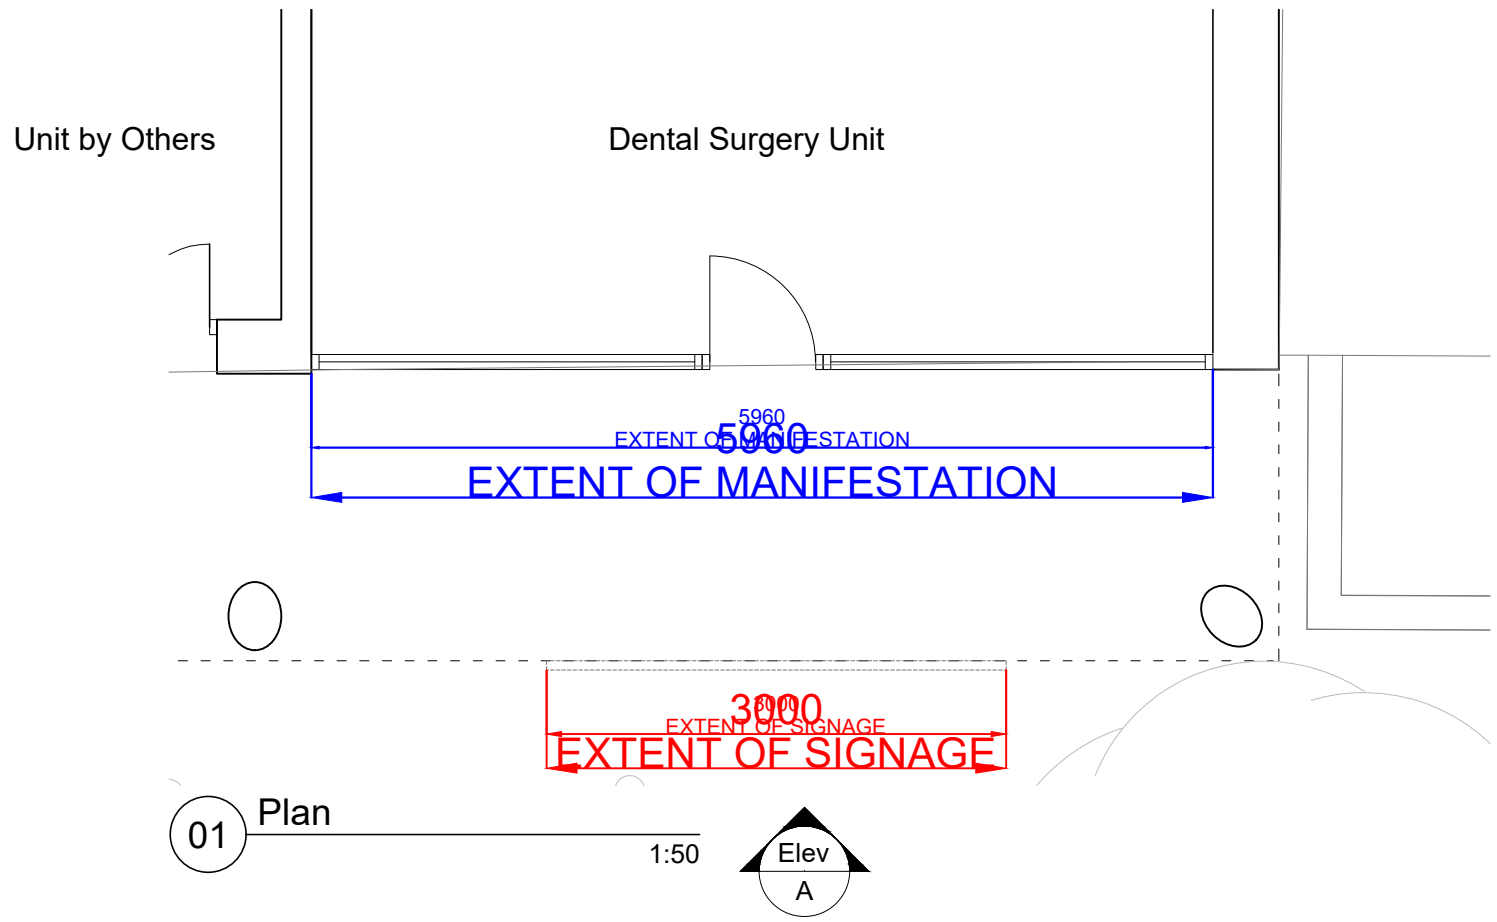

01 Plan
1:50



04 Visual - Design Intent
NTS

Proposed wall mounted front illuminated signage to be white acrylic finish.

Proposed wall mounted front illuminated signage to be red acrylic finish.

Existing masonry finish

Top and bottom edge trim aluminum or stainless steel, subject to manufacturer

Proposed wall mounted front illuminated signage to be white acrylic finish.

LED light strip

Clear polycarbonate backboard

Timber backing to match existing masonry finish

Top and bottom edge trim aluminum or stainless steel, subject to manufacturer


Proposed wall mounted front illuminated signage to be red acrylic finish.

LED light strip

Timber backing to match existing masonry finish

Clear polycarbonate backboard

05 Section B-B
1:2

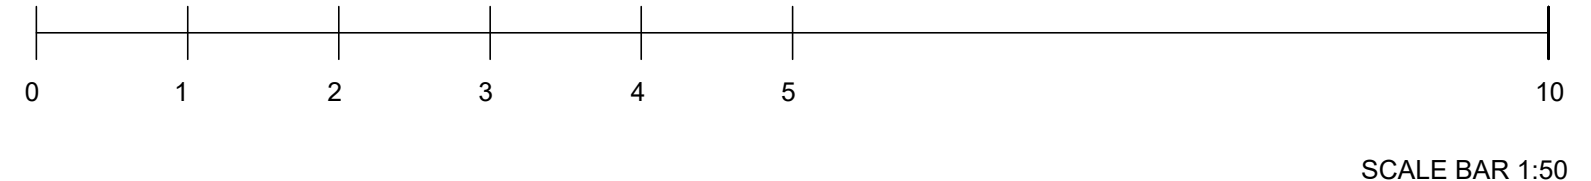

NOTES

Copyright of this drawing is vested in the Architect and it must not be copied or reproduced without consent.

All dimensions are in millimeters unless indicated. Contractor to check all dimensions prior to commencing work onsite & adopt responsibility for dimensional accuracy prior to works.

Drawing to be read in conjunction with all relevant information. Any discrepancies found between information on this drawing, given elsewhere or recorded onsite shall be reported immediately.

Do not scale from this drawing... If in doubt ask!

A	ISSUED FOR PLANNING	AF	AF	14.04.20
REV	DESCRIPTION	DRAWN	CHECKED	DATE
CLIENT	DENTAL SURGERY WITHINGTON			
PROJECT				
STAGE	PLANNING			
DRAWING TITLE	PROPOSED FRONT SIGNAGE & MANIFESTATION			SCALE VARIES@A1
				DATE 14.04.19
DRAWING NO.	191101-XX-00-AD-200			REV A