



40mm HRA 30/14 f surf 40/60 (PD6691 Annex C) overlay with 14mm (grey chip) PSV 60+, Surface Course to Clause 943, Specification for Highways Works.

60mm Thk AC20 dense binder course (PD6691 Annex B) 40/60

150mm Thk AC32 Base (PD6691 Annex B) 40/60



Existing sub-base construction to be utilised subject to suitability which is to be confirmed prior to construction.


40mm HRA 30/14 f surf 40/60 (PD6691 Annex C) overlay with 14mm (greychip), PSV 60+, Surface Course to Clause 943, Specification to Highway Works

60mm Thk AC20 (DBM) 40/60 binder course

150mm Thk AC32 Base (PD6691 Annex B) 40/60

Existing sub-base construction to be utilised subject to suitability which is to be confirmed prior to construction

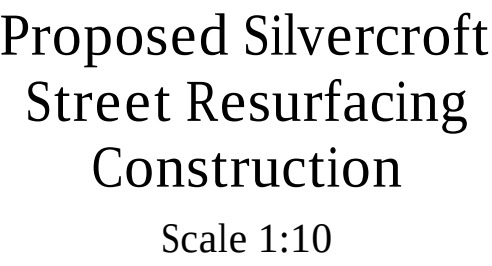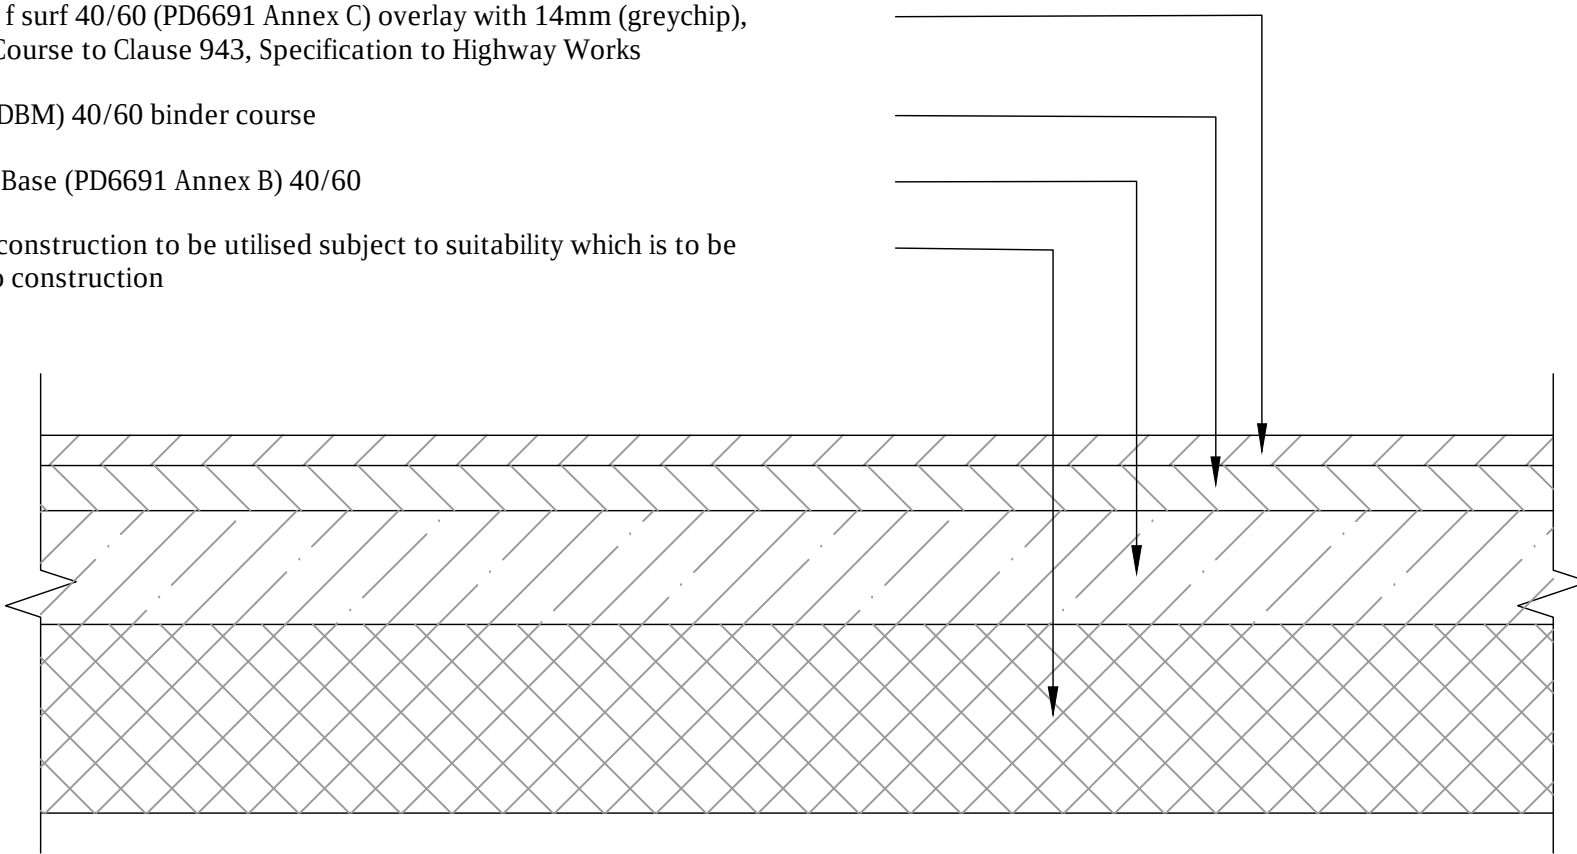

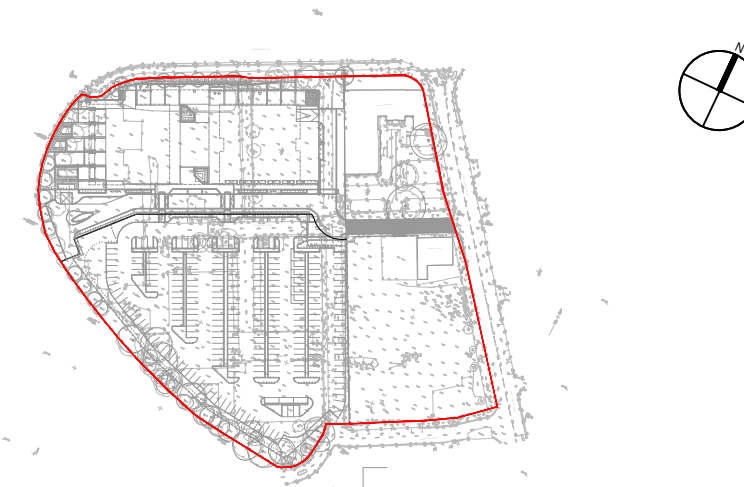Location Plan		Standard Notes		Notes	Key	Key Continued					Project				Civic Engineers MANCHESTER LONDON LONDON Carriv's Warehouse, 77 Dale Street, Manchester, M1 2BG, Tel: 0161 238 6757 Lough Wharf, 3 Mill Street, London SE1 2BJ, Tel: 020 7253 2977 Tower Works, Unit 02-03, Goslee Road, London, SE11 5JG, Tel: 0113 2025 430 www.civicingineers.com		
		1. This drawing is to be read in conjunction with all relevant Architect's and Engineer's drawings and the specification. 2. This drawing should not be scaled. 3. All dimensions are to be verified by the contractor on site. 4. All discrepancies should be reported to the C.A. prior to the commencement of the works. © CIVIC ENGINEERS					Title										
							Silvercroft Street Resurfacing Plan & Details										
											Scale @ A1	Date Created	Drawn	Checked	Project Number	Status	Revision
											AS SHOWN	APR-18	TC	PM	933-01	INFORMATION	P01