



FLOW CONTROL CHAMBER SUBJECT TO AGREEMENT WITH BUILDING REGULATIONS

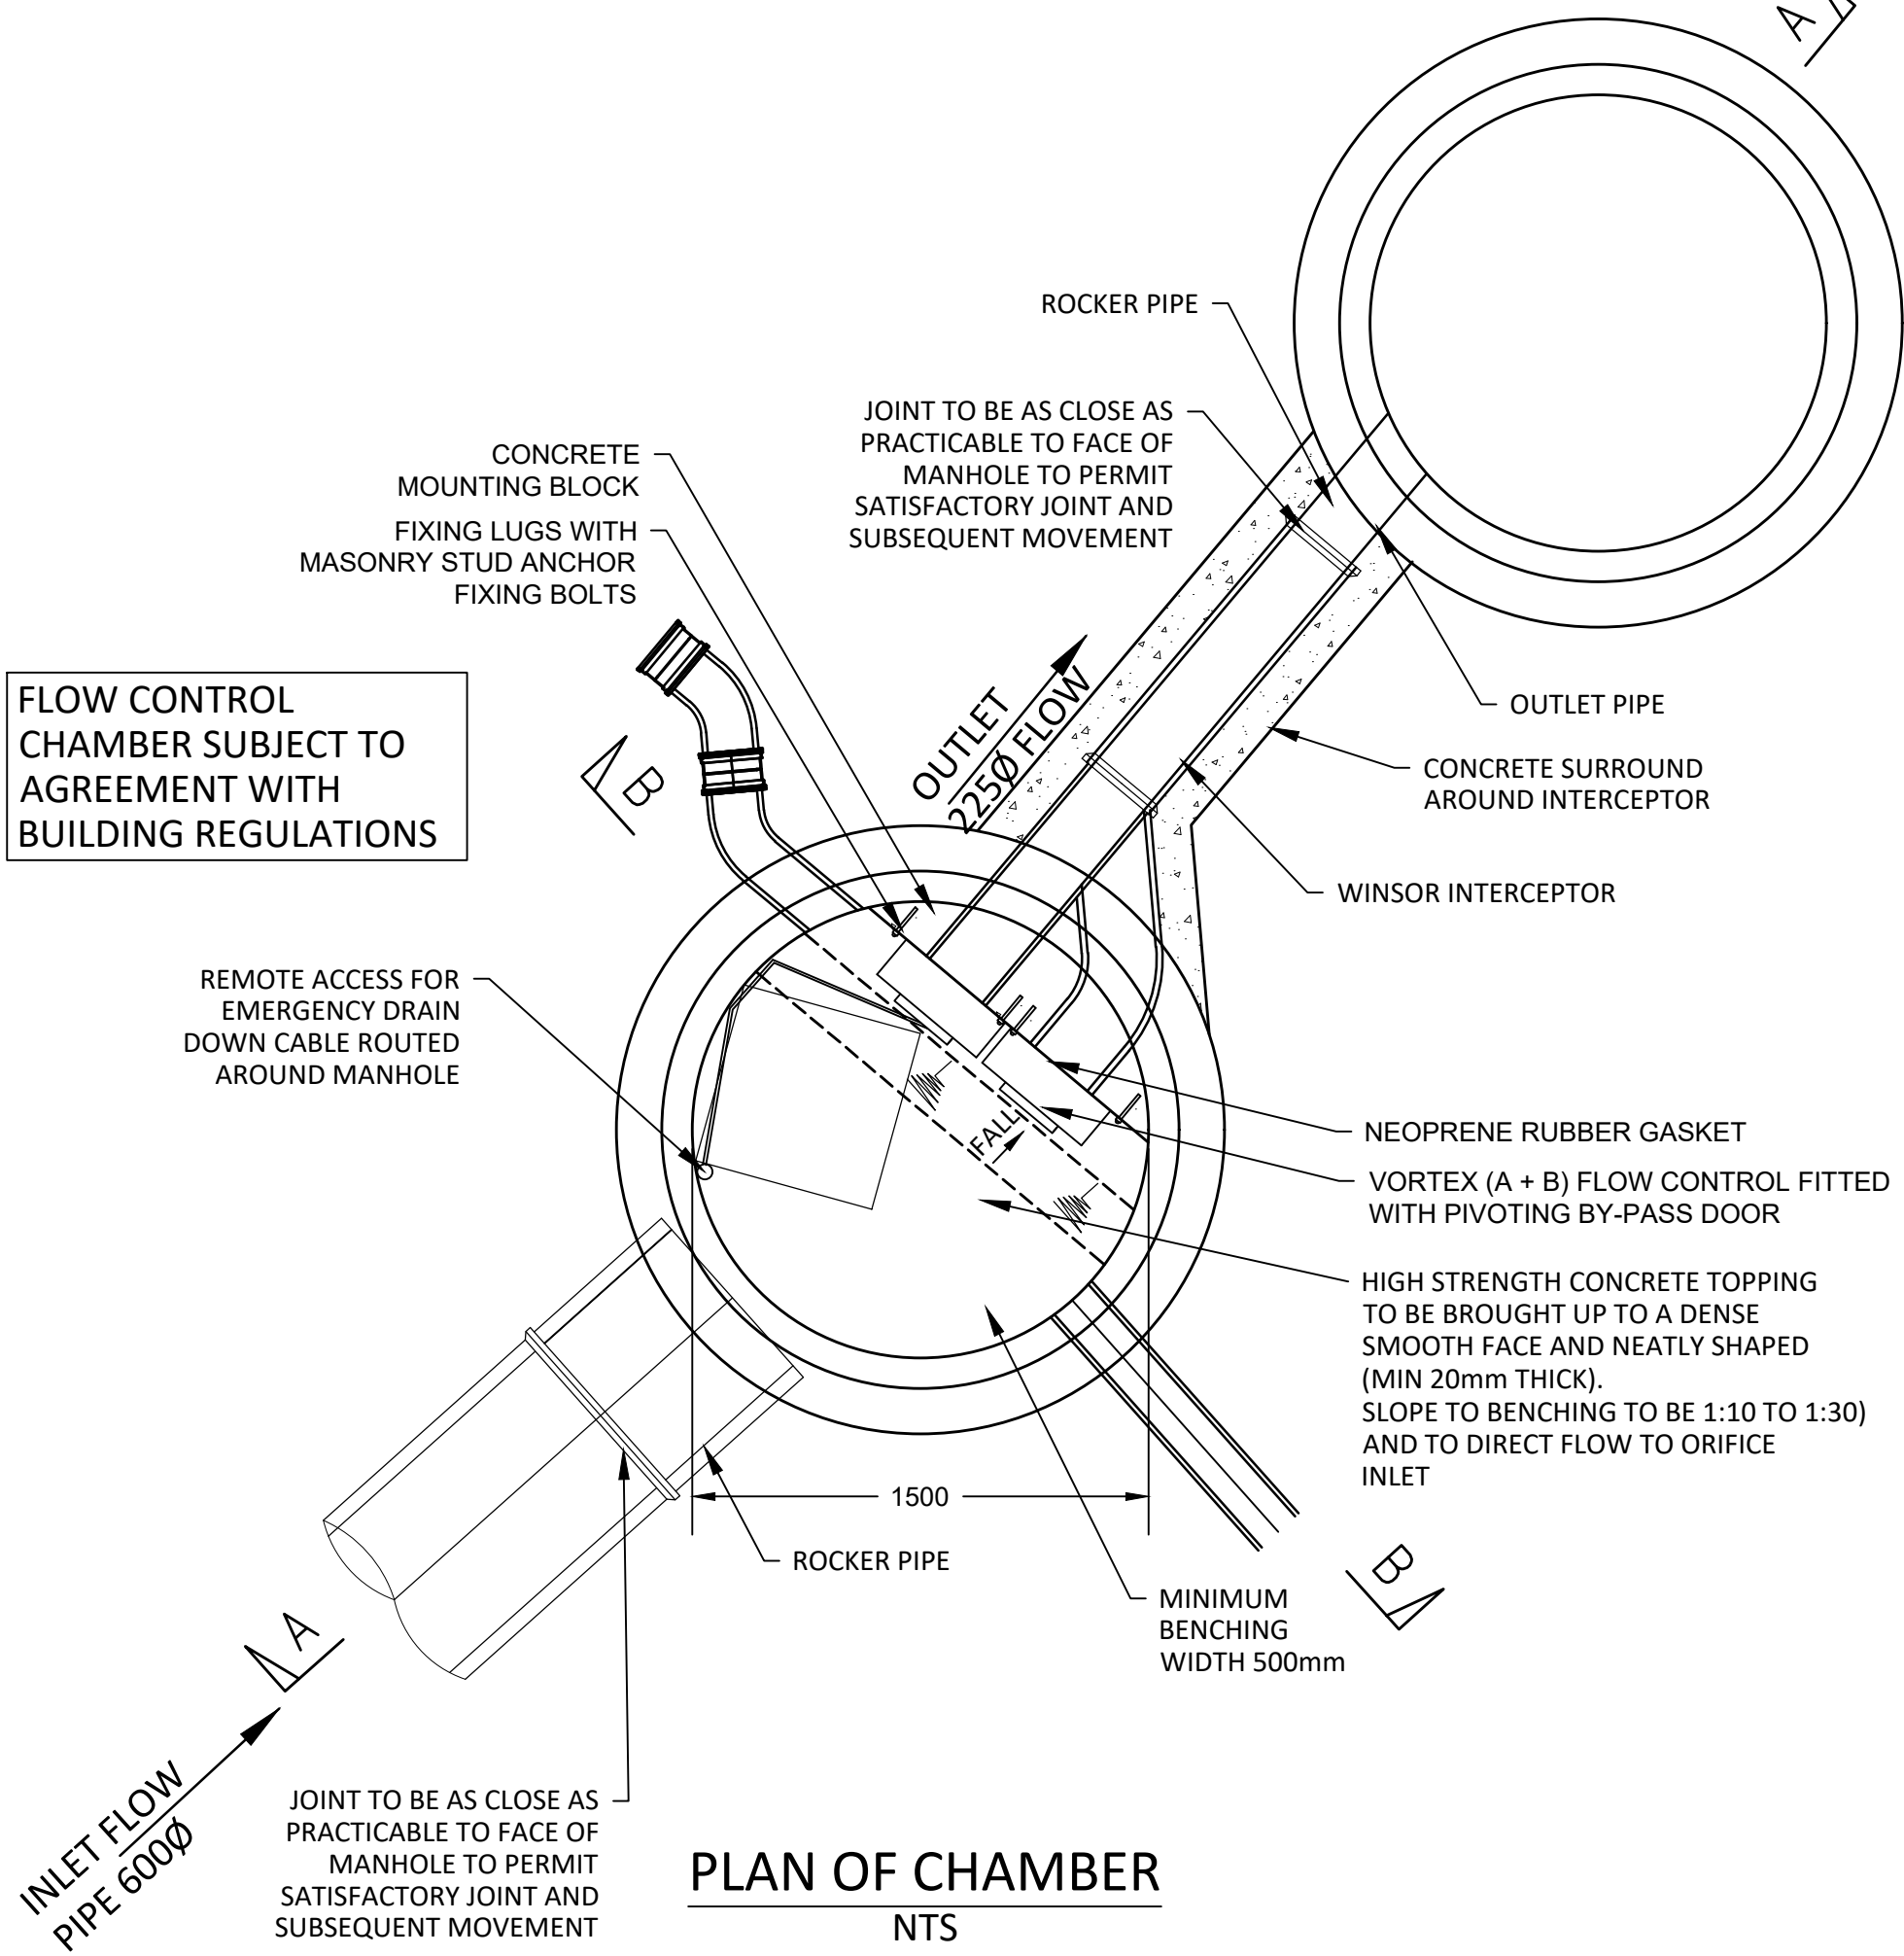


PLAN OF CHAMBER
NTS


MANHOLE SWMH02 DETAIL

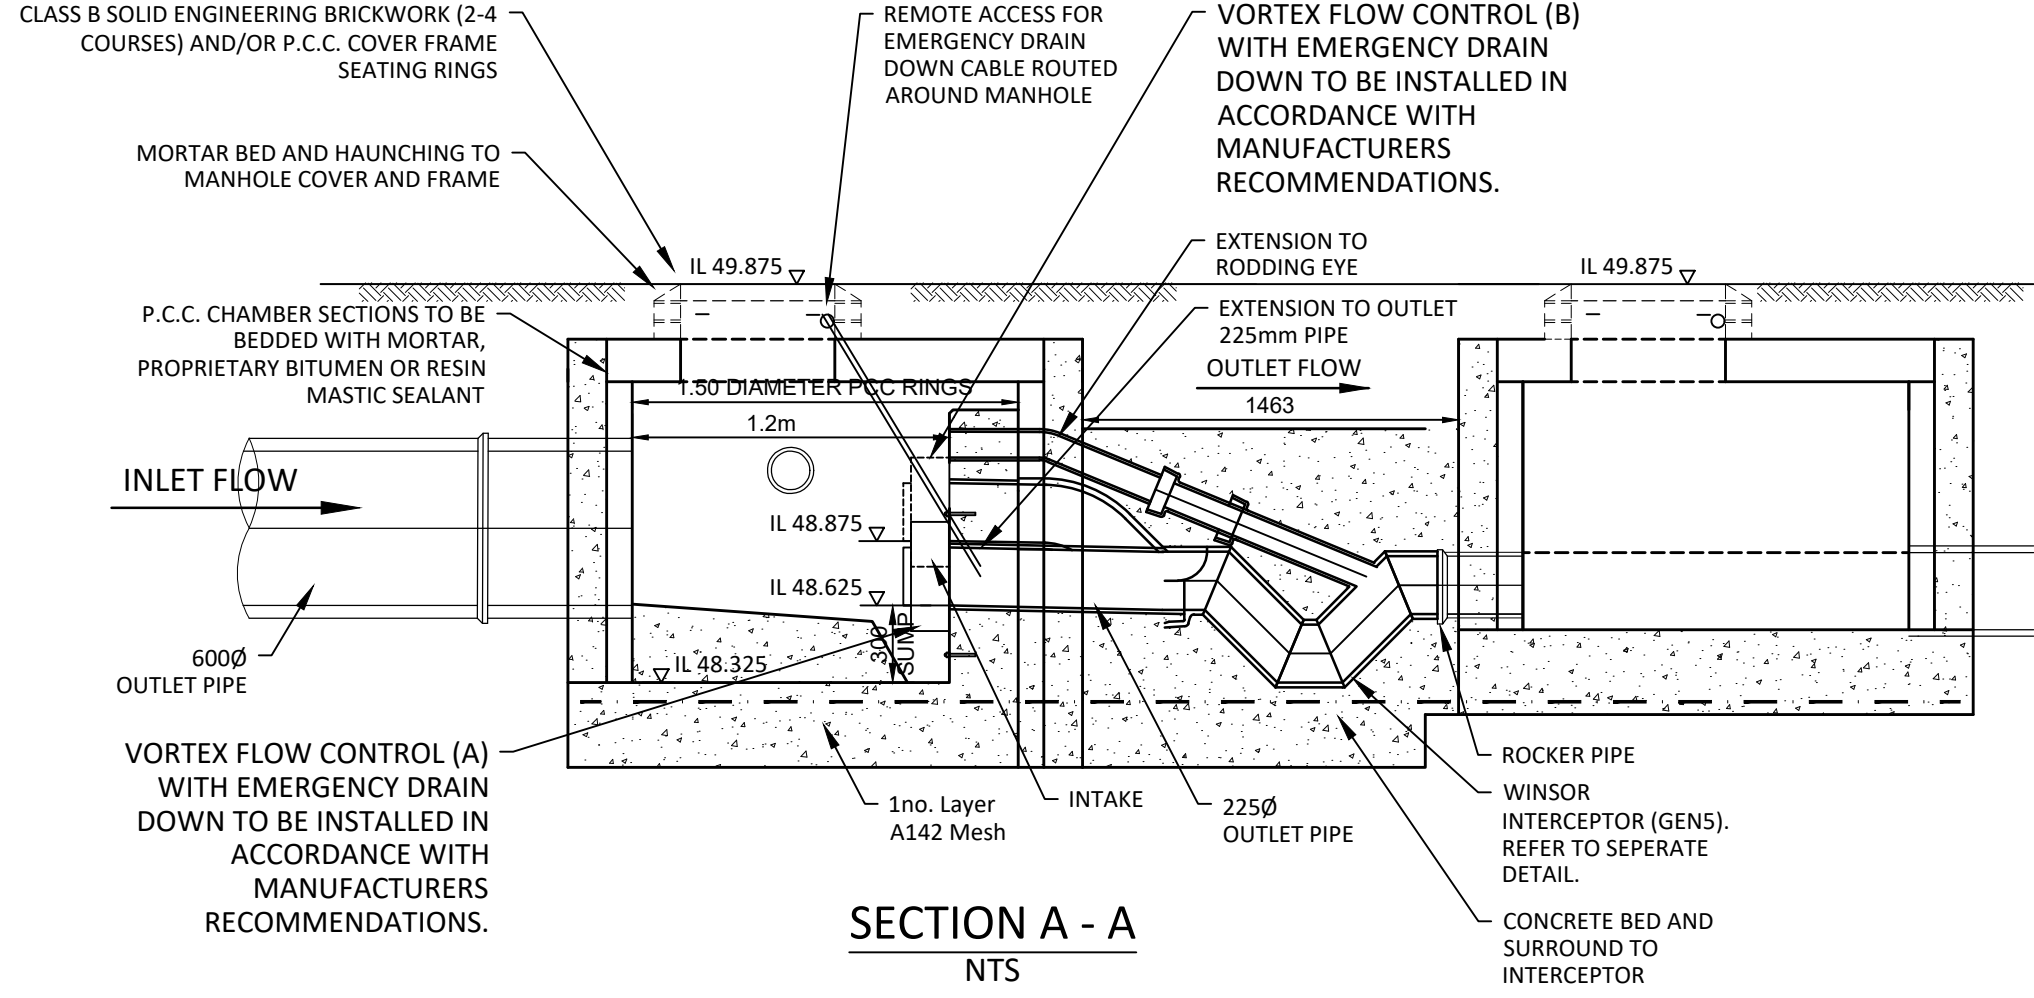

SECTION A - A
NTS

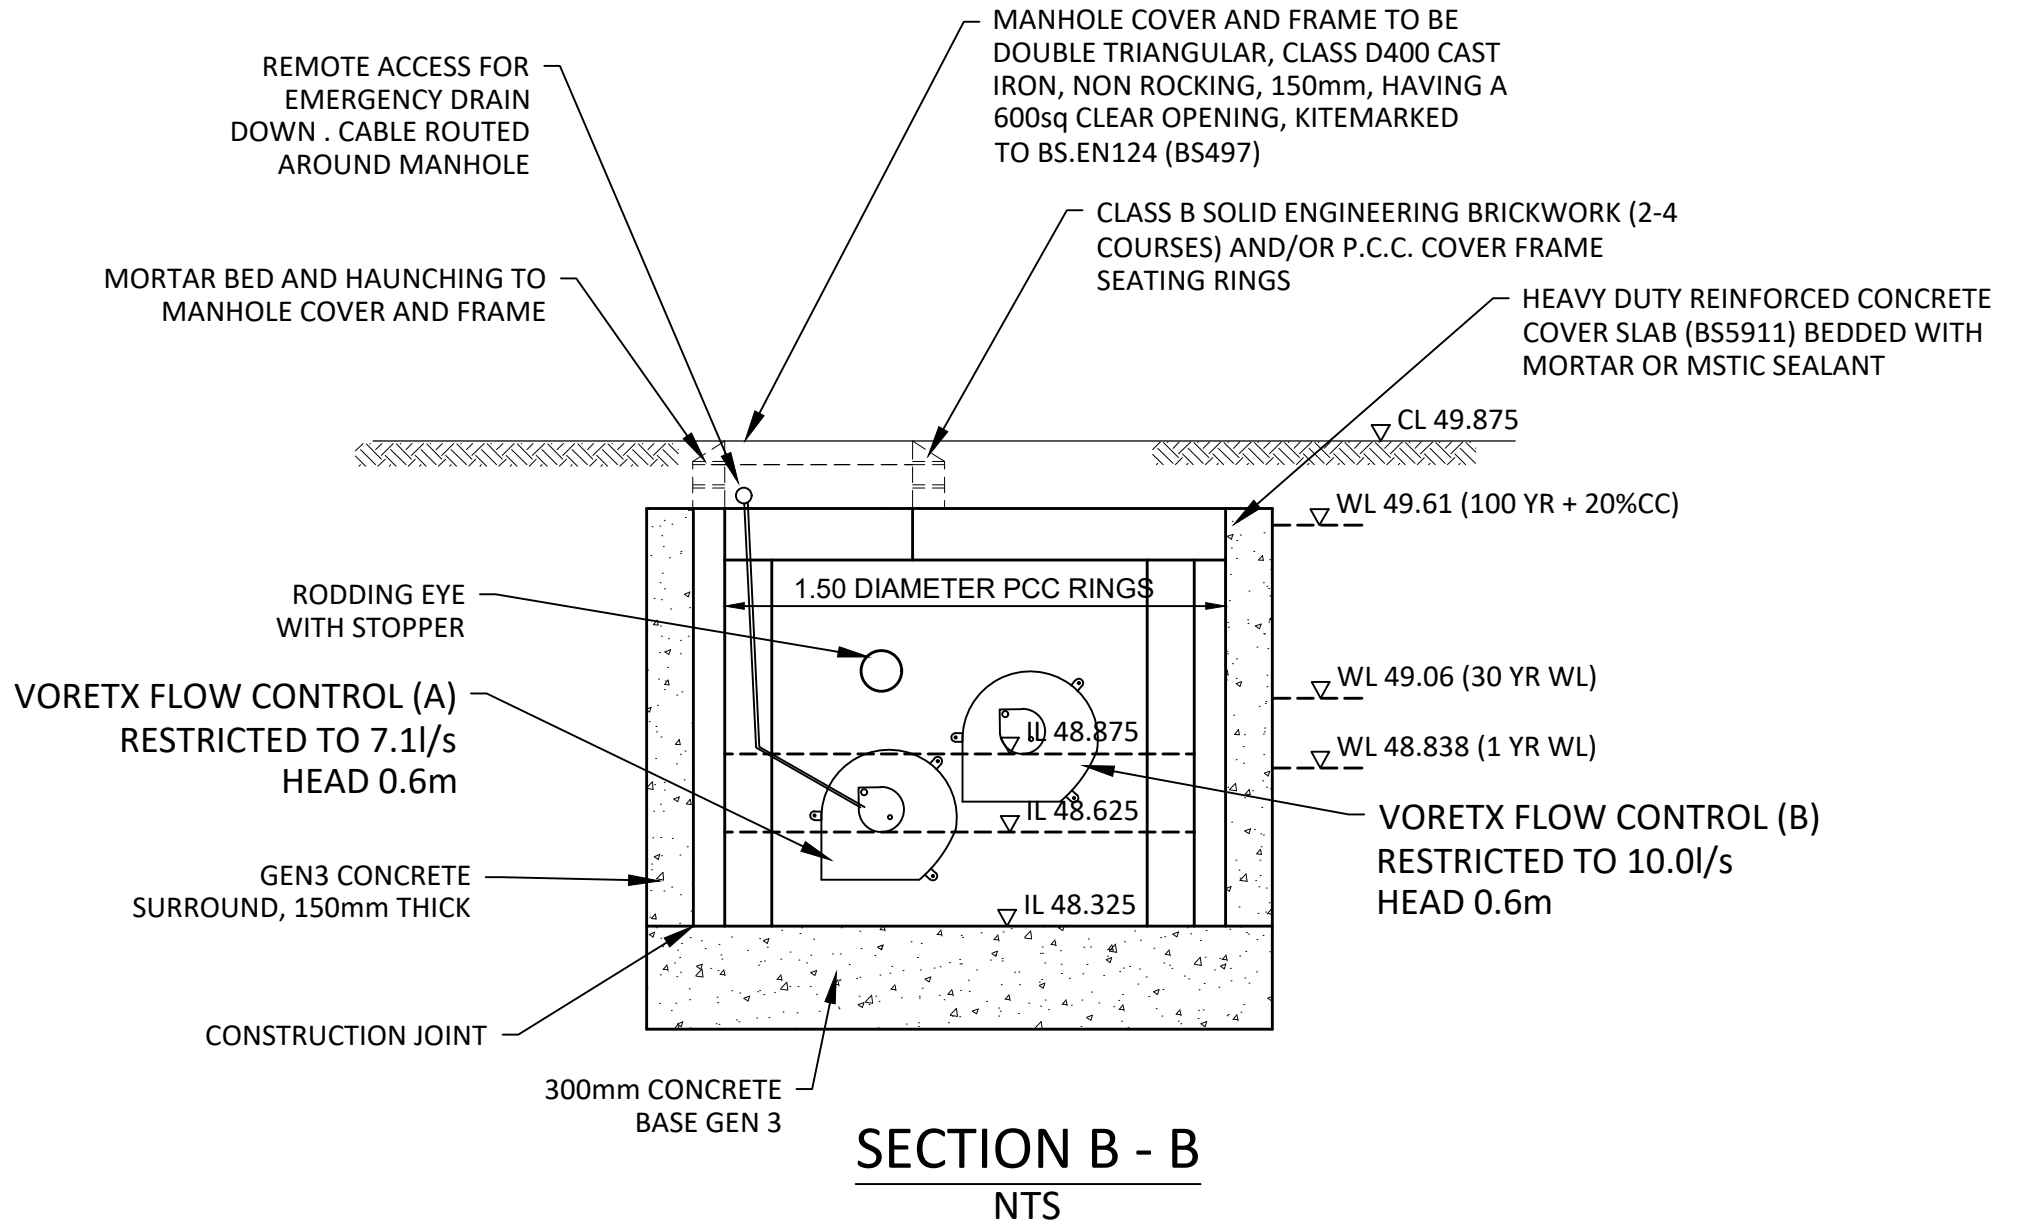

SECTION B - B
NTS

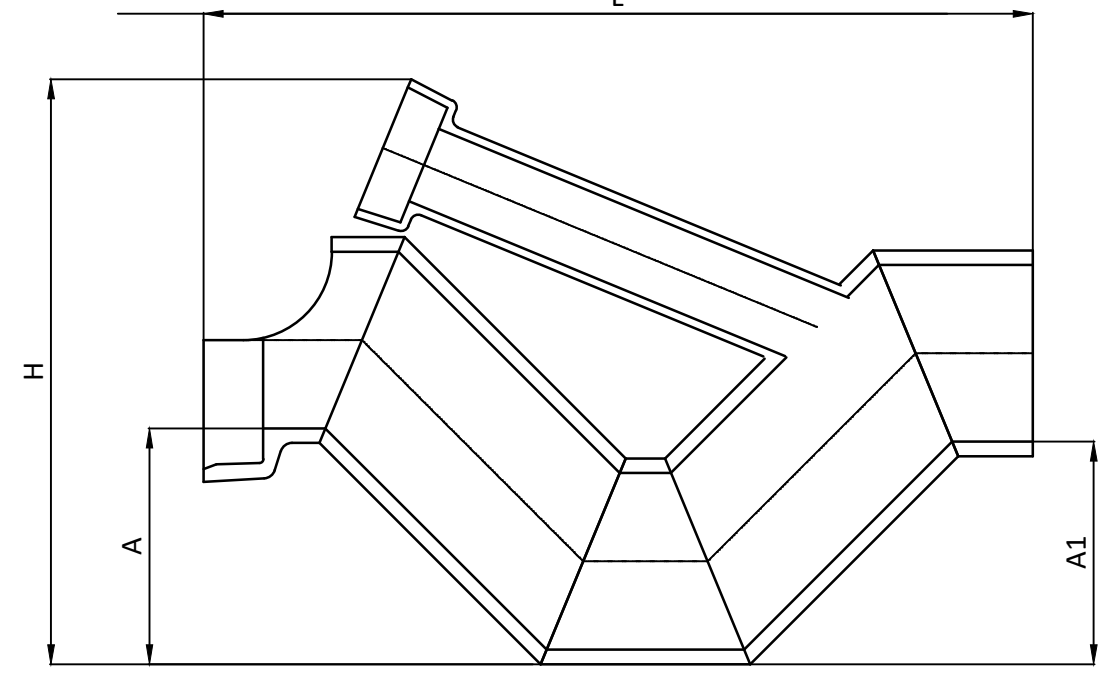

Interceptor (Winsor)	
Nominal diameter	225
Outlet diameter	225
L Overall length	1060
H Overall height	750
A1 Outlet height	285
A Inlet height	300
Code	RI1/3

- Notes -
1. Dimensions shown may vary due to manufacturing tolerances.
 2. 225 Ø units are manufactured segmentally from straight pipe.

INTERCEPTOR DETAIL (WINSOR)
BY HEPWORTH OR SIMILAR

SCALE 1:10

P04	OUTFALL CHAMBER MOVED TO DRAWING 0013					
	L. W. PILSBURY	05.05.20	R. HENSALL	05.05.20	R. HENSALL	05.05.20
P03	OUTFALL CHAMBER DETAIL AMENDED					
	L. W. PILSBURY	14.04.20	J.HAYDEN	14.04.20	R. HENSALL	14.04.20
P02	FLOW CONTROL CHAMBER DETAIL AMENDED					
	L. W. PILSBURY	08.04.20	J.HAYDEN	08.04.20	J.HAYDEN	08.04.20
P01	PRELIMINARY ISSUE					
	L. W. PILSBURY	31.03.20	J.HAYDEN	31.03.20	J.HAYDEN	31.03.20
REV	REVISION NOTES/COMMENTS					
	DRAWN BY	DATE	CHECKED BY	DATE	APPROVED BY	DATE



2nd Floor
172 Edmund Street
Birmingham
B3 2HB
t: +44(0)121 752 5197
e: birmingham@hydrock.com

CLIENT



northern group.co.uk

PROJECT

BENGAL STREET

TITLE

STANDARD DETAILS
SHEET 3

HYDROCK PROJECT NO.
C-13149

SCALE @ A1
NTS

STATUS DESCRIPTION
PRELIMINARY

STATUS
S2

DRAWING NO. (PROJECT CODE-ORIGINATOR-ZONE-LEVEL-TYPE-ROLE-NUMBER)
BGS-HYD-XX-XX-DR-C-0012

REVISION
P04