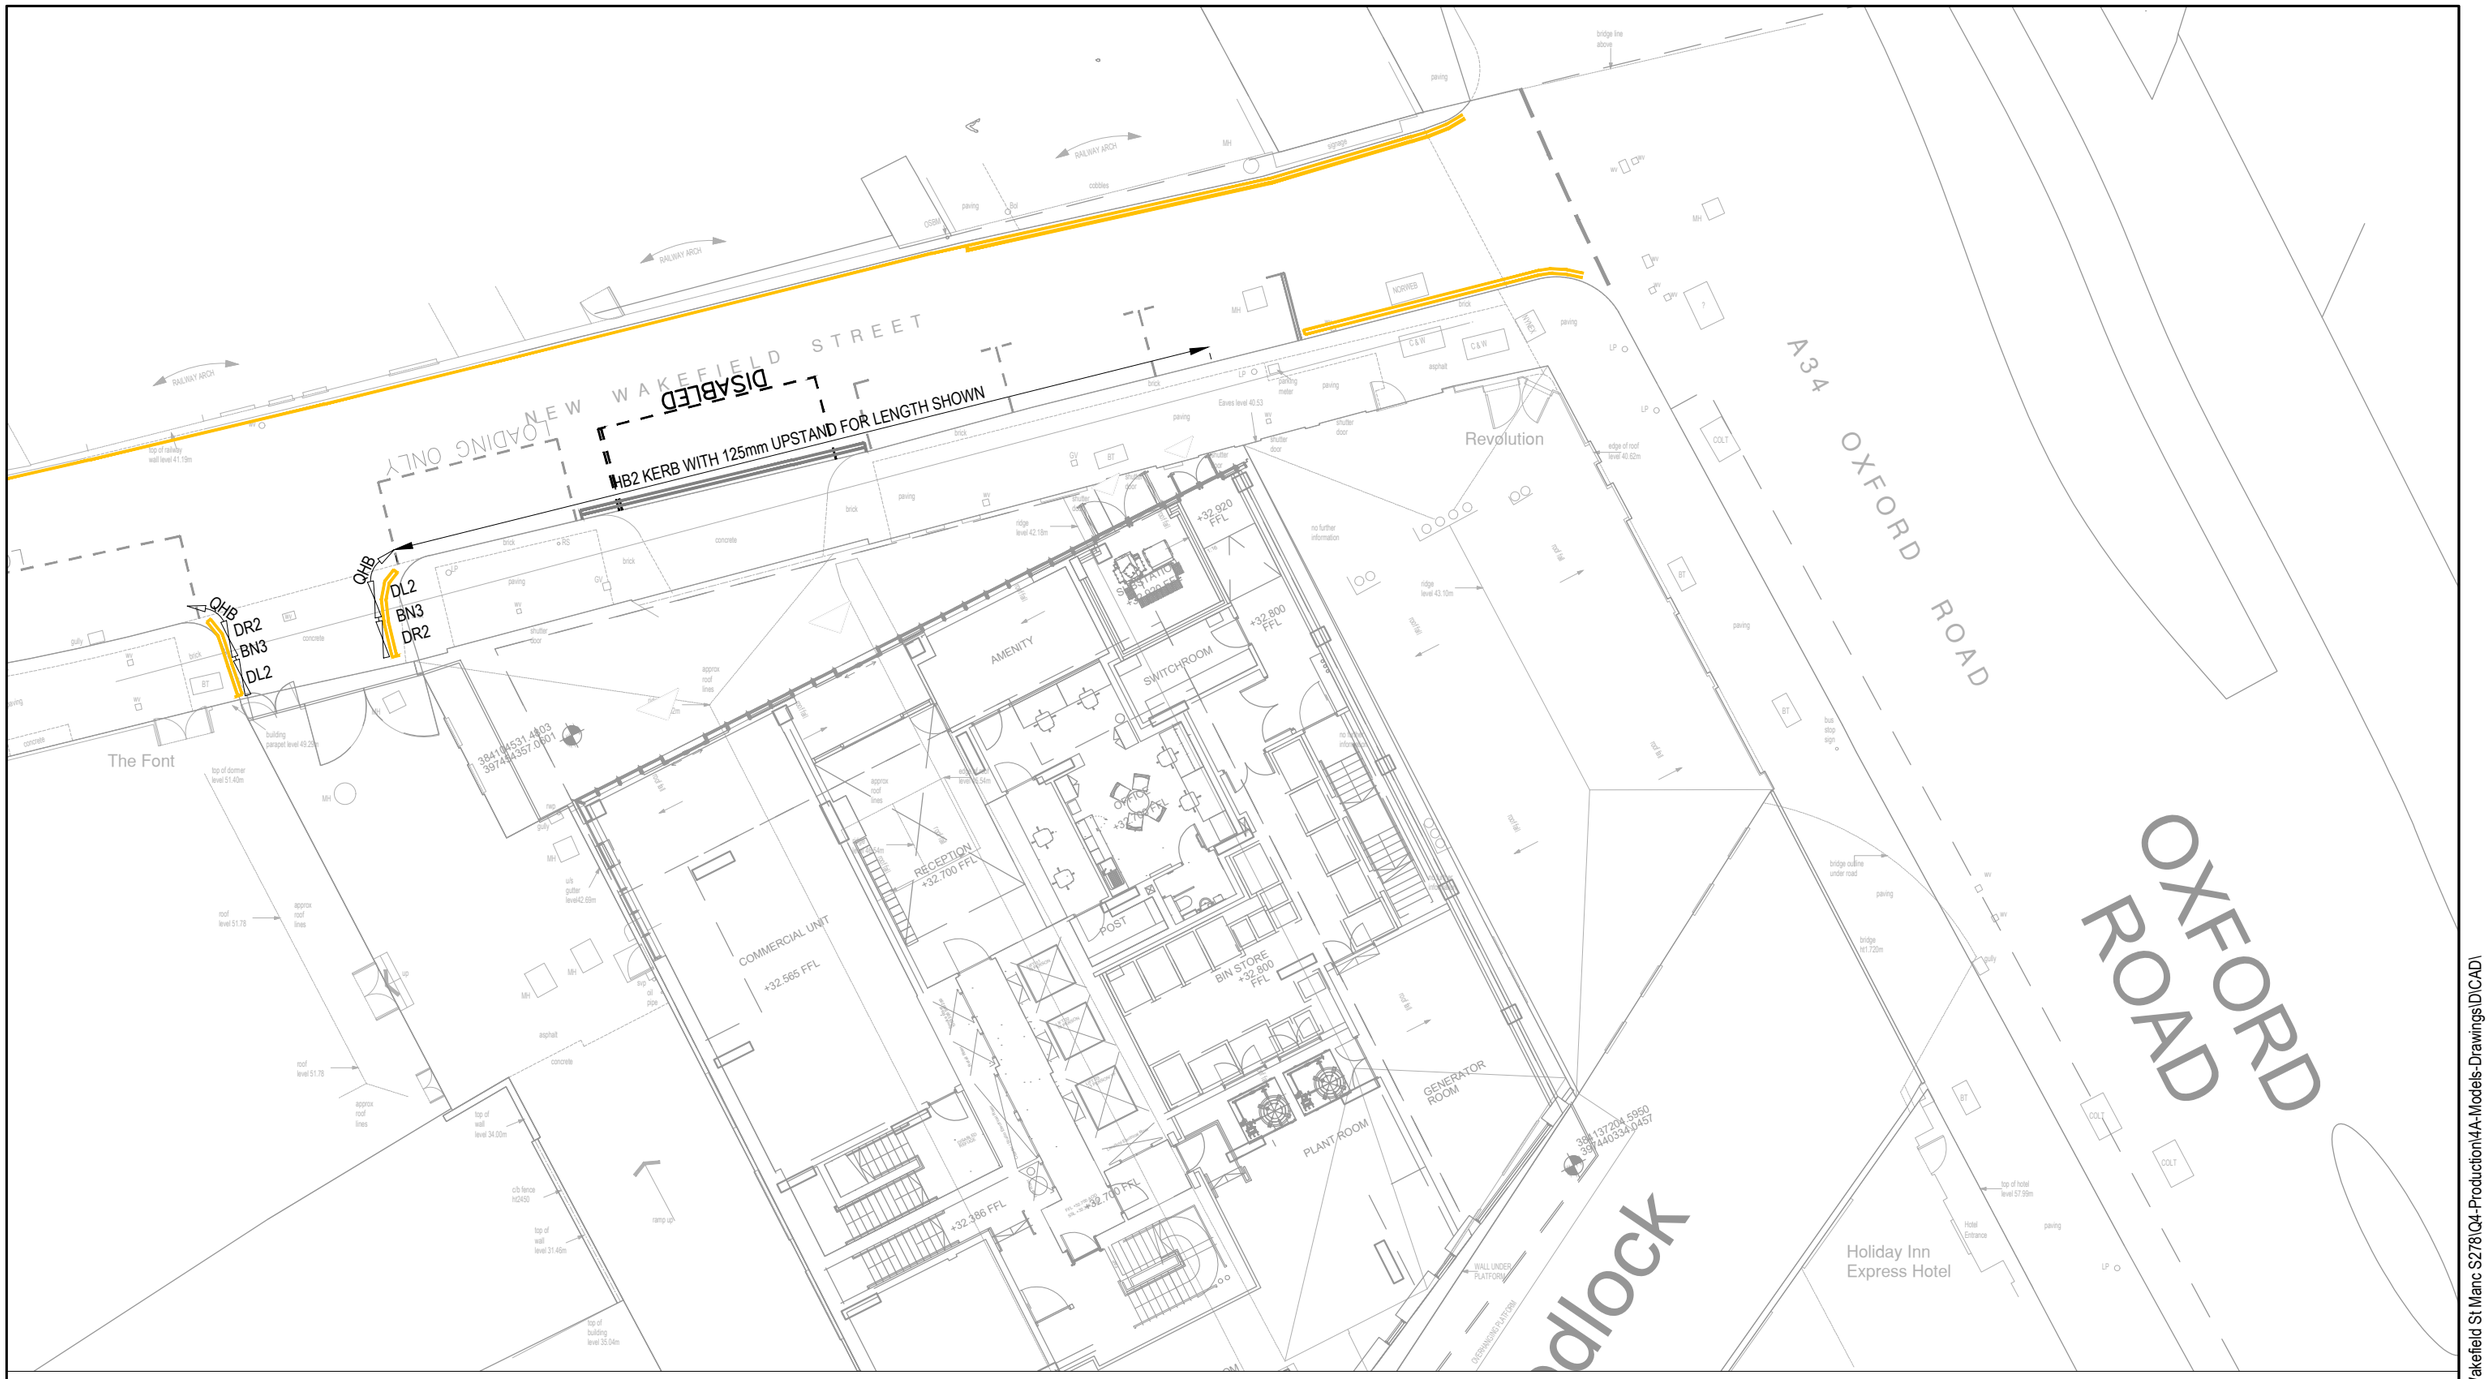

KEY:
- EXISTING ROAD MARKINGS
- EXISTING TRAFFIC REGULATION ORDER (TRO) TO BE RETAINED
- EXISTING TRAFFIC REGULATION ORDER (TRO) TO BE REMOVED

GENERAL NOTES:

Rev:	Description:	Date:	By:
P03	EXTENT OF WORK	27.04.20	HS
P02	UPDATED LAYOUT	16.04.20	RB

curtins
Merchant Exchange, 17-19 Whitworth Street West, Manchester, M1 5WG
0161 236 2394
manchester@curtins.com
www.curtins.com
Civils & Structures • Transport Planning • Environmental • Infrastructure • Geotechnical • Conservation & Heritage • Principal Designer
Birmingham • Bristol • Cambridge • Cardiff • Douglas • Dublin • Edinburgh • Glasgow • Kendal • Leeds • Liverpool • London • Manchester • Nottingham

Project: NEW WAKEFIELD ST - MANCHESTER

Drg Title: S278 KERBING REQUIREMENT

Status: PRELIMINARY

Drawn By:	BA	Checked By:	AR
Designed By:	AR	Date:	10/01/2020
Scale:	1:200		

Project No:	Originator:	Zone:	Level:	Type:	Discipline:	Category / Number:	Rev:
74580	- CUR -	XX -	XX -	DR -	D -	75003	-P03

\\mafs02\Projects\074001 - 075000\074580 - New Wakefield St Manc S278\Q4-Production\4A-Models-Drawings\D\CAD\