




(Current &) Proposed location
of external refuge area.

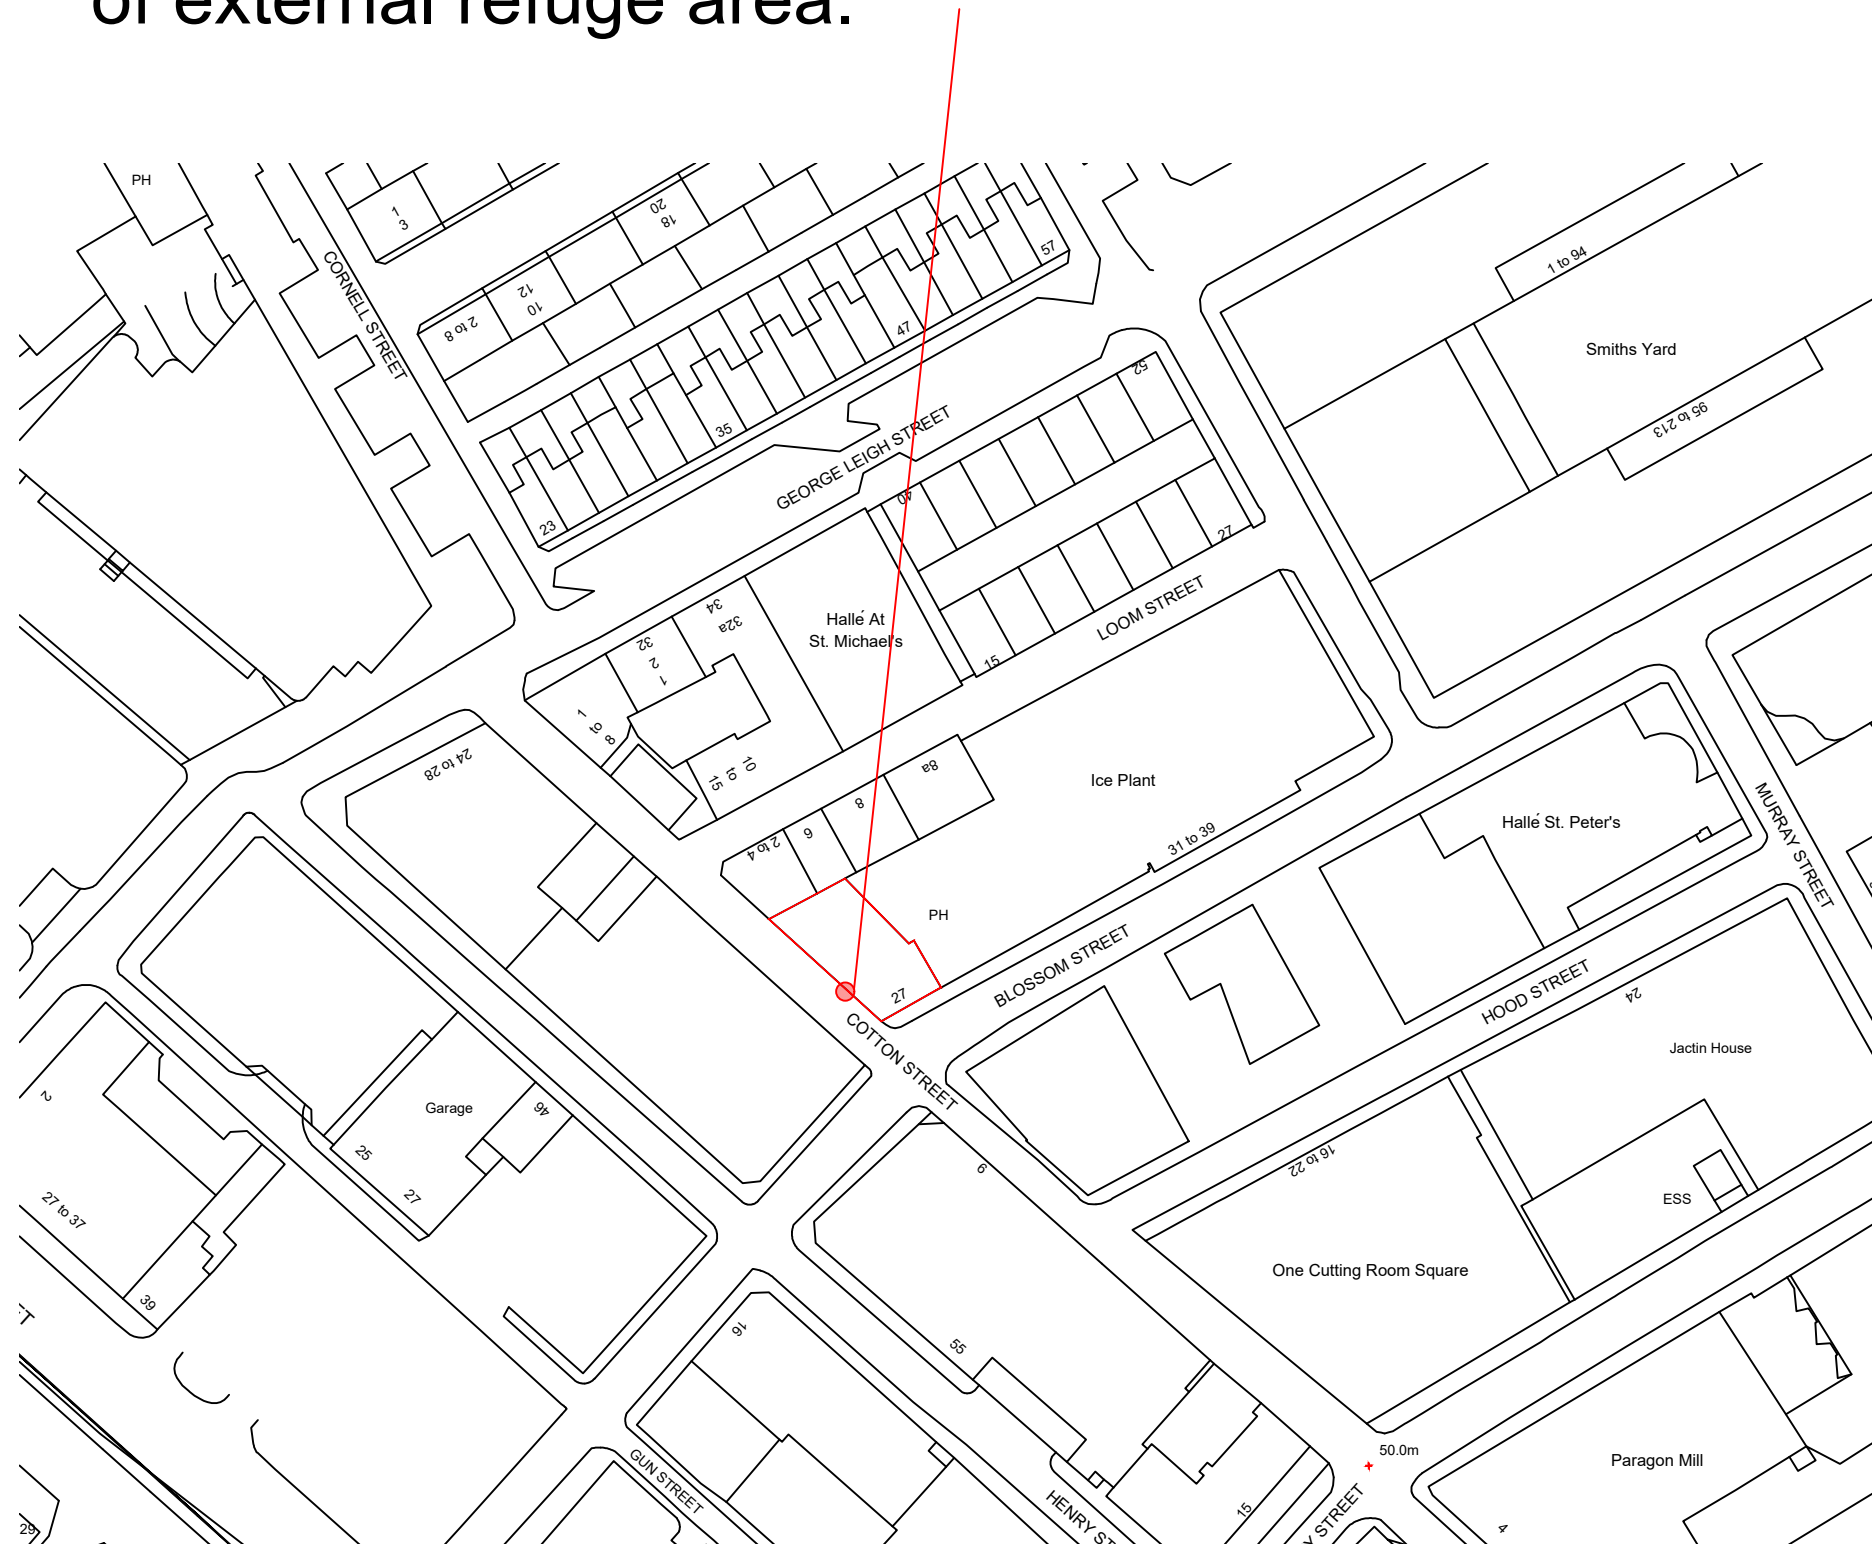

Revision	Date	Description
A	10.10.19	Issued for planning

Project Jimmys 27 Blossom Street	
Title Bin Location	Client R Craig
Scale 1:1000 @A3	Drawing Number M4-DR06
Date 13.06.19	A