
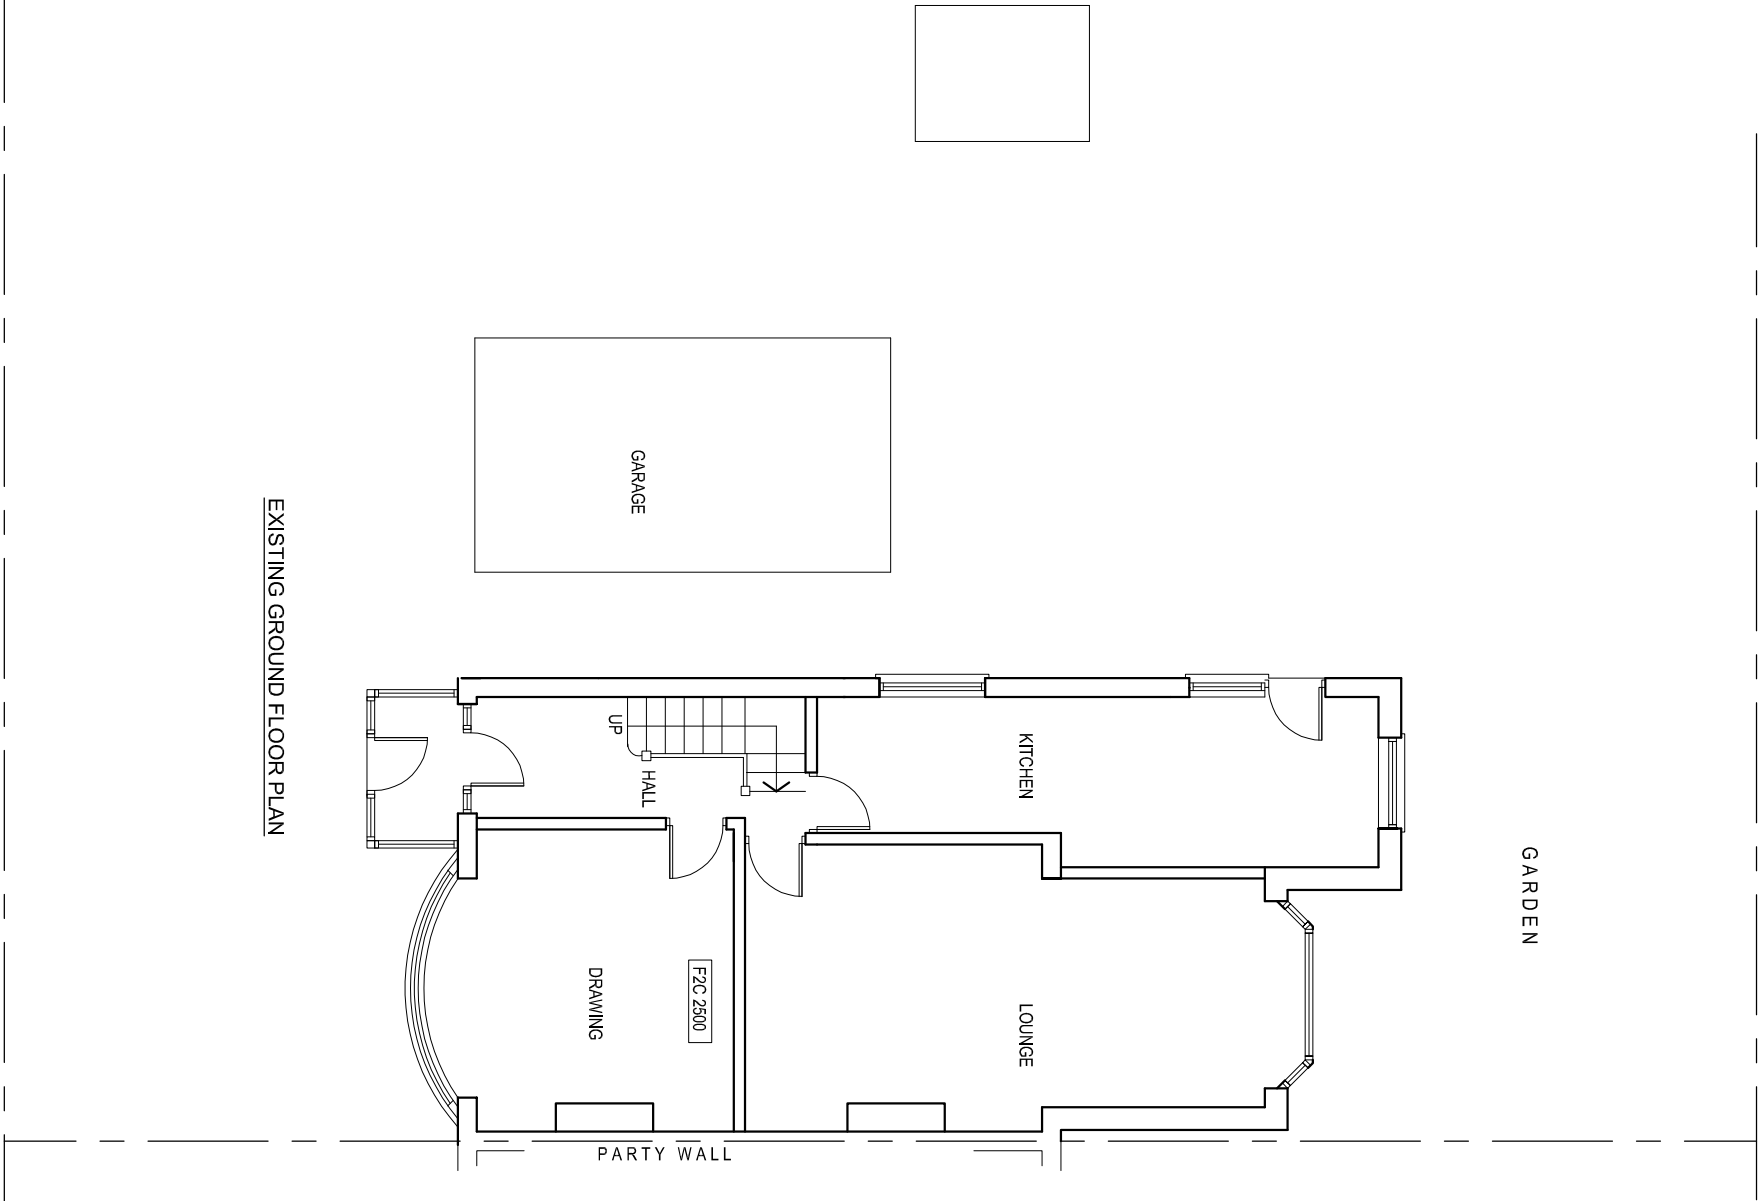
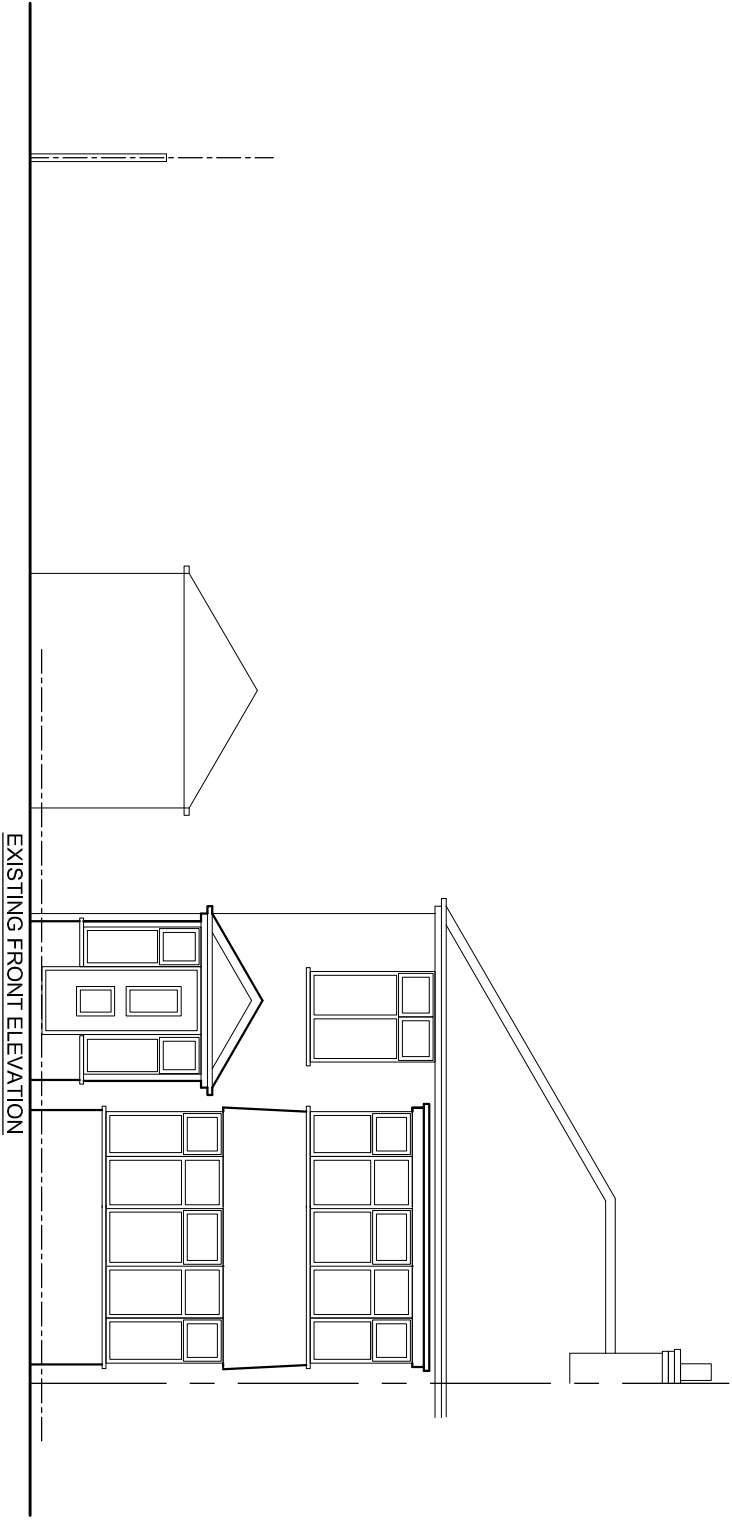


PURPOSE OF ISSUE	PLANNING
Do not scale from this drawing. All information should be checked by the contractor on site before commencing work. Any discrepancies should be reported to the architect immediately. All rights are reserved and are not transferable. Unauthorised reproductions of this drawing are not permitted.	

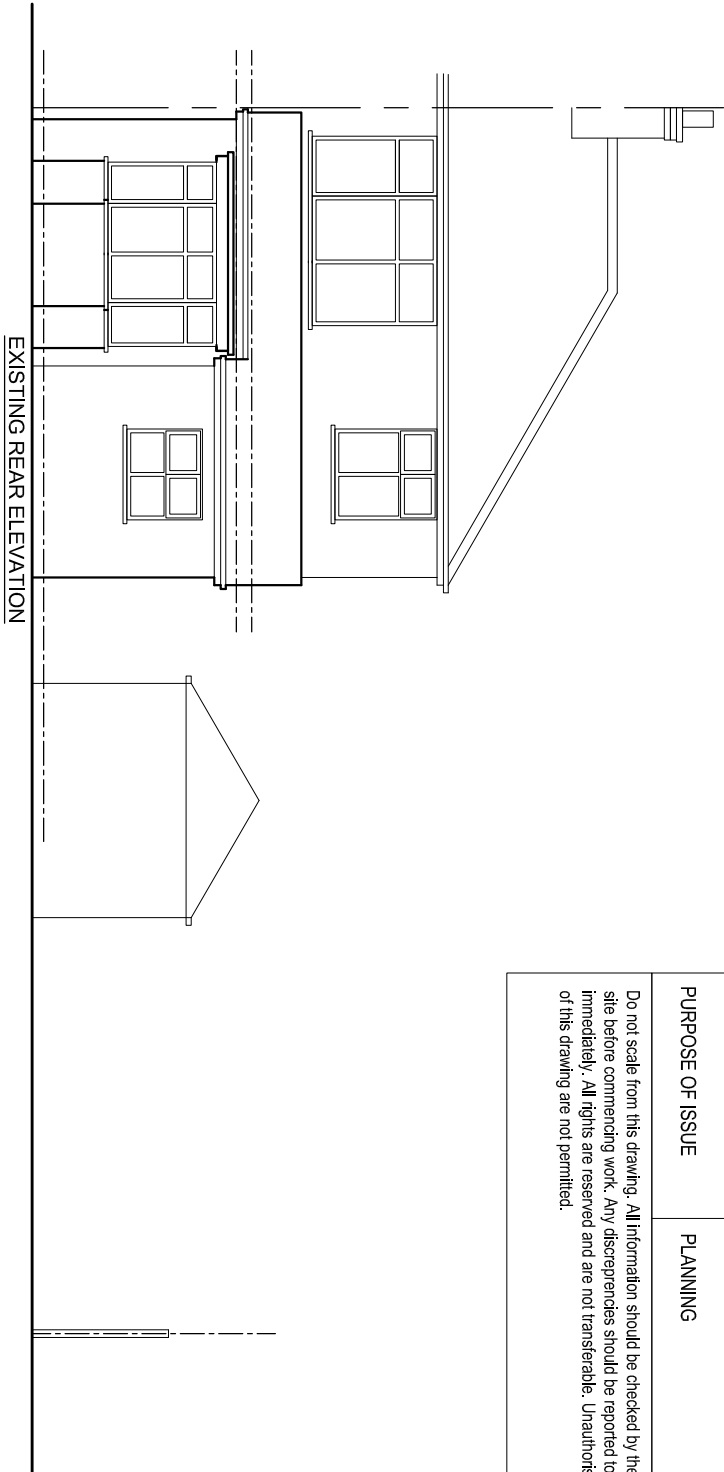

PROJECT
238, Mauldeth Road,
Burnage

CLIENT
Mr. M. Afzal

DRAWING TITLE
Existing Plan

JOB No
NA-P01

SCALE
1:100@A3

DATE
Mar. 20

REVISION
-

t: 0782 895 3405

e: niamat@hotmail.co.uk

na design