


- Finished Area required for B3
- Finished Area required for B3 **SHELL ONLY**
- Finished Area required for B1
- Finished Area required for B1 **SHELL ONLY**
- Finished Area required for B2
- Finished Area required for B2 **SHELL ONLY**
- Area requiring general access **FOR SERVICES ONLY**
- Blocked over Lift, Stair or Riser Door

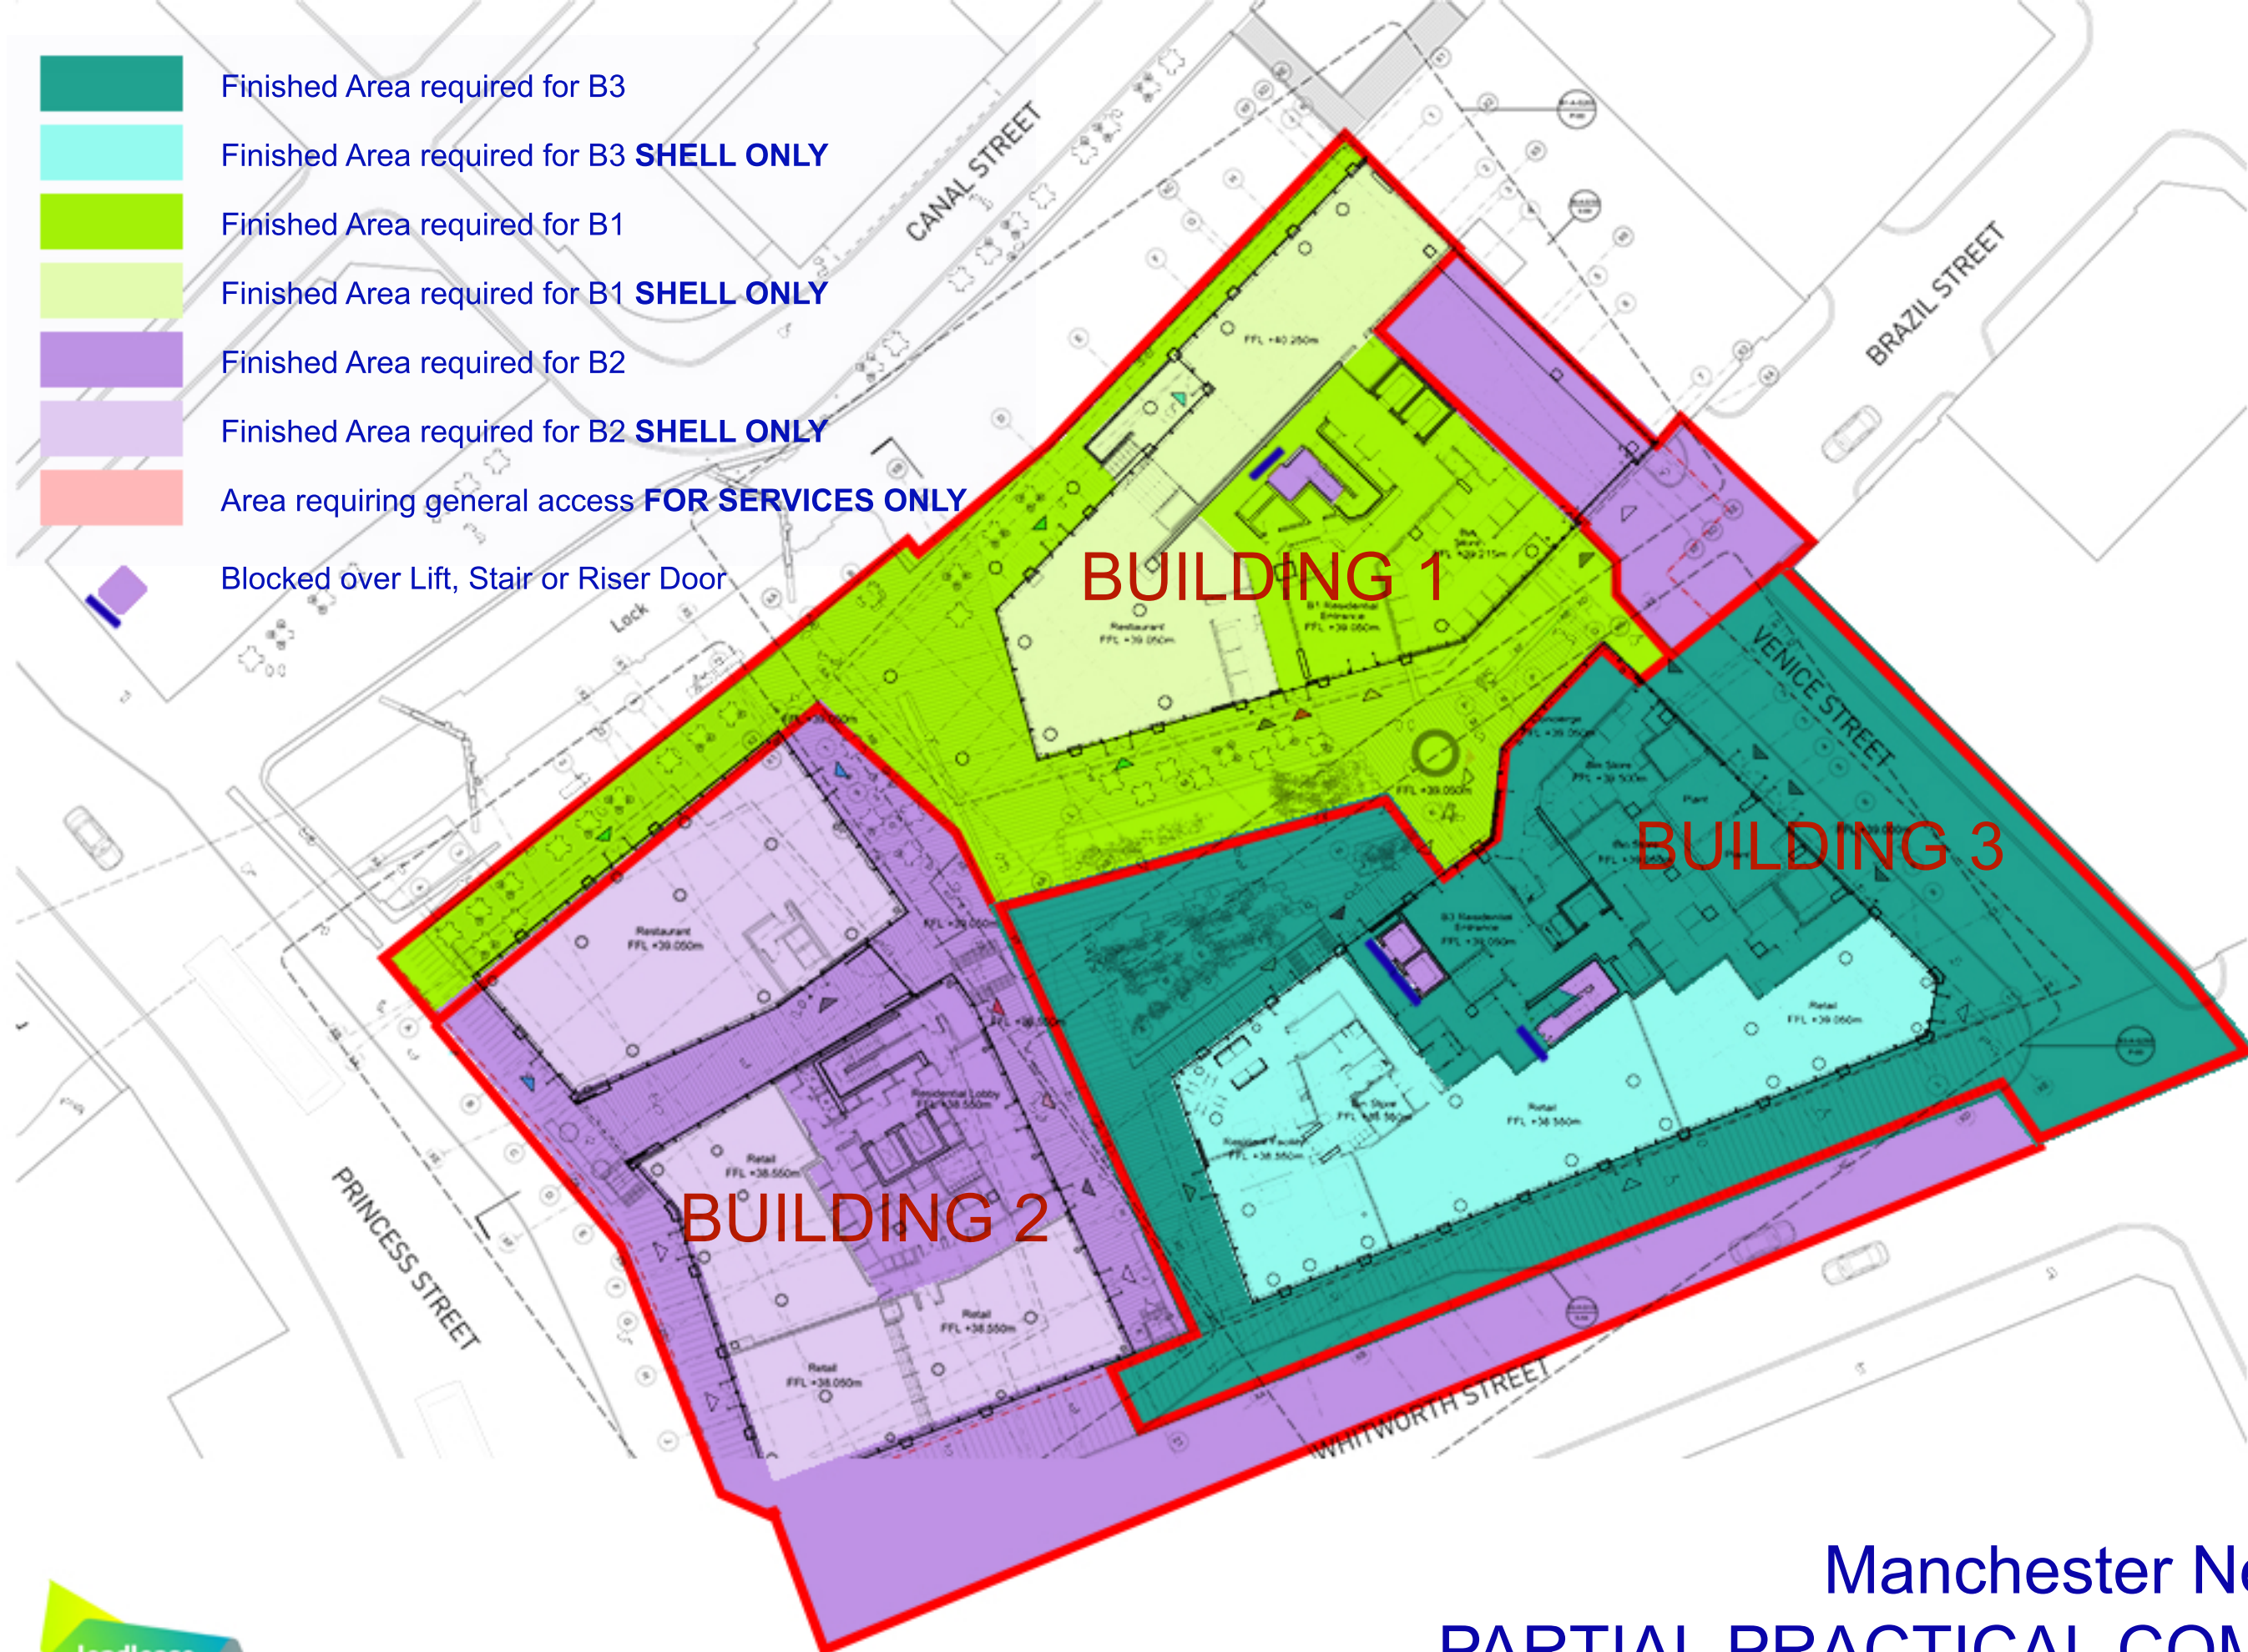

Manchester New Square
PARTIAL PRACTICAL COMPLETION
Ground Floor