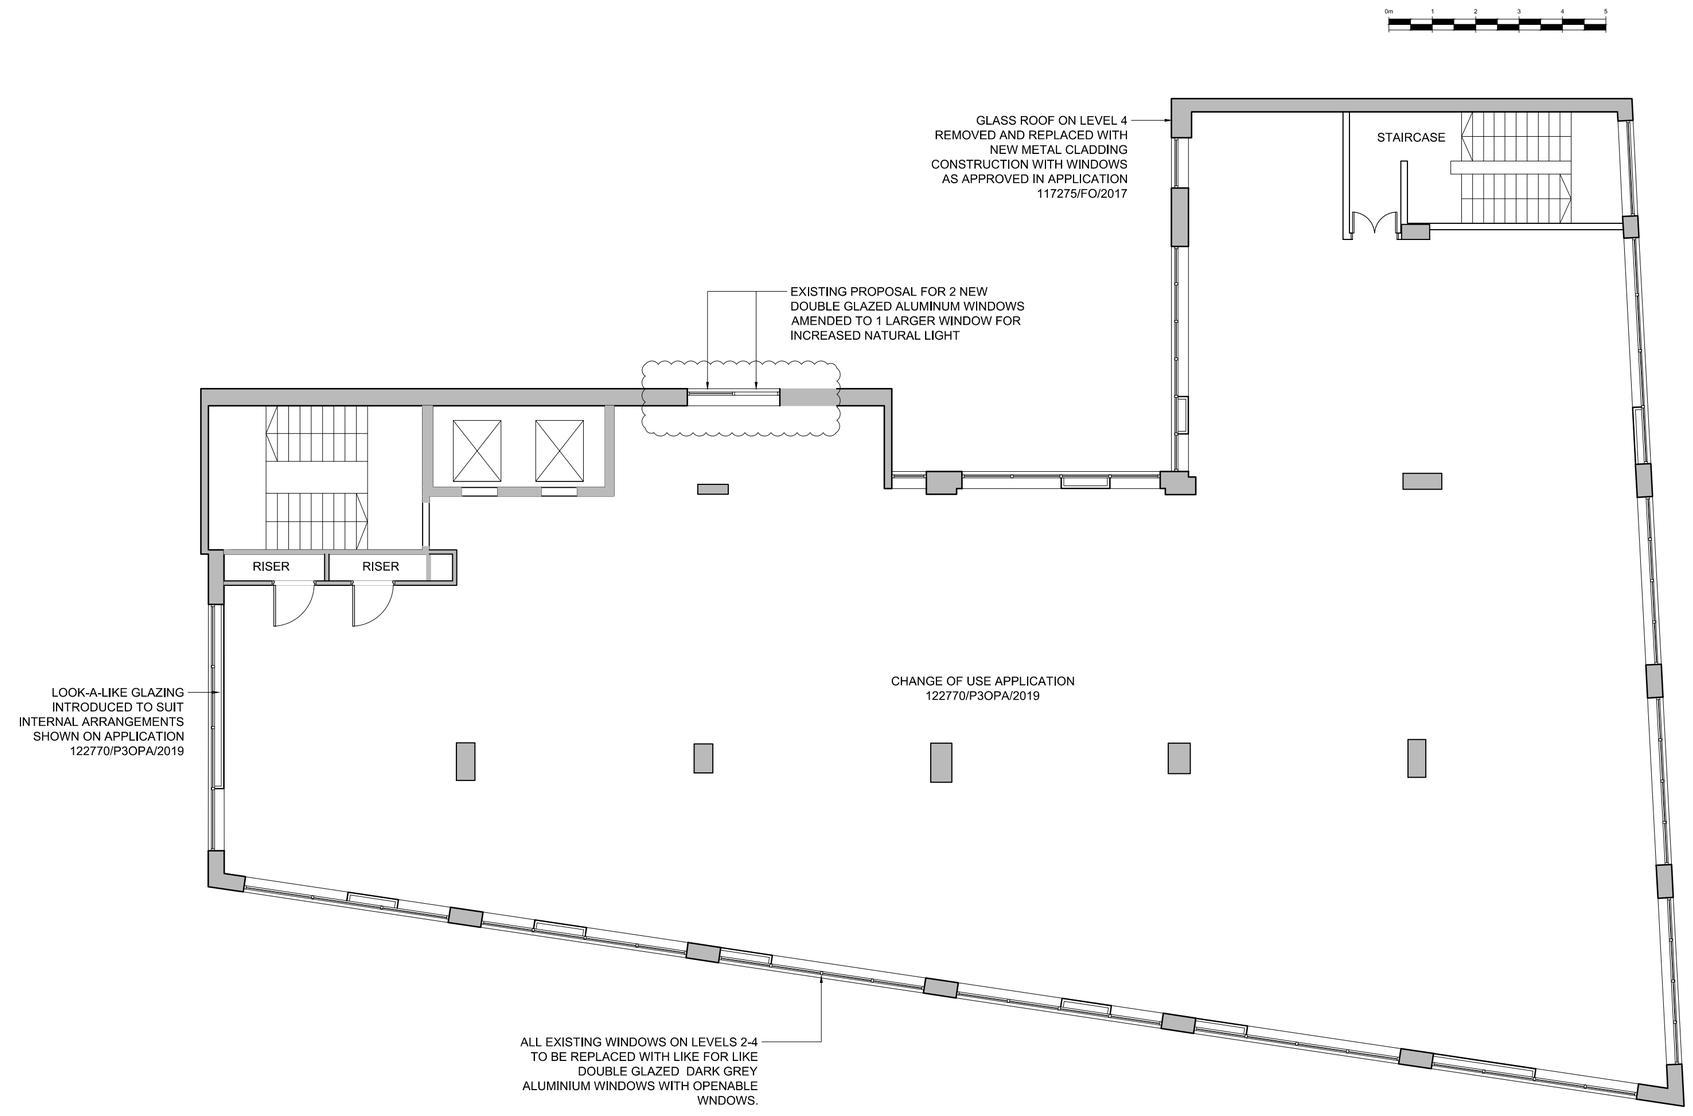

REVISIONS

This design is copyright ©

RESIDENTIAL
CONVERSION

11 ST. JAMES SQUARE, MANCHESTER

PROPOSED SECOND TO FOURTH FLOOR PLAN

Drawn: LC
Date: FEB 19
Scale: 1:100 @ A2
Checked: AC

brewsterbye architects
5 NORTH HILL ROAD
HEADINGLEY
LEEDS
LS6 2EN
telephone
0113 2754000
facsimile
0113 2844250
e.mail
info@brewsterbye.co.uk

Dwg No: 432/38(02)013 #