




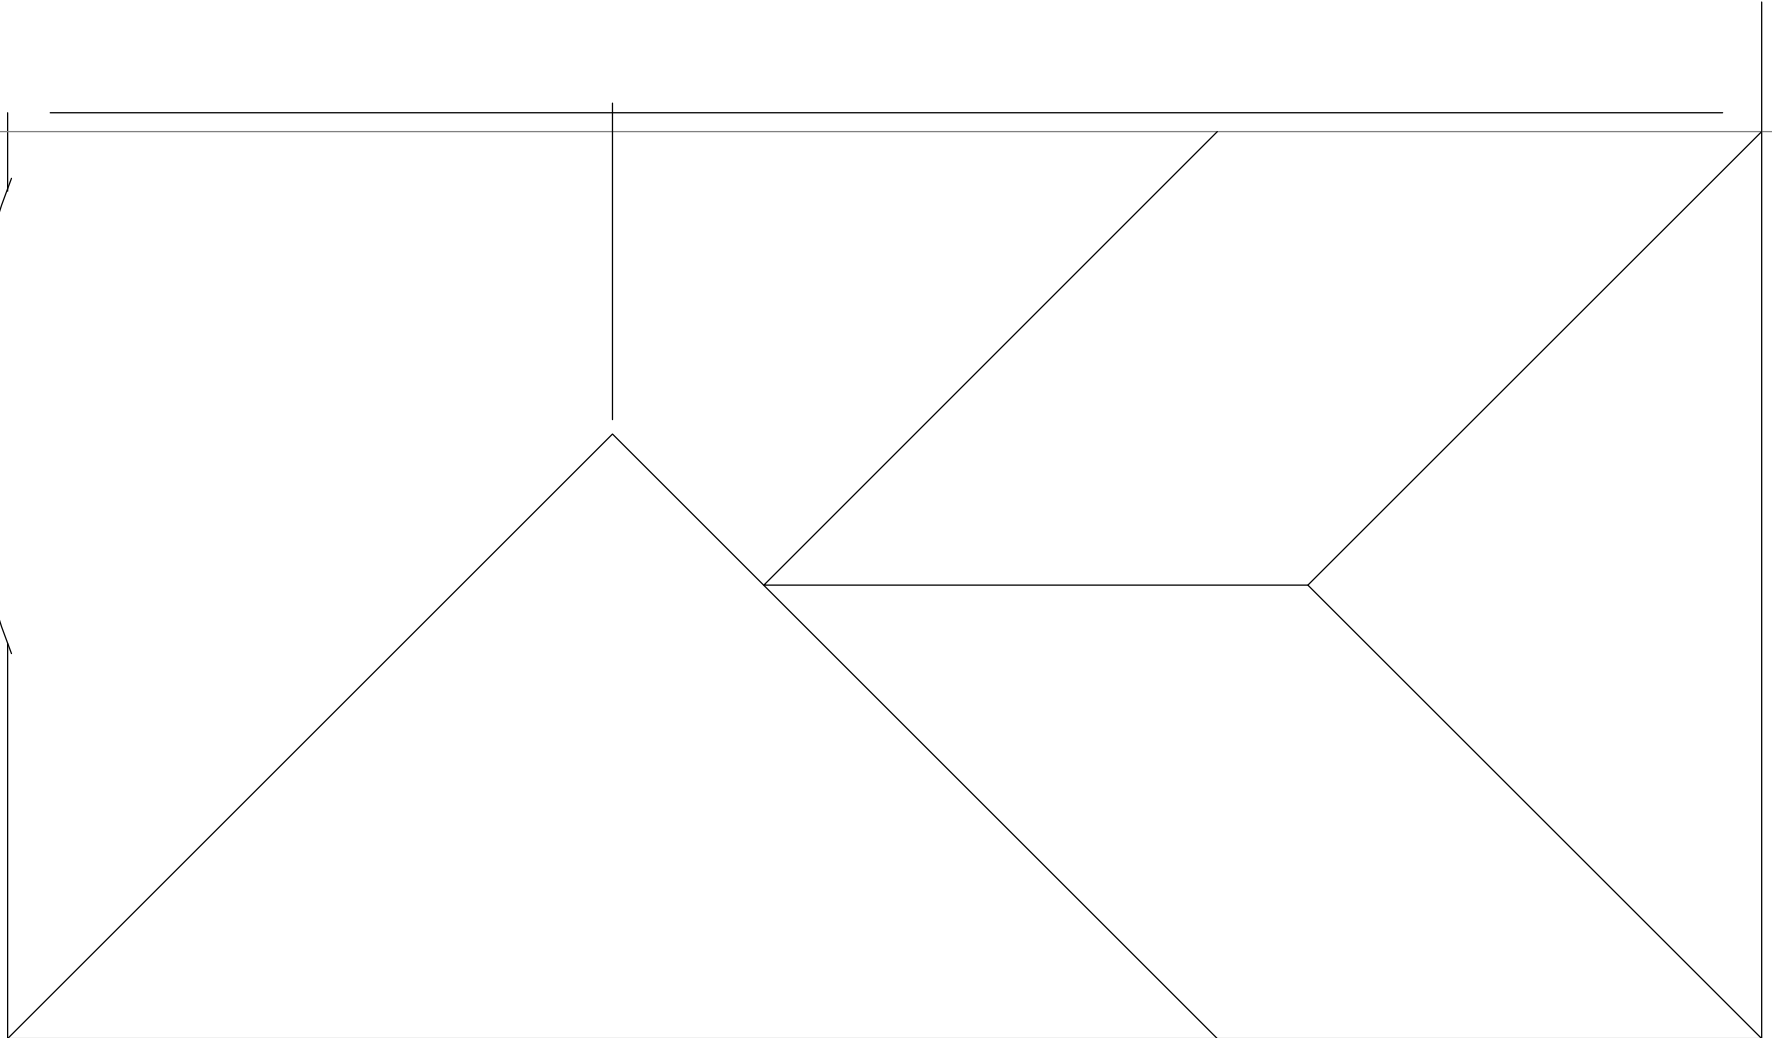


Roof Plan

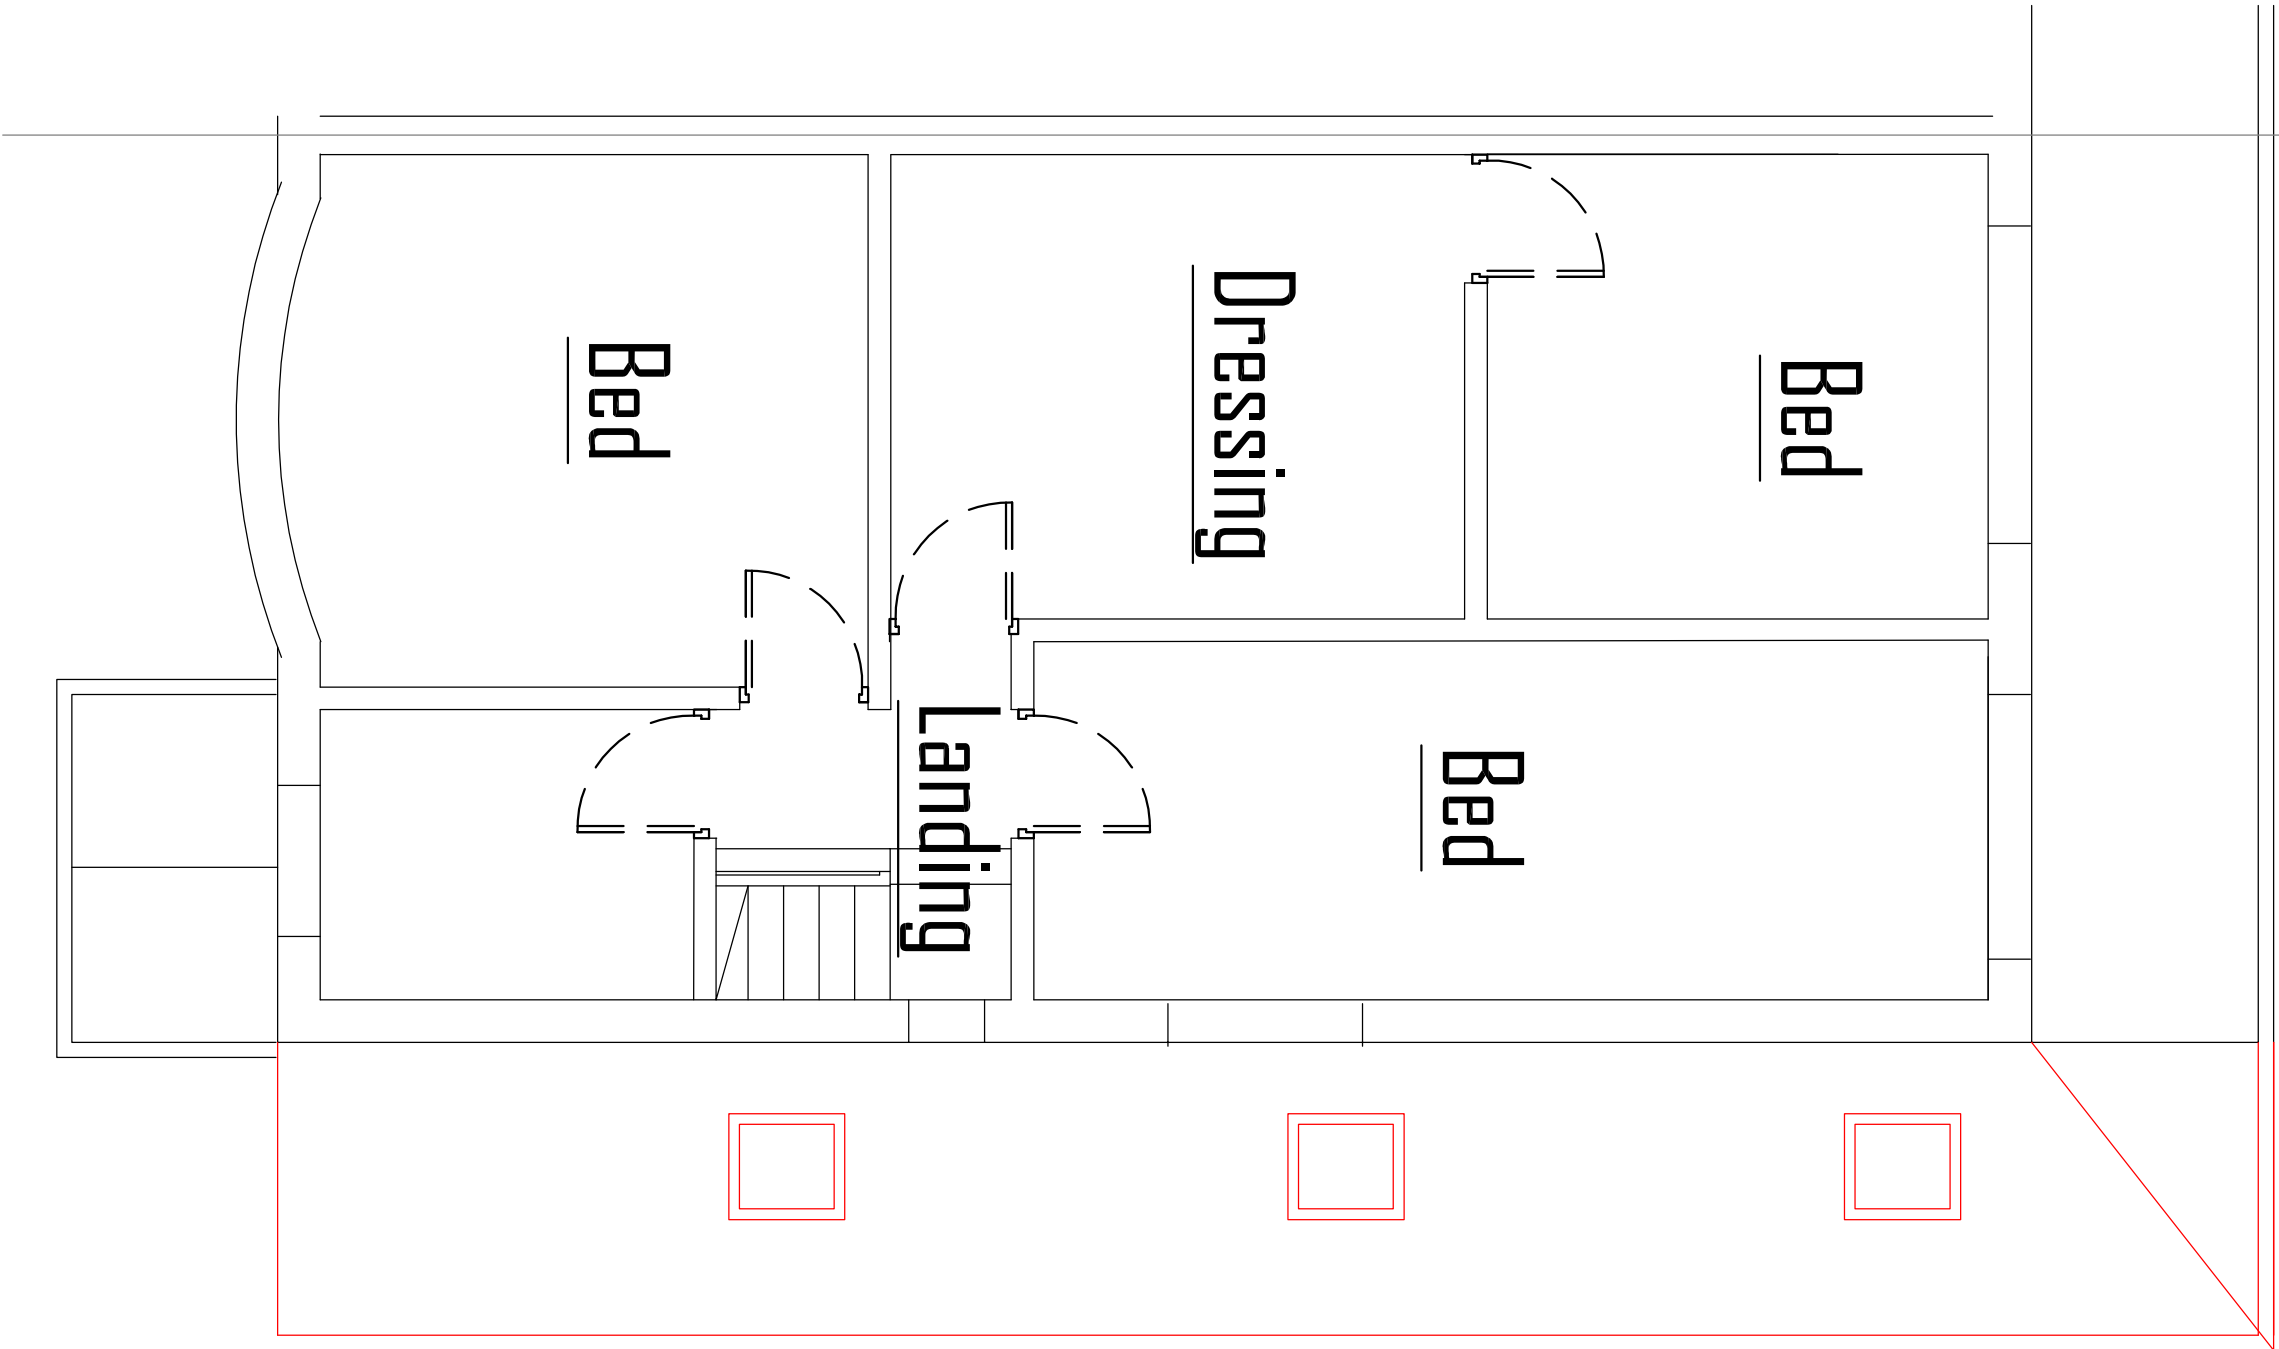


First Floor Plan

Level of new
to be same
as existing

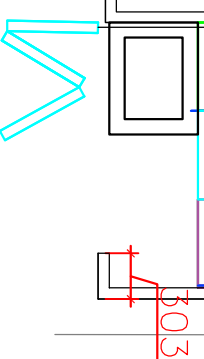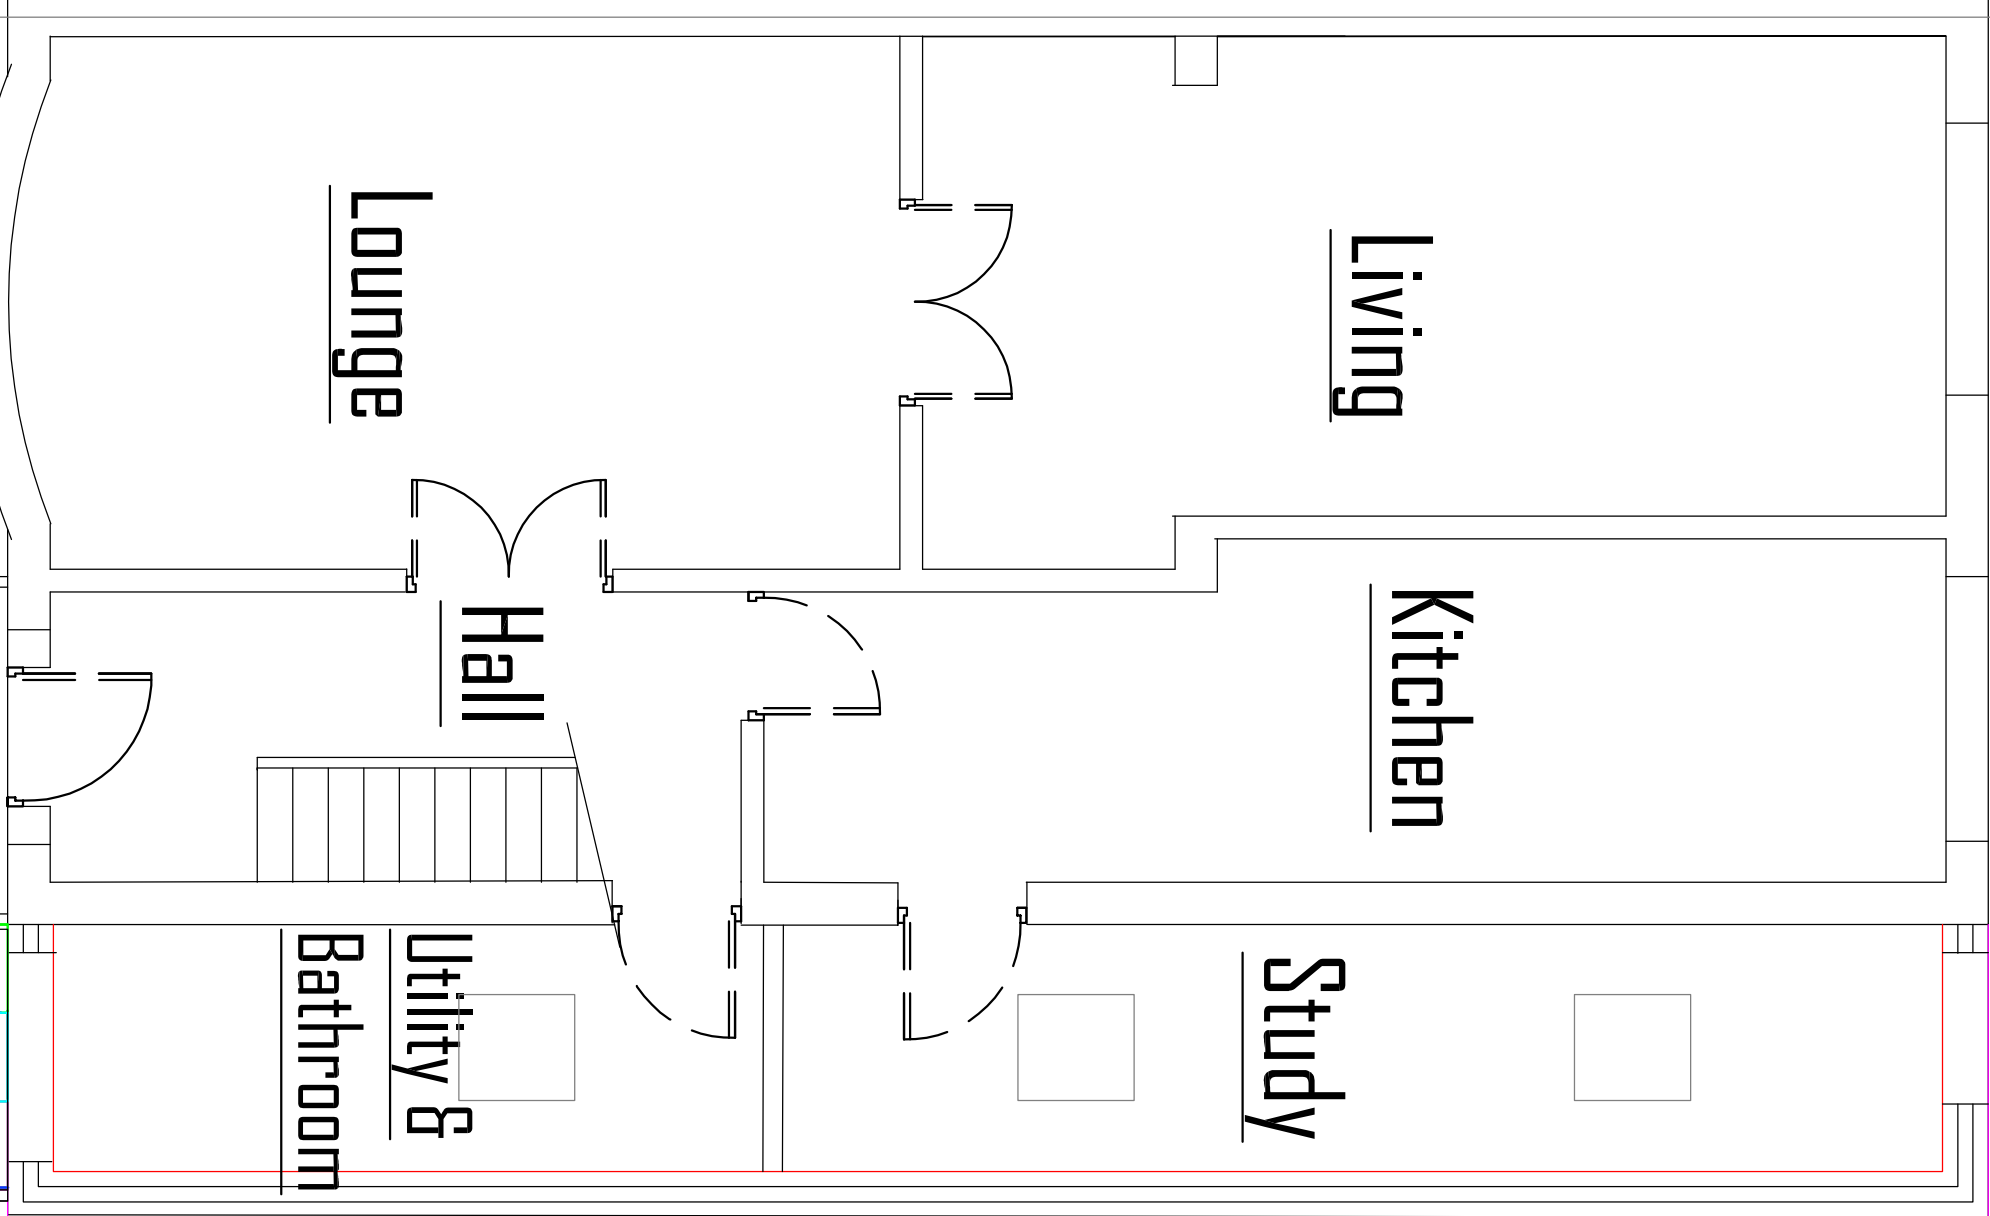


Bin store to be made up of 100mm stud finished timber partitioning faced on the outside with treated rustic reedwork. Front to be made up as folding doors. Capacity to be for four bins

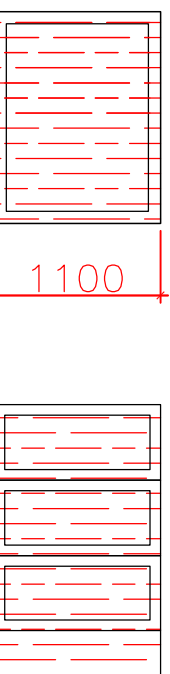


End

Front


Bin Store Enclosure

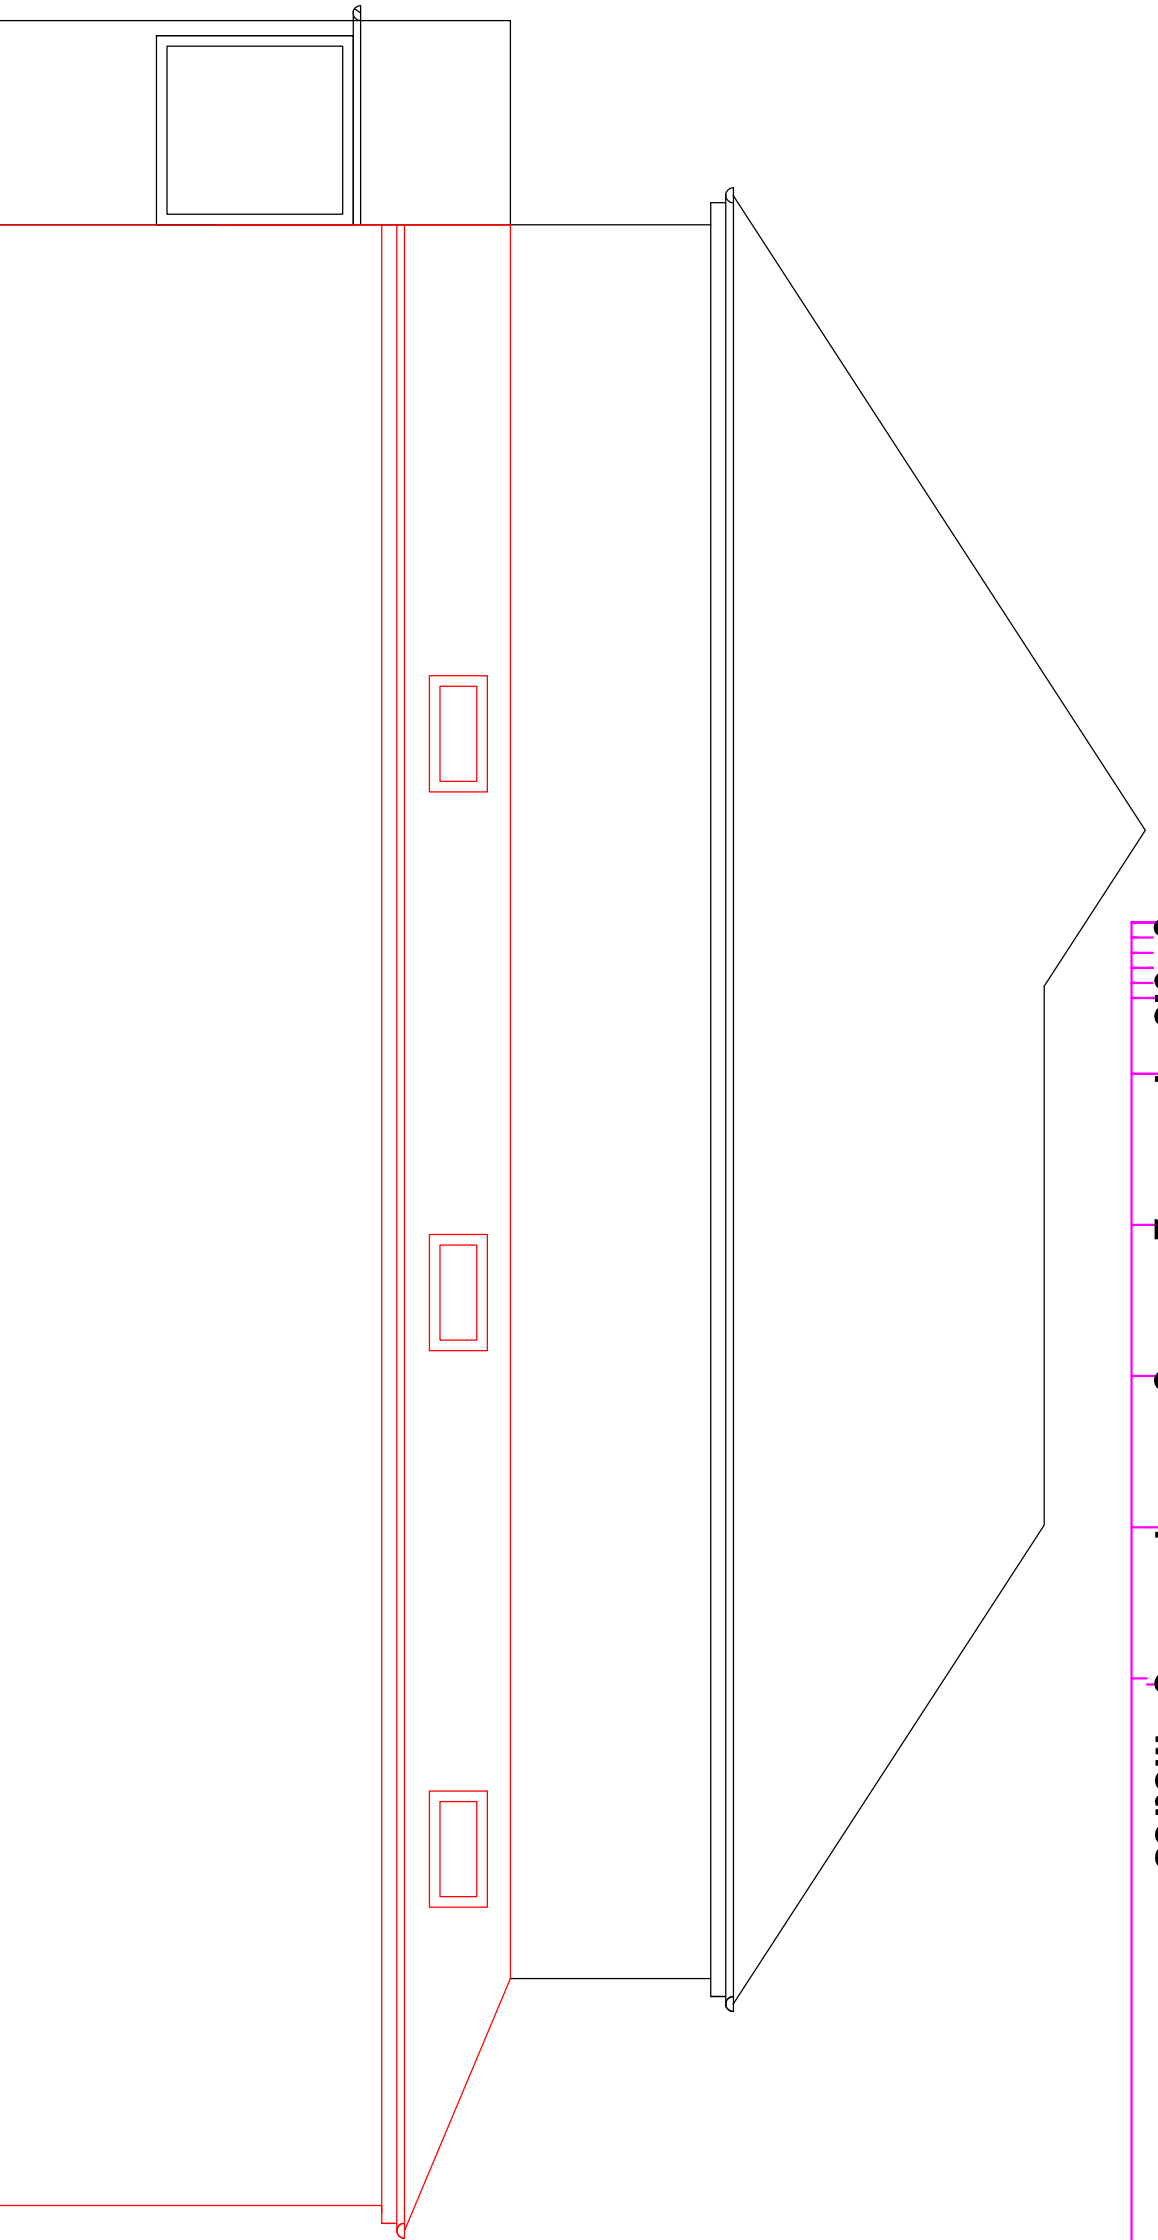

Flank

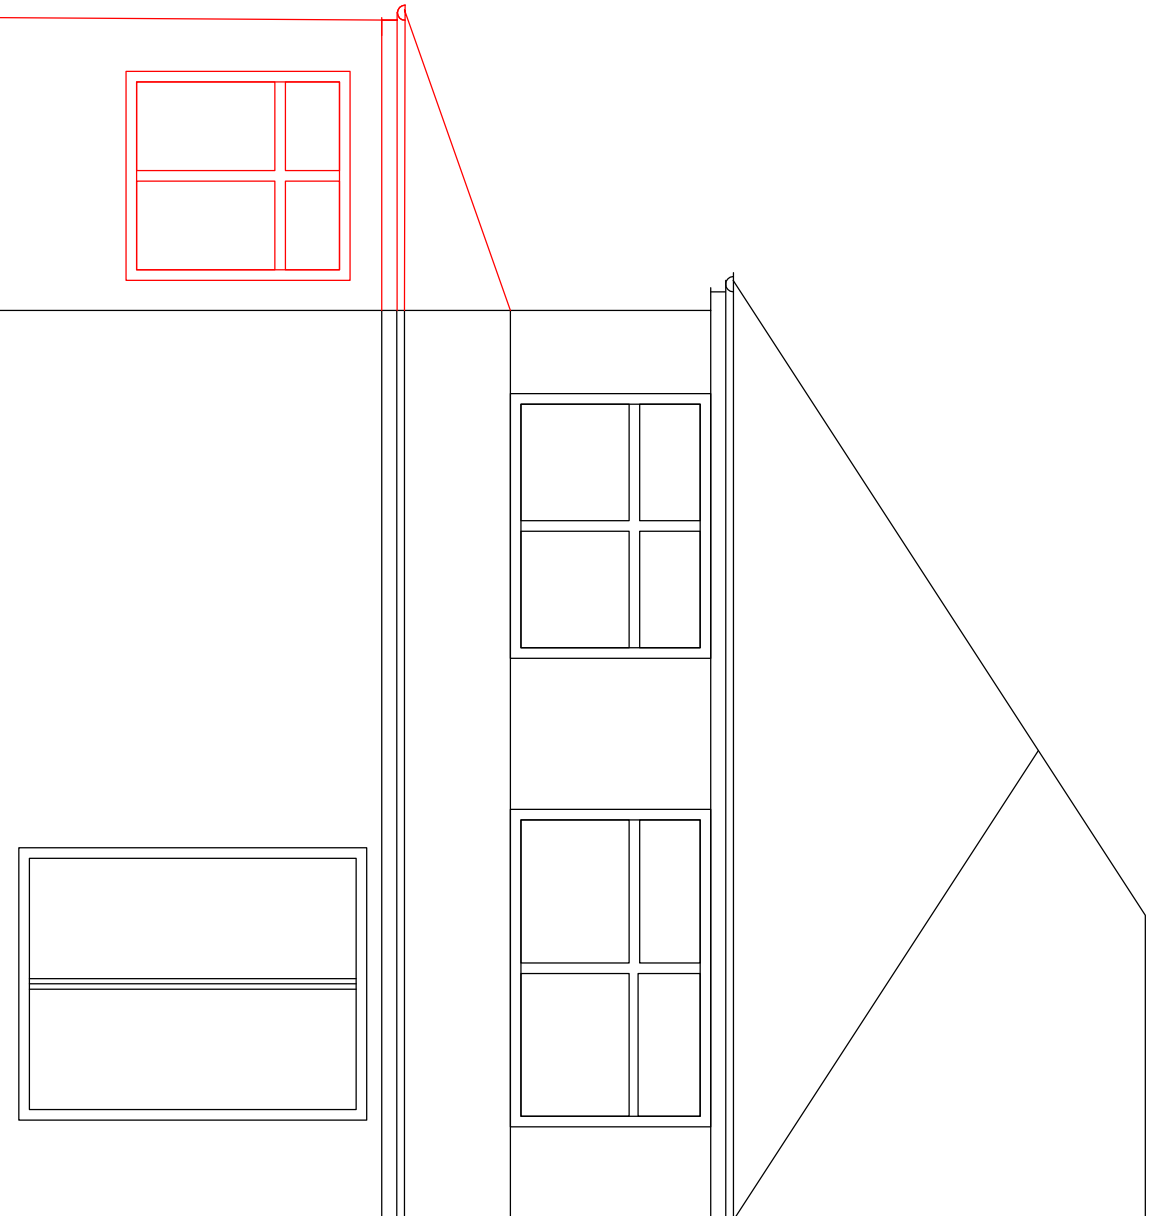

Rear

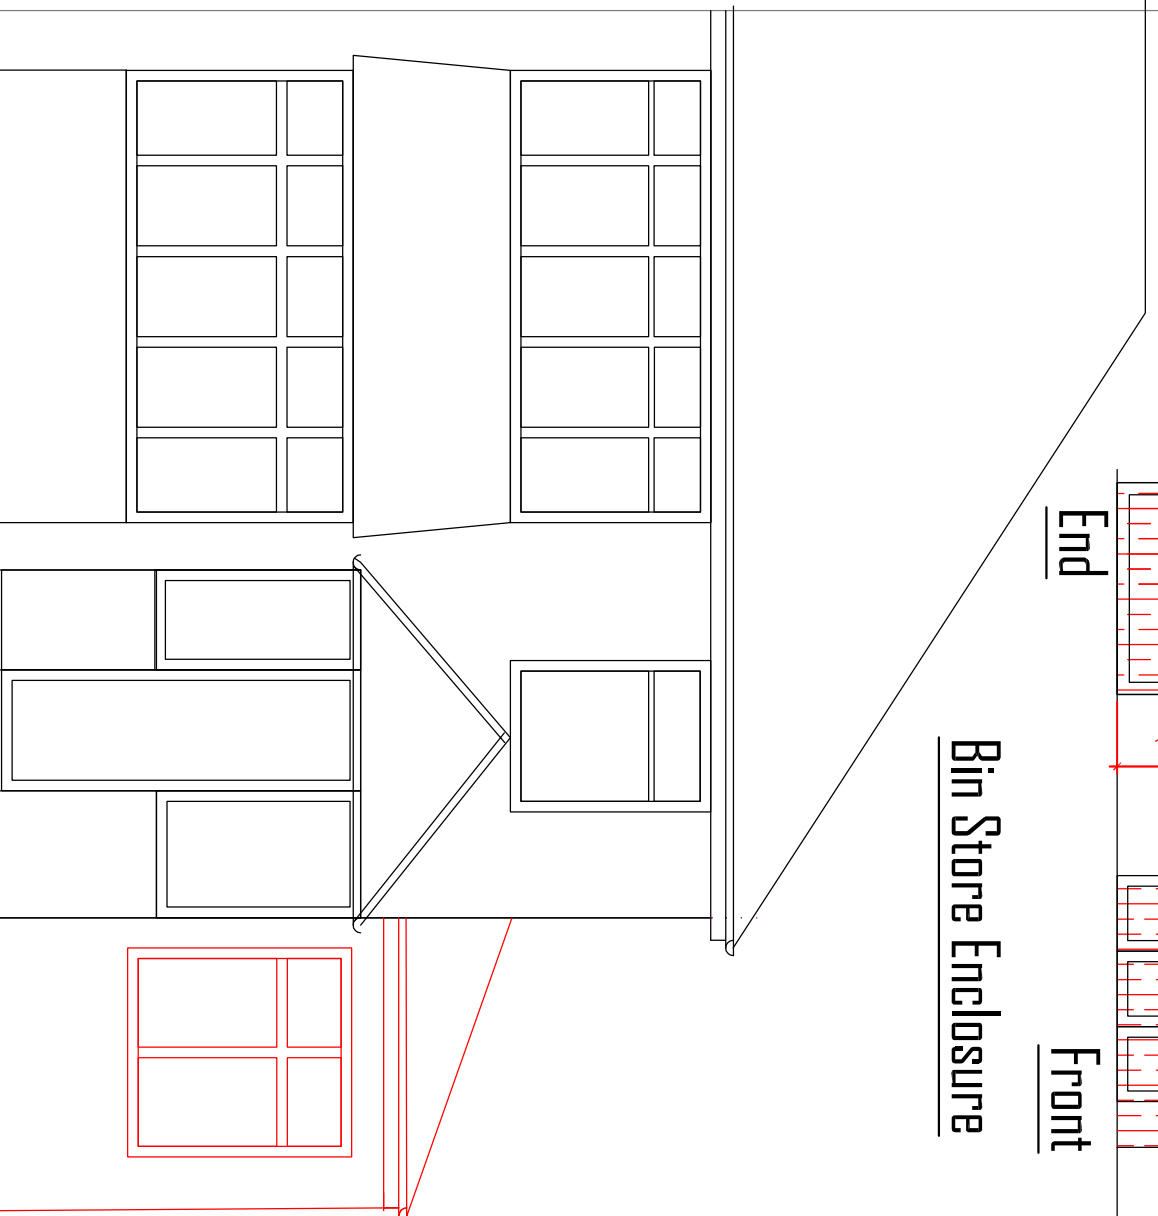

Front

Rev B	Bin store screen added	10/05/20
Rev A	Bins shown and note re levels added	27/03/20
No.	Revision/Issue	Date

F SUMMERFIELD
Residential, Civil and Structural
Chartered Consulting Civil Structural & Marine Engineer,
Party Wall Surveyor (permitted person Ltd)
216 Herring Moor Road, Salford, SK4 4PL
Tel: 0161 441 1881 Mobile: 07962 290627 Fax: 0161 441 0786
Web Site: <http://www.salfordcivil.co.uk>

Project Name and Address
14 Delacourt Road
Fallowfield
Manchester
Flank extension, Proposed

Project	19.10.03	Sheet
Date	03.10.19	02
Scale	1:100 @ A3	Rev B