
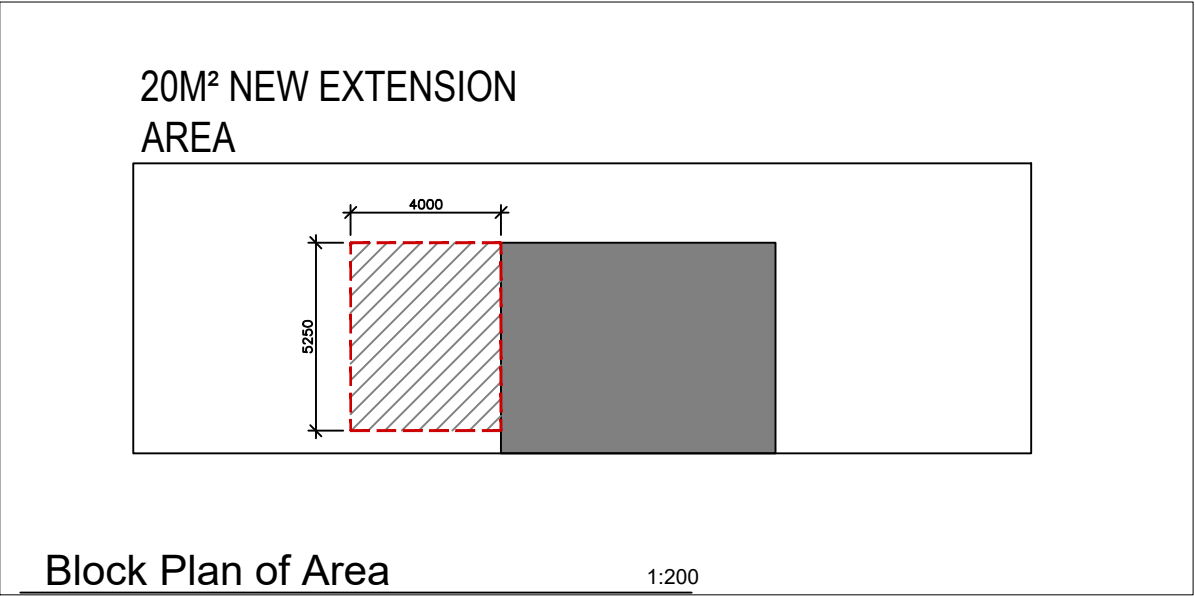


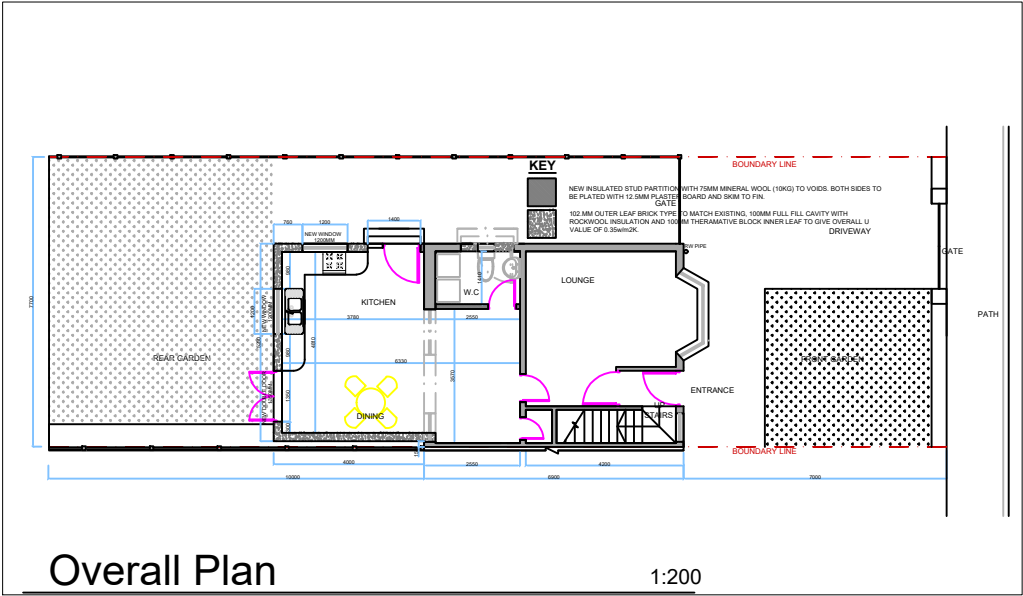


GENERAL NOTES:

(SD) SELF CONTAINED MAINS FED INTER LINKED SMOKE DETECTOR WITH A BATTERY BACK-UP TO CIRCULATION AREAS TO ALL FLOORS.

INSERT NEW EXTRACT VENTS TO TOILET TO GIVE MINIMUM VENTILATION

TOILET - 15 LITRES / SECOND

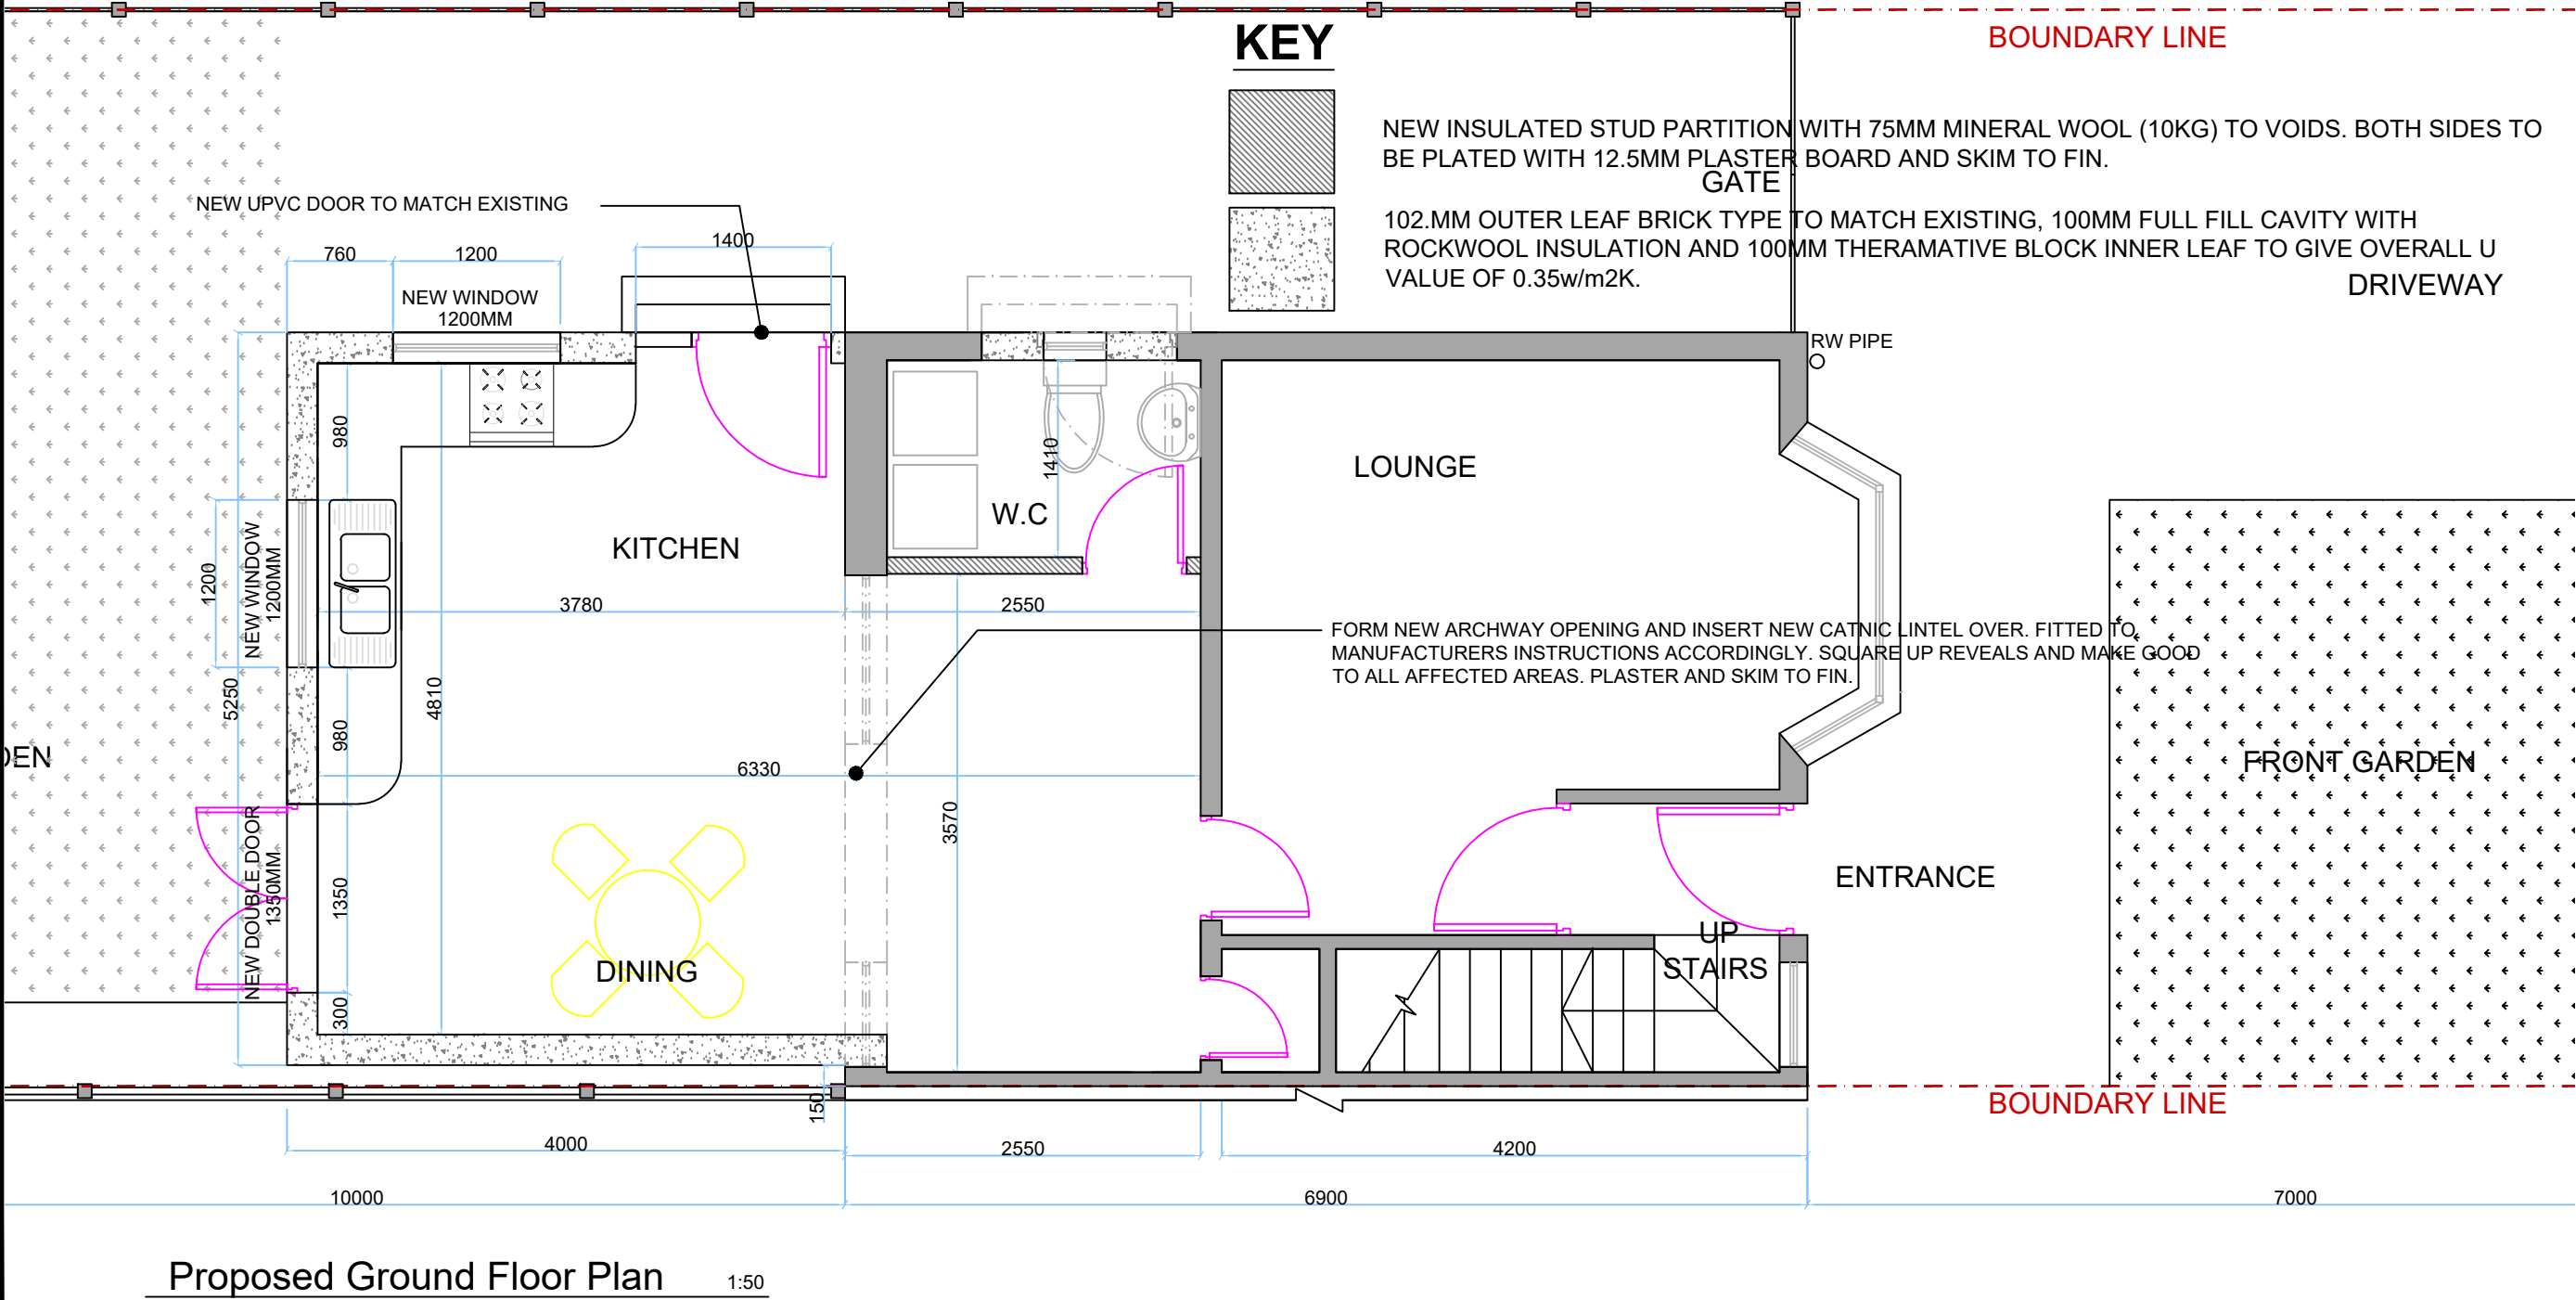

REV.	DATE	DESCRIPTION			DRAWN	CHECKED	APPROVED		
							-		
ALL MEASUREMENTS ARE IN MILLIMETER AND MUST BE CHECKED ON SITE -									
DO NOT SCALE DRAWINGS									
ALL DRAWING SPECIFICATIONS AND THEIR COPY RIGHT ARE THE PROPERTY OF									
ENGINEERS, ARCHITECTS, DESIGNERS AND SHALL BE RETURNED AT THE									
COMPLETION OF THE WORK - THIS DRAWING IS FOR SUBMISSION TO THE LOCAL									
AUTHORITY PURPOSES UNLESS EXPRESSELY CERTIFIED									
SIGNATURE FOR SUBMISSION									