
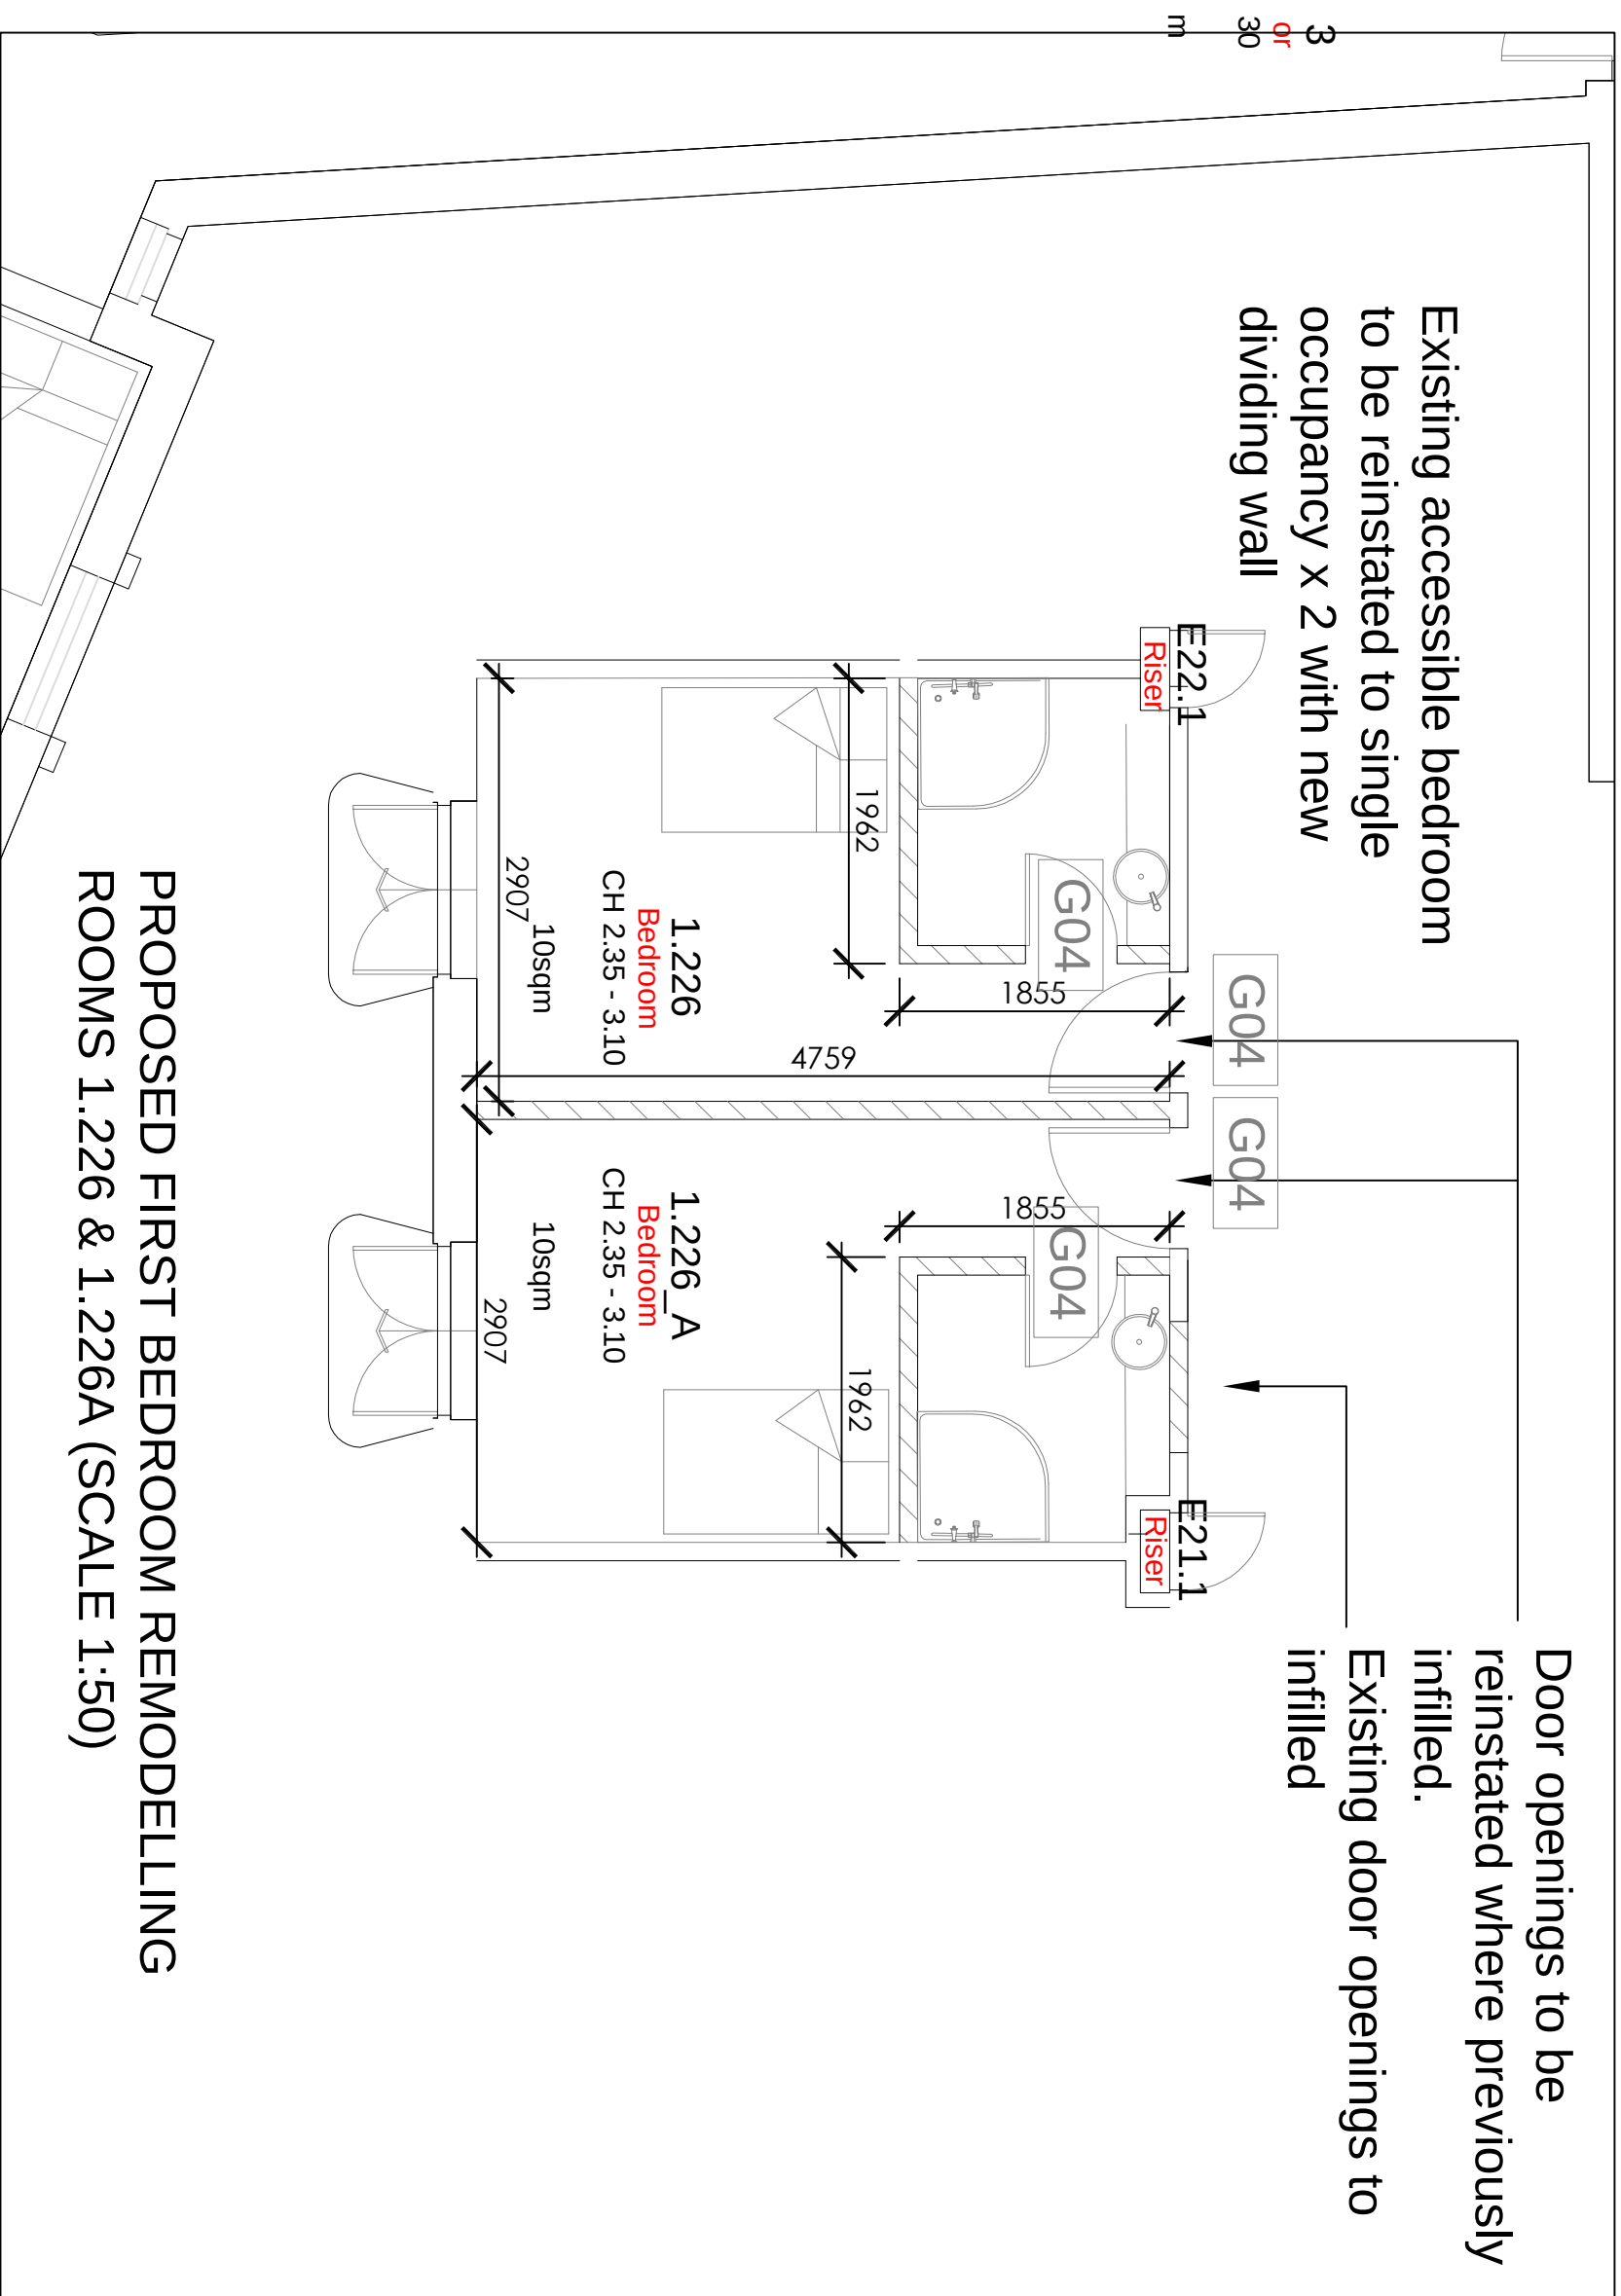
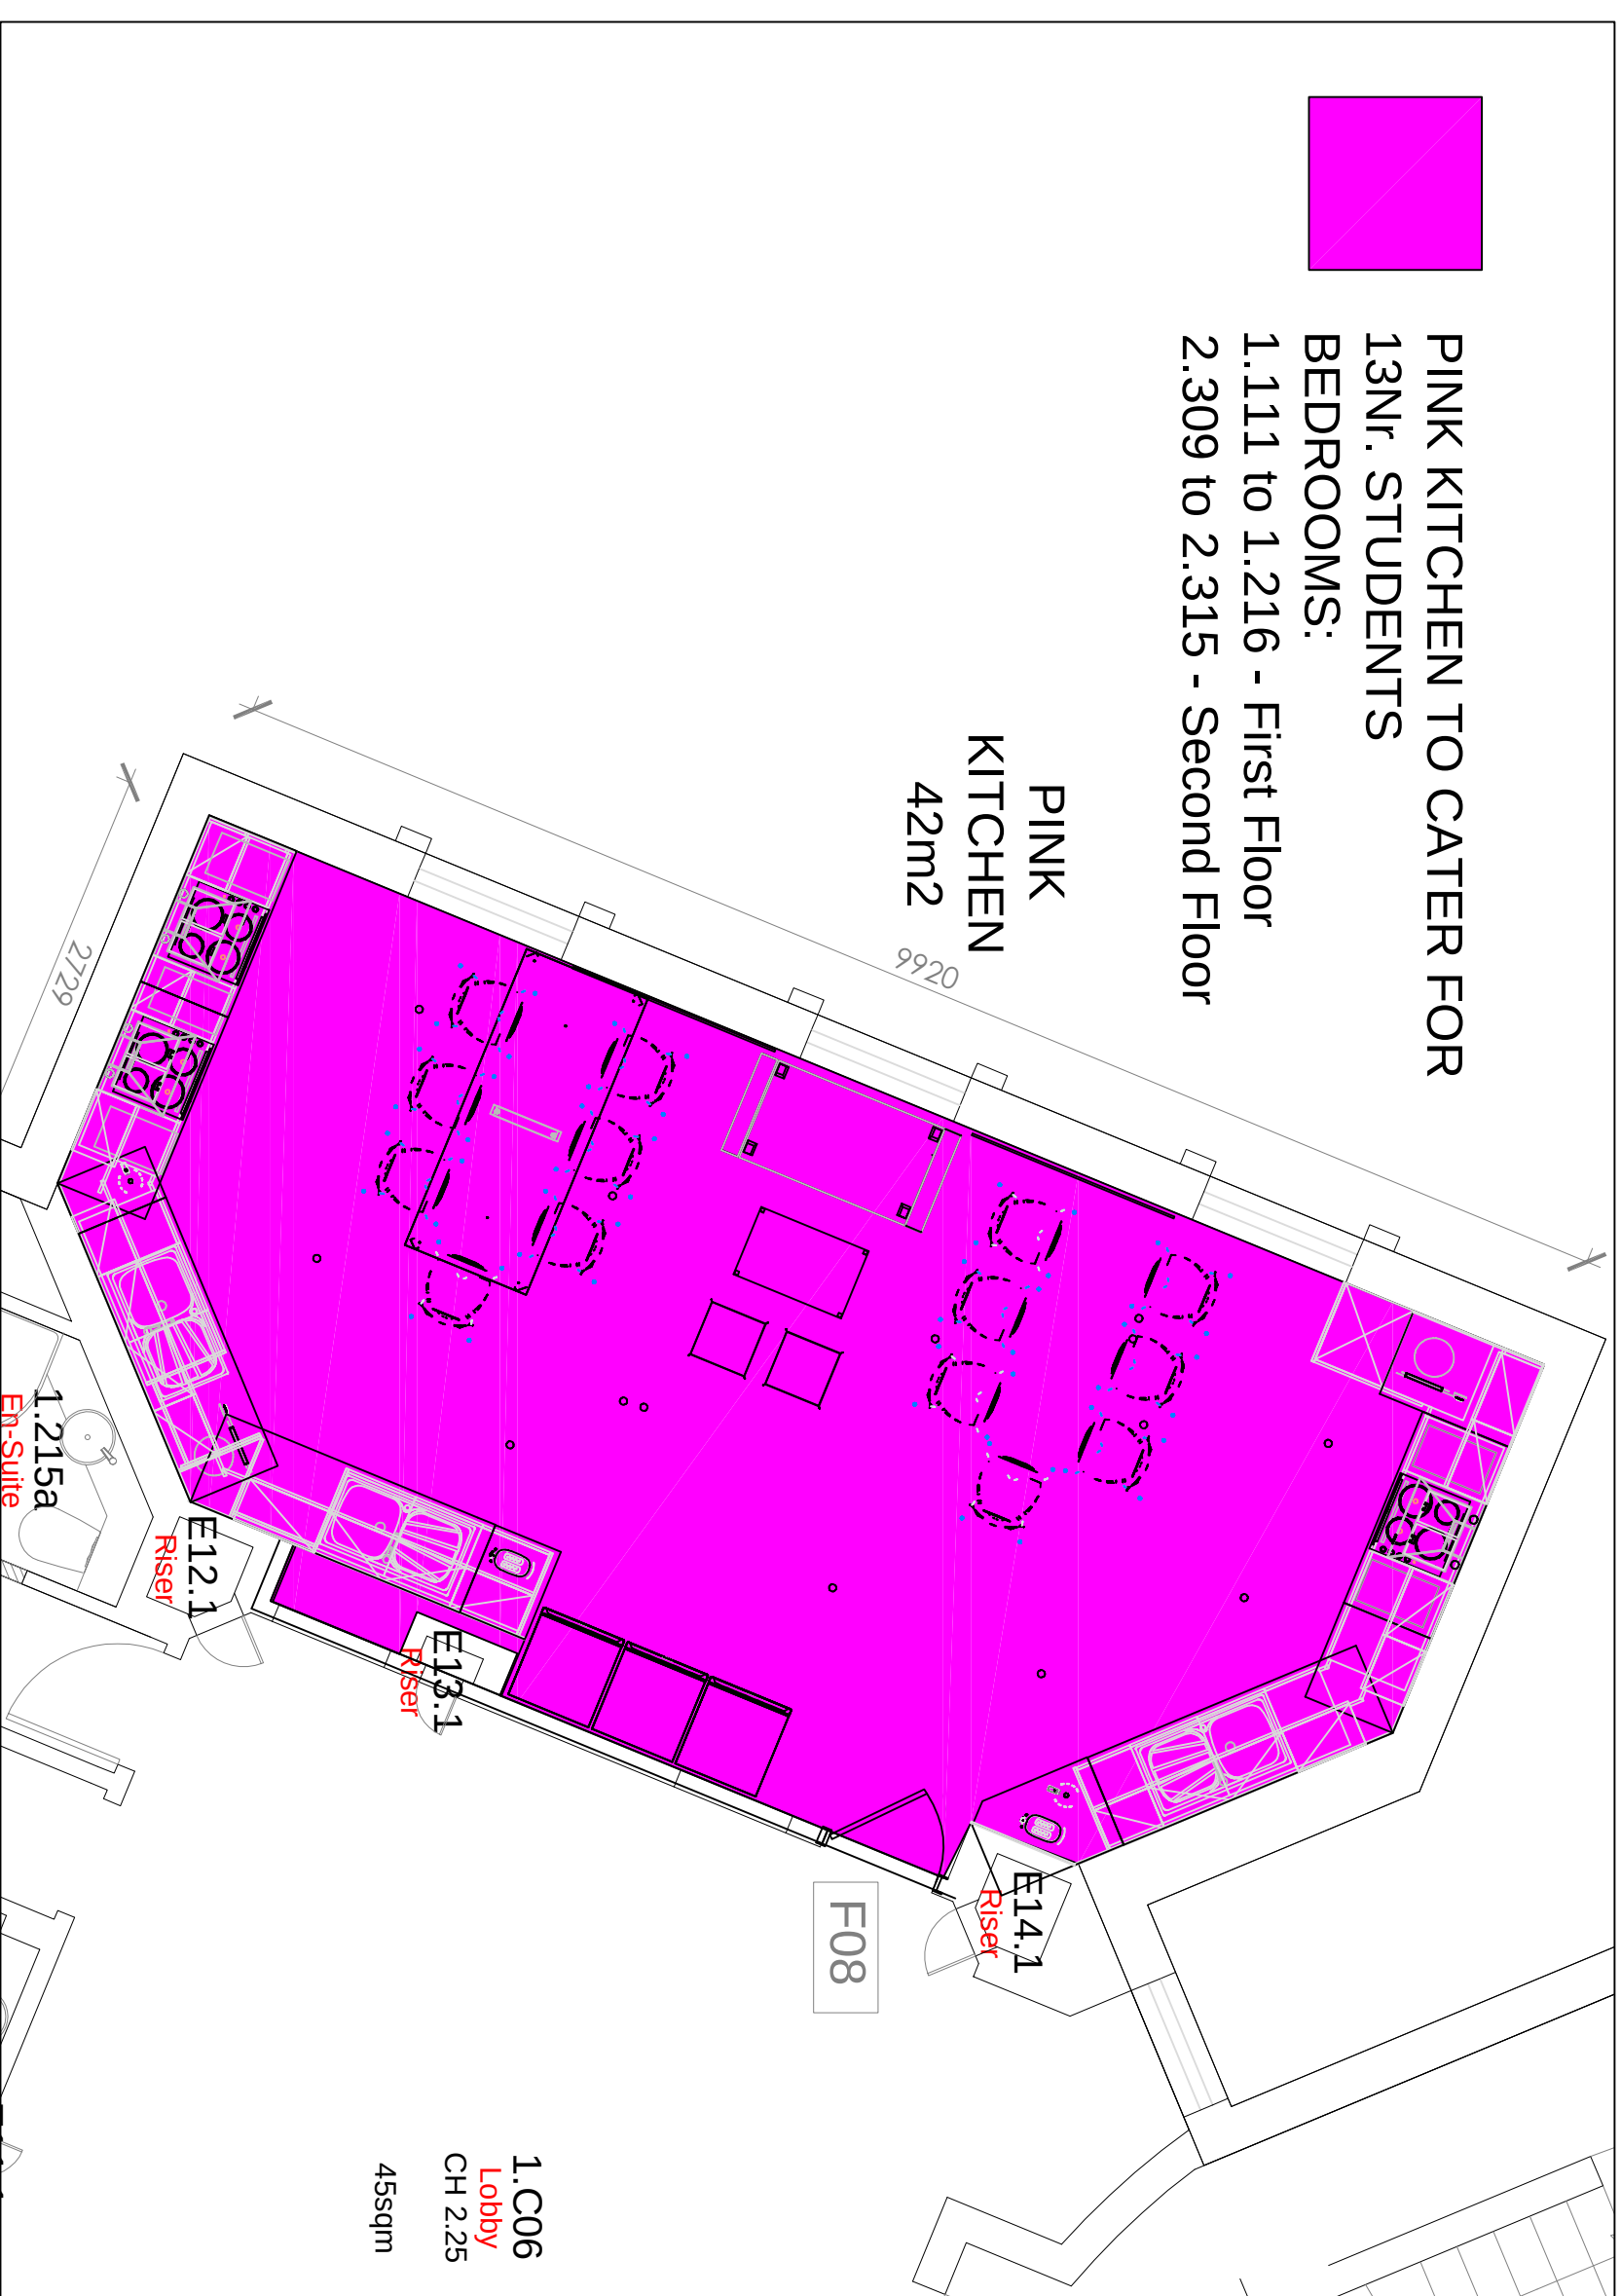
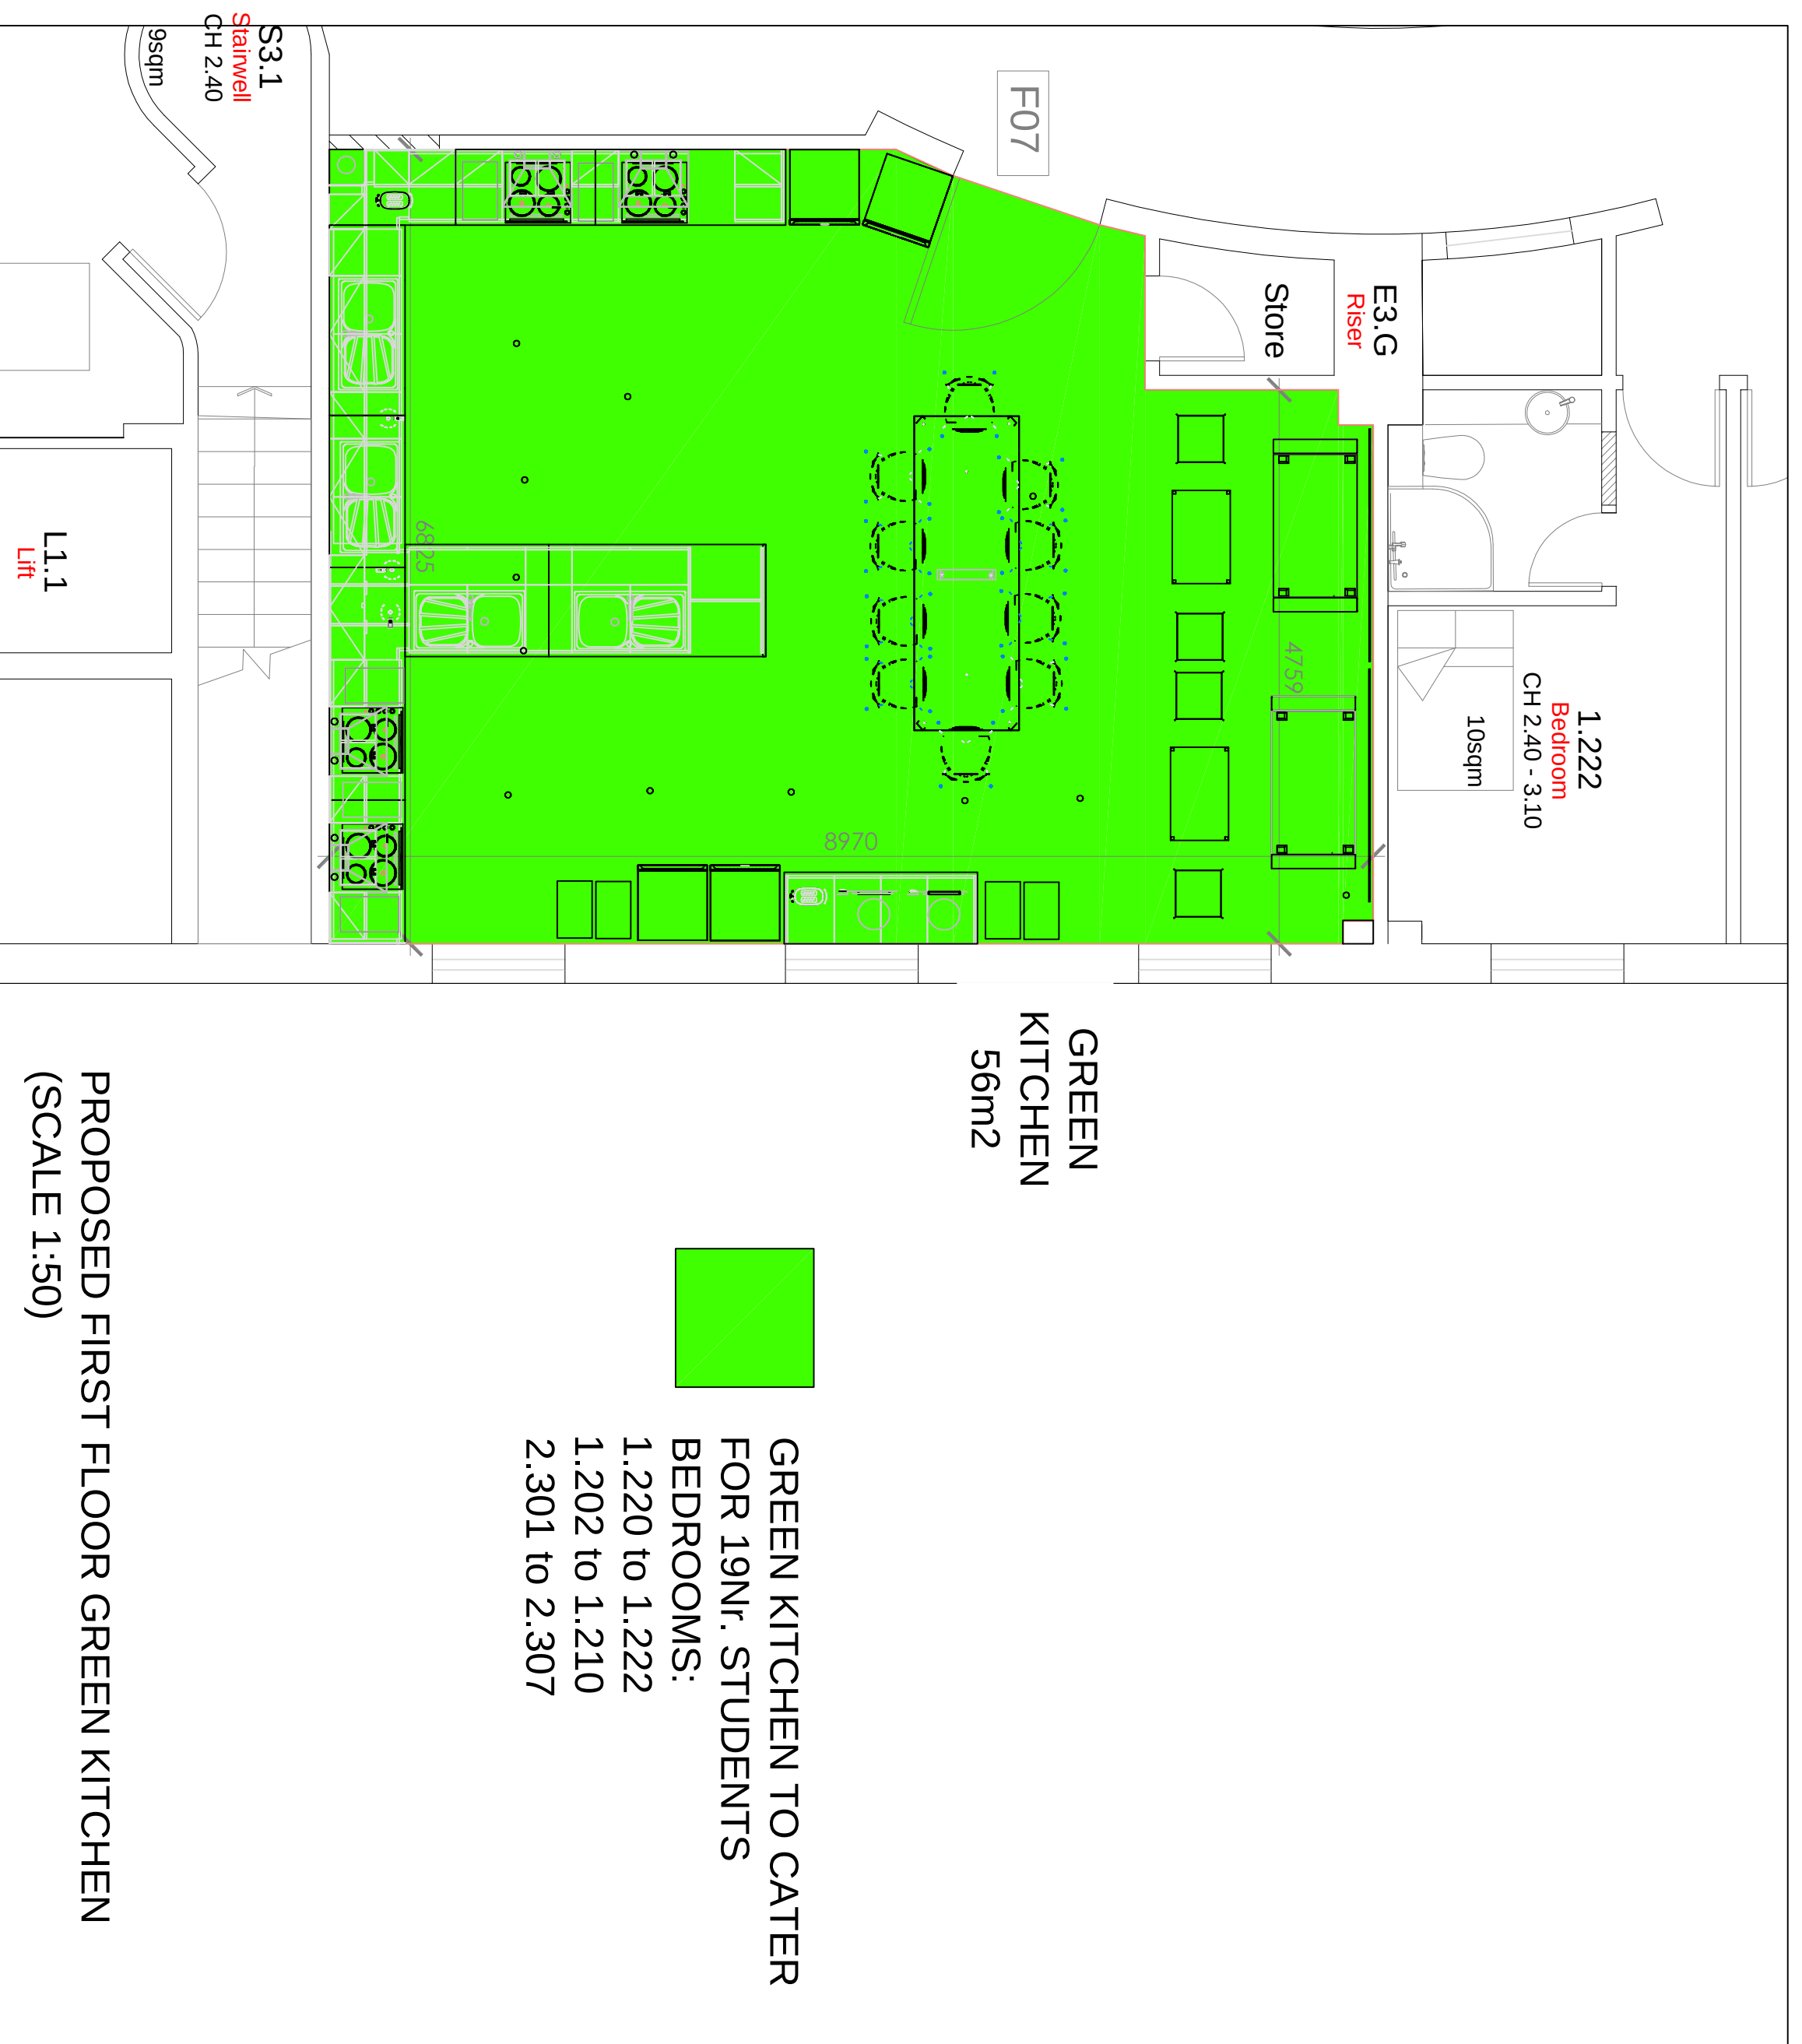


GENERAL NOTES

- 1 Do not scale from this drawing. All heights, widths, sizes and dimensions to be checked on site before the start of the works.
- 2 The manufacturer's recommendations are to be followed in respect of the installation and fitting of all products and any discrepancies between these recommendations and any other requirements of the specification and/or drawings shall be notified to the Contract Administrator.
- 3 All debris and waste material to be removed from site and the site shall be left clean and tidy.
- 4 Check structural integrity prior to any demolition/dismantling operations - provide meeting, propping and/or shoring where and as required.
- 5 All works to comply with British Standards and health and safety legislation.
- 6 All measurements are in millimeters unless otherwise stated.
- 7 This drawing is to be used in conjunction with the work schedules, specification and all relevant construction, electrical, mechanical and structural drawings.

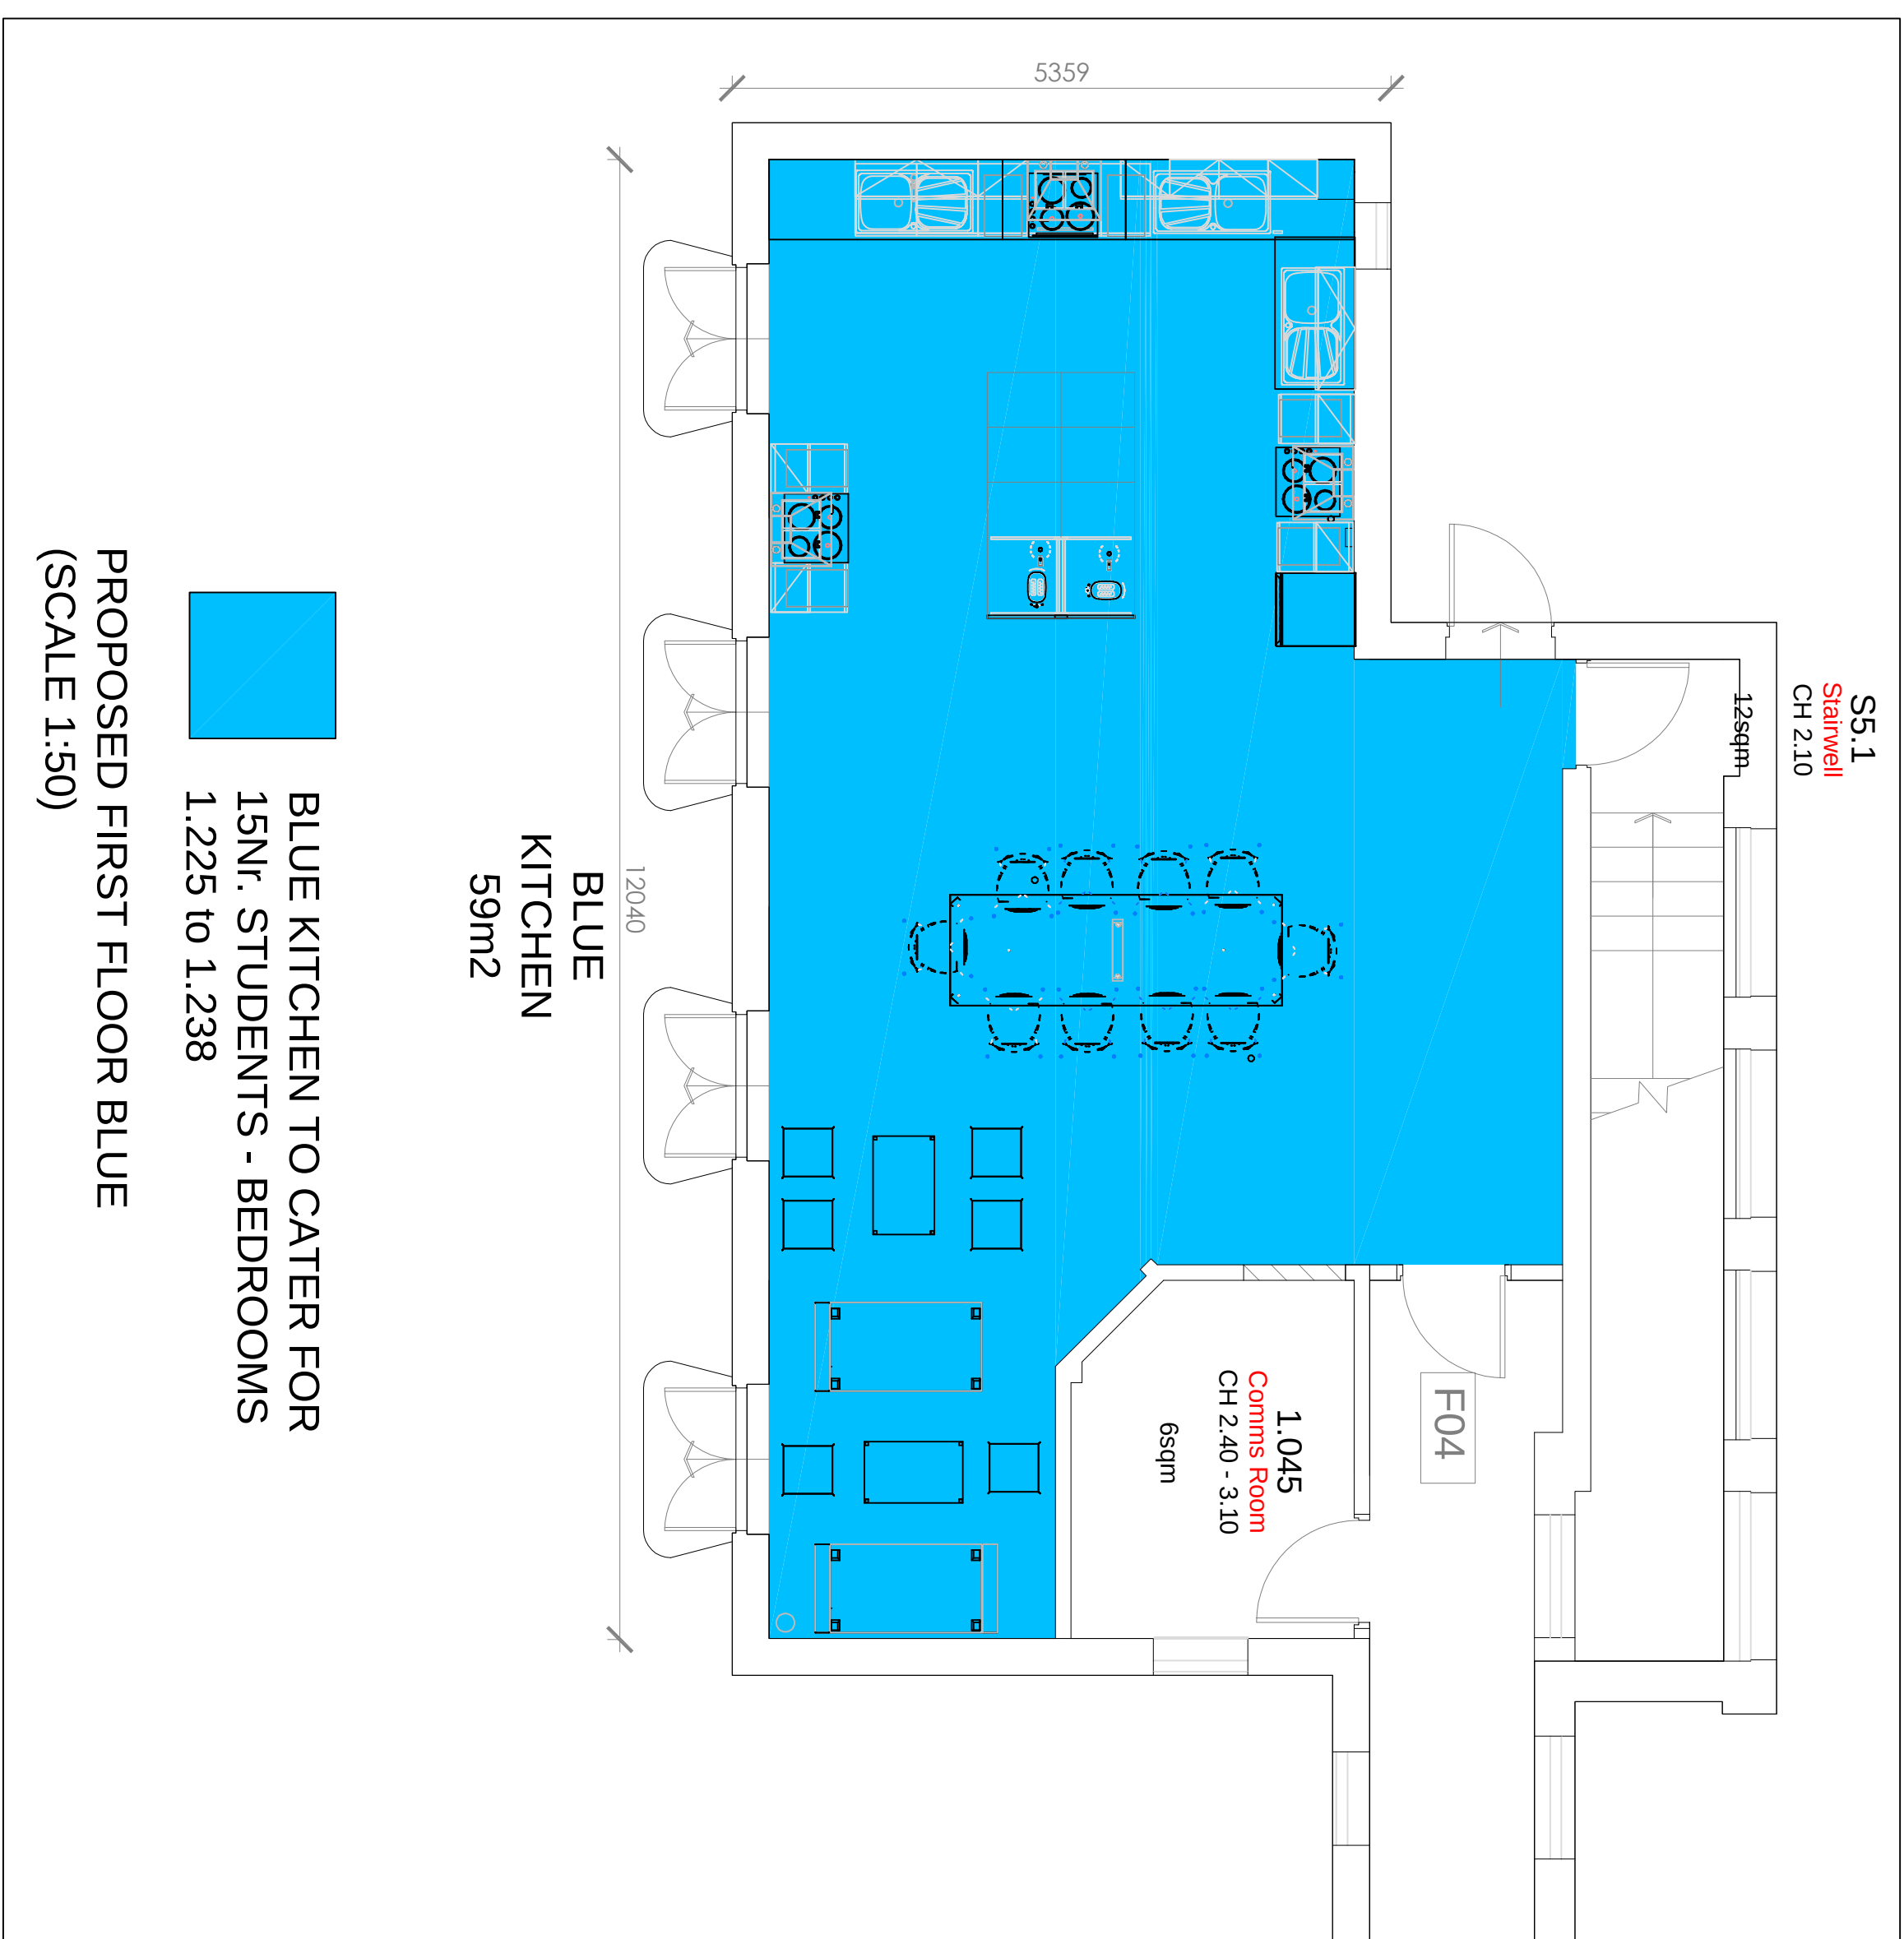

Rev	Description	By	Date	Chkd	Aut
-----	-------------	----	------	------	-----

Item	Hazard	Risk
------	--------	------

IN ADDITION TO THE HAZARDS/RISKS NORMALLY ASSOCIATED WITH THE TYPES OF WORK DETAILED ON THIS DRAWING, NOTE THE FOLLOWING SIGNIFICANT RESIDUAL RISKS :-



sda consulting
construction consultants

Drawing Status

Project
CHANCELLORS HOTEL ALTERATIONS TO
FORM STUDENT RESIDENCE

Building Name
CHANCELLORS HOTEL & CONFERENCE SUITE

Address
CHANCELLORS WAY

Drawing Title
**PROPOSED FIRST FLOOR KITCHENS AND
BEDROOM REMODELLING**

PM SDA	Drawn PB	Checked *****	Authorised **
Scale 1:50	Date 03/03/20	Date --/--/--	Date --/--/--

Drawing No. 2278_PL_009

Revision A