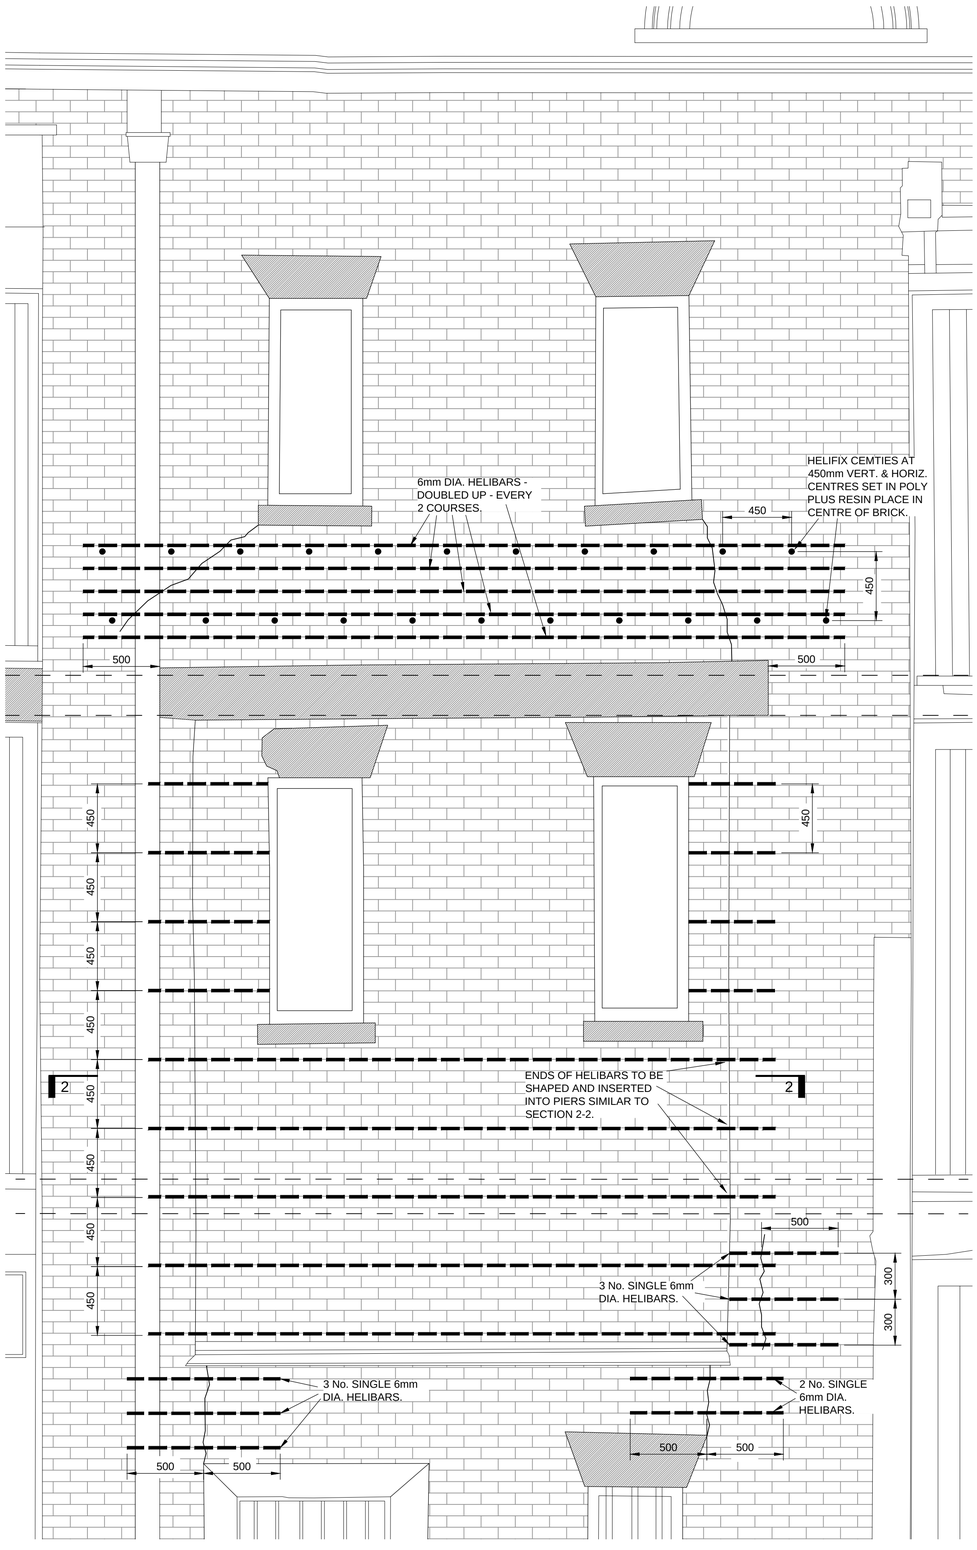

EXTERNAL ELEVATION.

SCALE 1:20

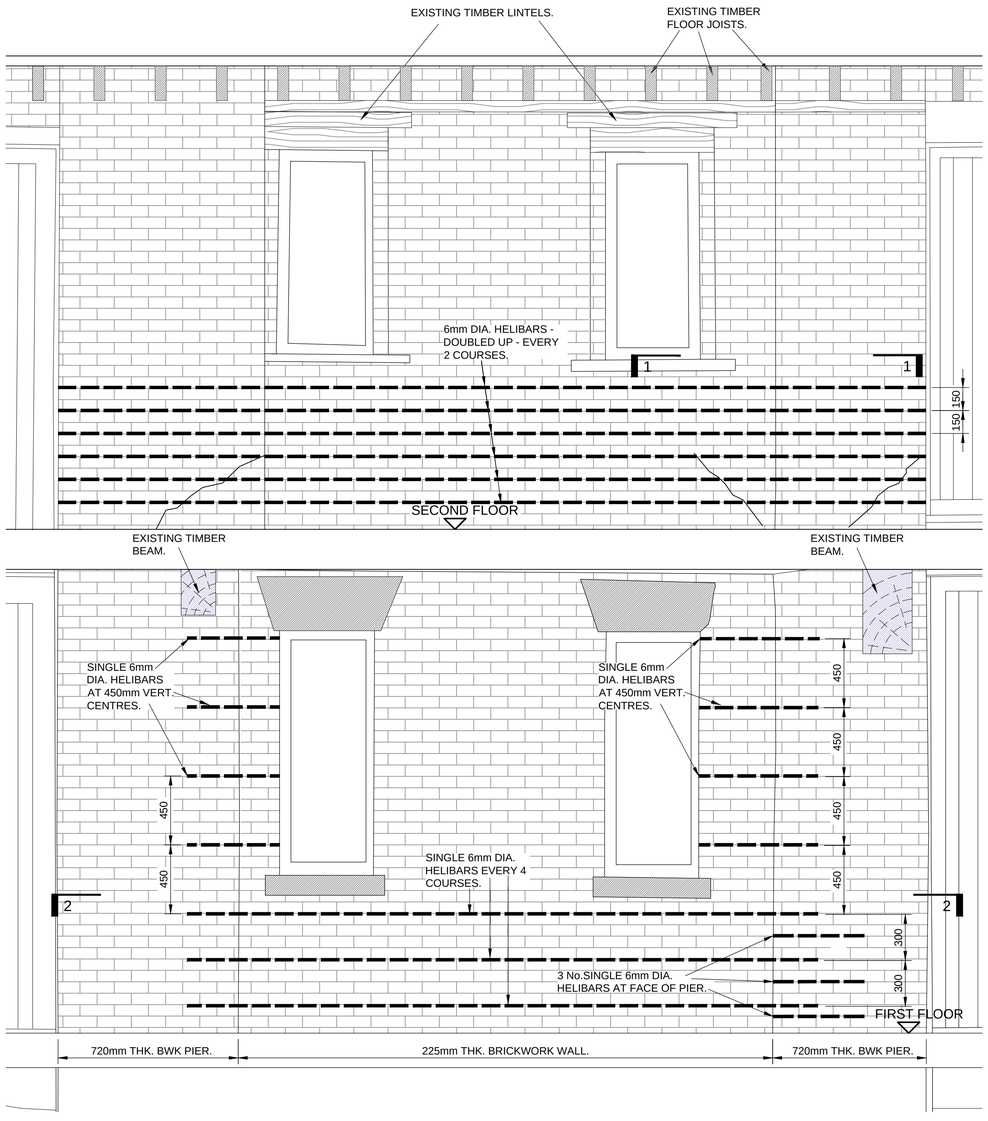

INTERNAL ELEVATION.

SCALE 1:20

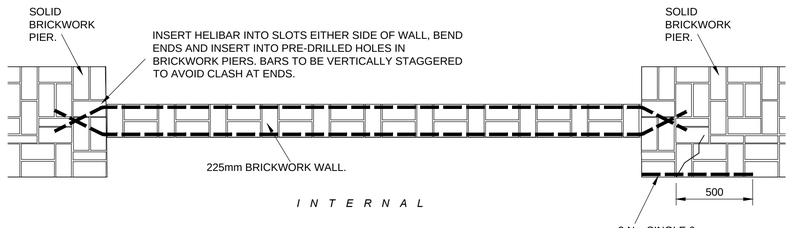

SECTION 2-2.

SCALE 1:20

GENERAL NOTES

1. THIS DRAWING IS TO BE READ IN CONJUNCTION WITH ALL RELEVANT ARCHITECTS, ENGINEERS AND SPECIALIST DRAWINGS AND SPECIFICATIONS
2. DO NOT SCALE FROM THIS DRAWING IN EITHER PAPER OR DIGITAL FORM. USE WRITTEN DIMENSIONS ONLY.

STRUCTURAL REPAIR NOTES

1. HELIBAR TO BE INSTALLED AS PER HELIFIX METHOD STATEMENT LR08 UNLESS OTHERWISE STATED ON THIS DRAWING.
2. CEMTIES TO BE INSTALLED AS PER HELIFIX METHOD STATEMENT WT13 UNLESS OTHERWISE STATED ON THIS DRAWING
3. CRACKED BRICKS TO BE REPAIRED BY RESIN INJECTION USING ROTAFIX STRUCTURAL CRACK SEALER EPOXY ADHESIVE IN ACCORDANCE WITH MANUFACTURER'S INSTRUCTIONS. CRACKS IN MORTAR JOINTS TO BE INJECTED WITH LIME-BASED GROUT AND REPOINTED IN ACCORDANCE WITH CONISBEE'S SPECIFICATION.
4. ALL HELIFIX WORKS ARE TO BE CARRIED OUT IN STRICT ACCORDANCE WITH HELIFIX CURRENT DATA SHEETS AND MANUFACTURER'S SPECIFICATIONS EXCEPT WHERE NOTED.
4. ALL HELIFIX WORK TO BE UNDERTAKEN BY AN APPROVED INSTALLER.

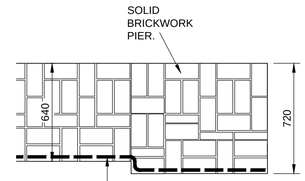

SECTION 1-1.

SCALE 1:20

NOT FOR CONSTRUCTION

Rev	Date	Description	Drawn	Check
T1	21.06.19	PRELIMINARY TENDER ISSUE.	PM	SW

conisbee | Consulting Structural Engineers, Consulting Civil Engineers
London • Cambridge • Norwich
1-5 Offord St London N1 1DH
Telephone 020 7700 6666
www.conisbee.co.uk

Drawing Status
TENDER

Project
Science & Industry Museum.
1830 Warehouse - URW

Title
North Elevation. Bay 3.
Infill Panel Restaint and Repair.

Drawing No
180426-CON-1830-XX-DR-S-4005

Date MAY 2019
Scale 1:20@A1
Drawn PM
Engineer SW
Project No **180426**
Revision **T1**