

front

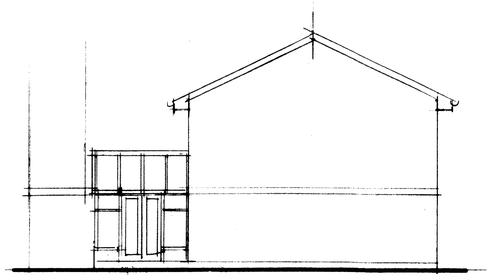

side

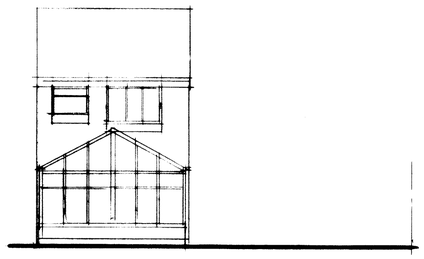

rear

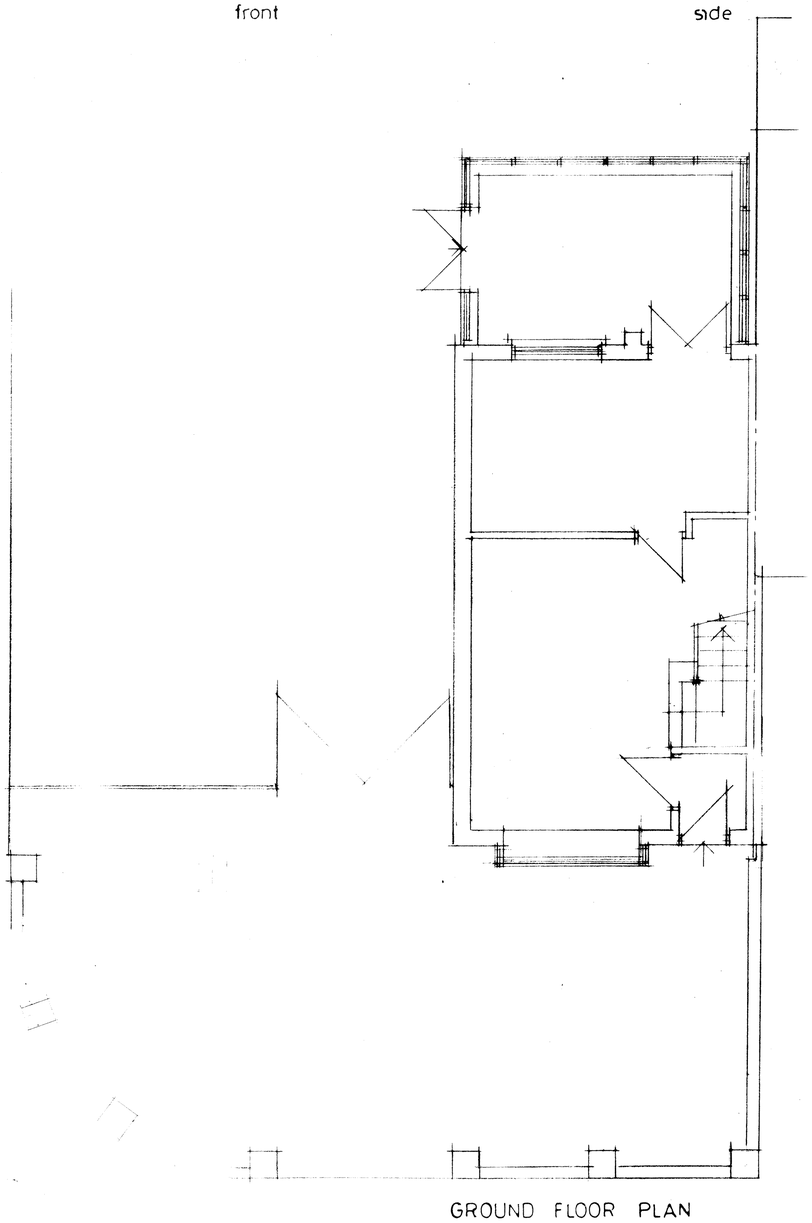

GROUND FLOOR PLAN

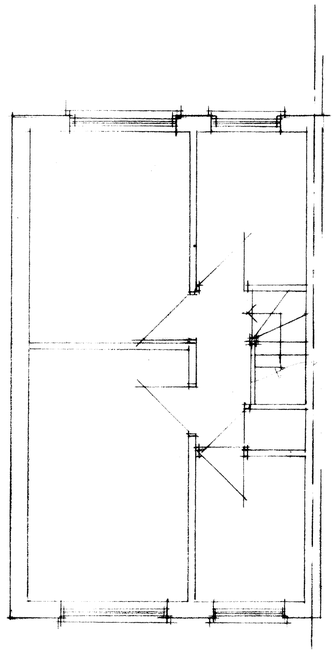

FIRST FLOOR PLAN

CLIENT
MR S AHMED
70 ALDERSIDE ROAD
MOSTON M9 5XQ

JOB TITLE
PROPOSED TWO STOREY
SIDE EXTENSION

DRG. TITLE
PLANS AND ELEVATIONS
AS EXISTING

HOLBOROW + ORMESHER *Limited*

architectural & interior design

Station House
Adams Hill
Knutsford
Cheshire WA16 6DN

telephone : 01565 652275
fax : 01565 750501

ISSUE	ORIGINAL	1	2	3	4	5	6	7
REVISION								
DATE								
DRAWN								
CHECKED								
APPROVED								

SCALE 1:50 & 1:100 at A1

DRAWING NUMBER 2068/20/01