


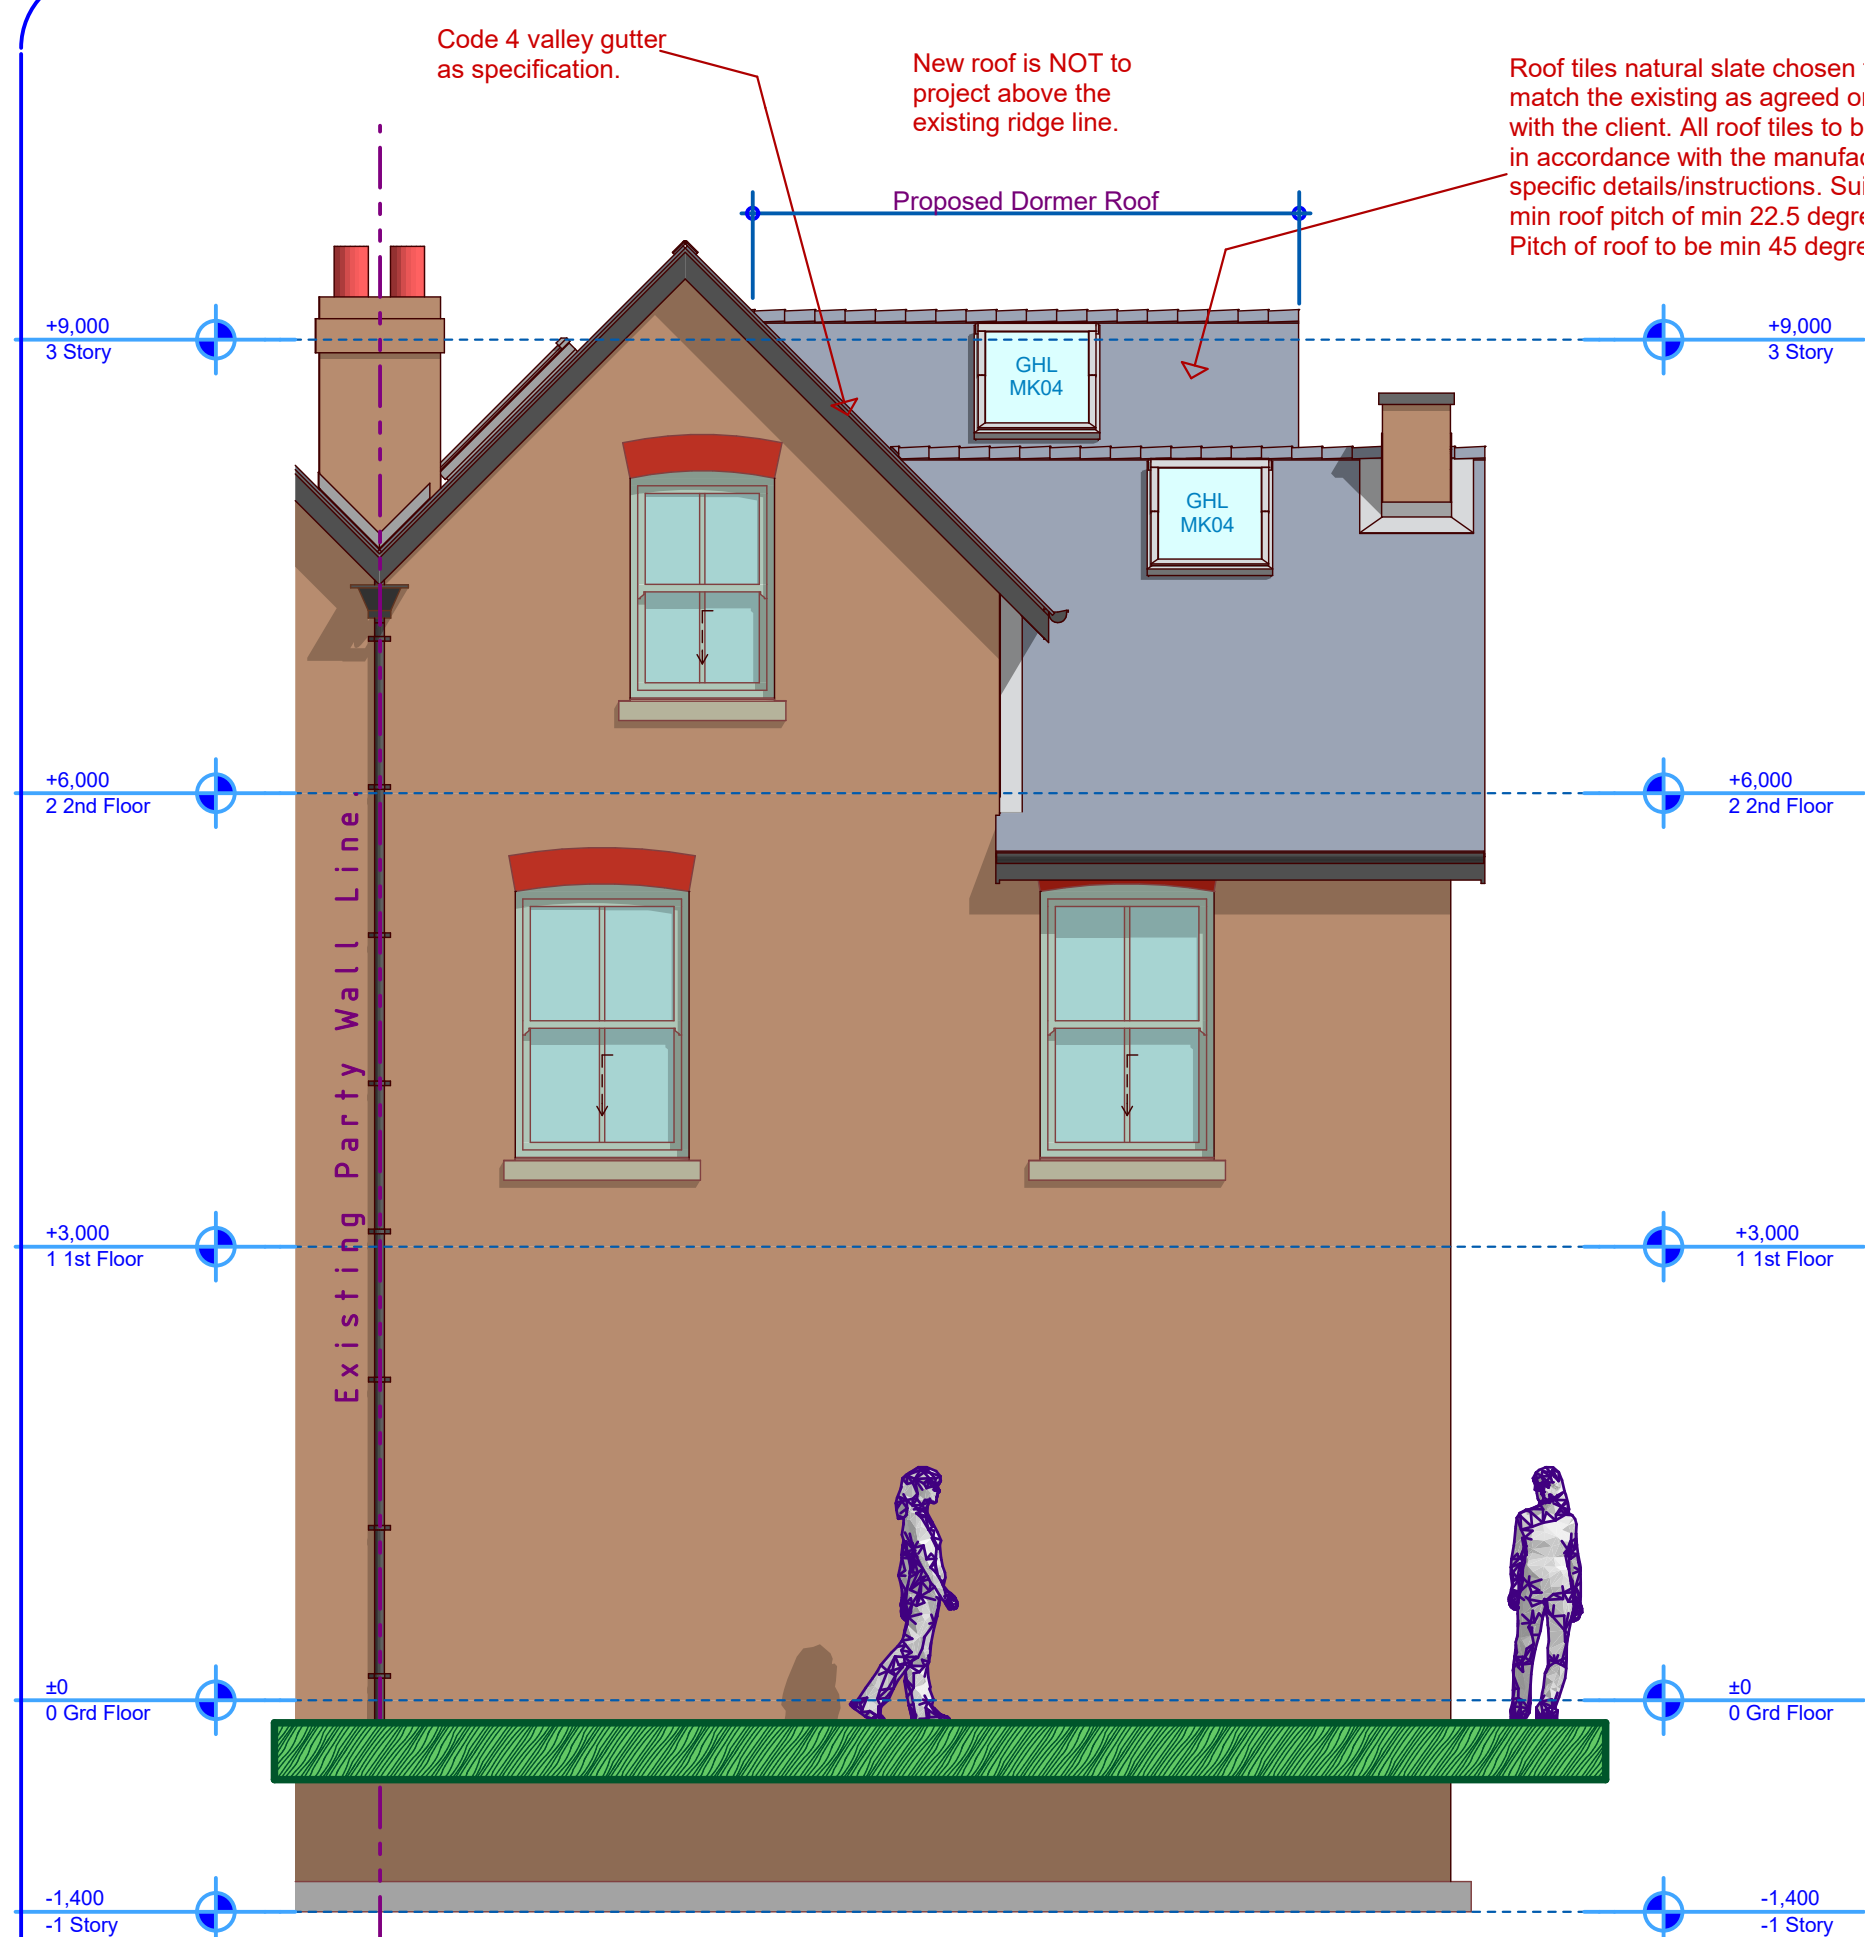

Proposed Rear Elevation


1:50



Proposed Side 3D View




Proposed Front 3D View

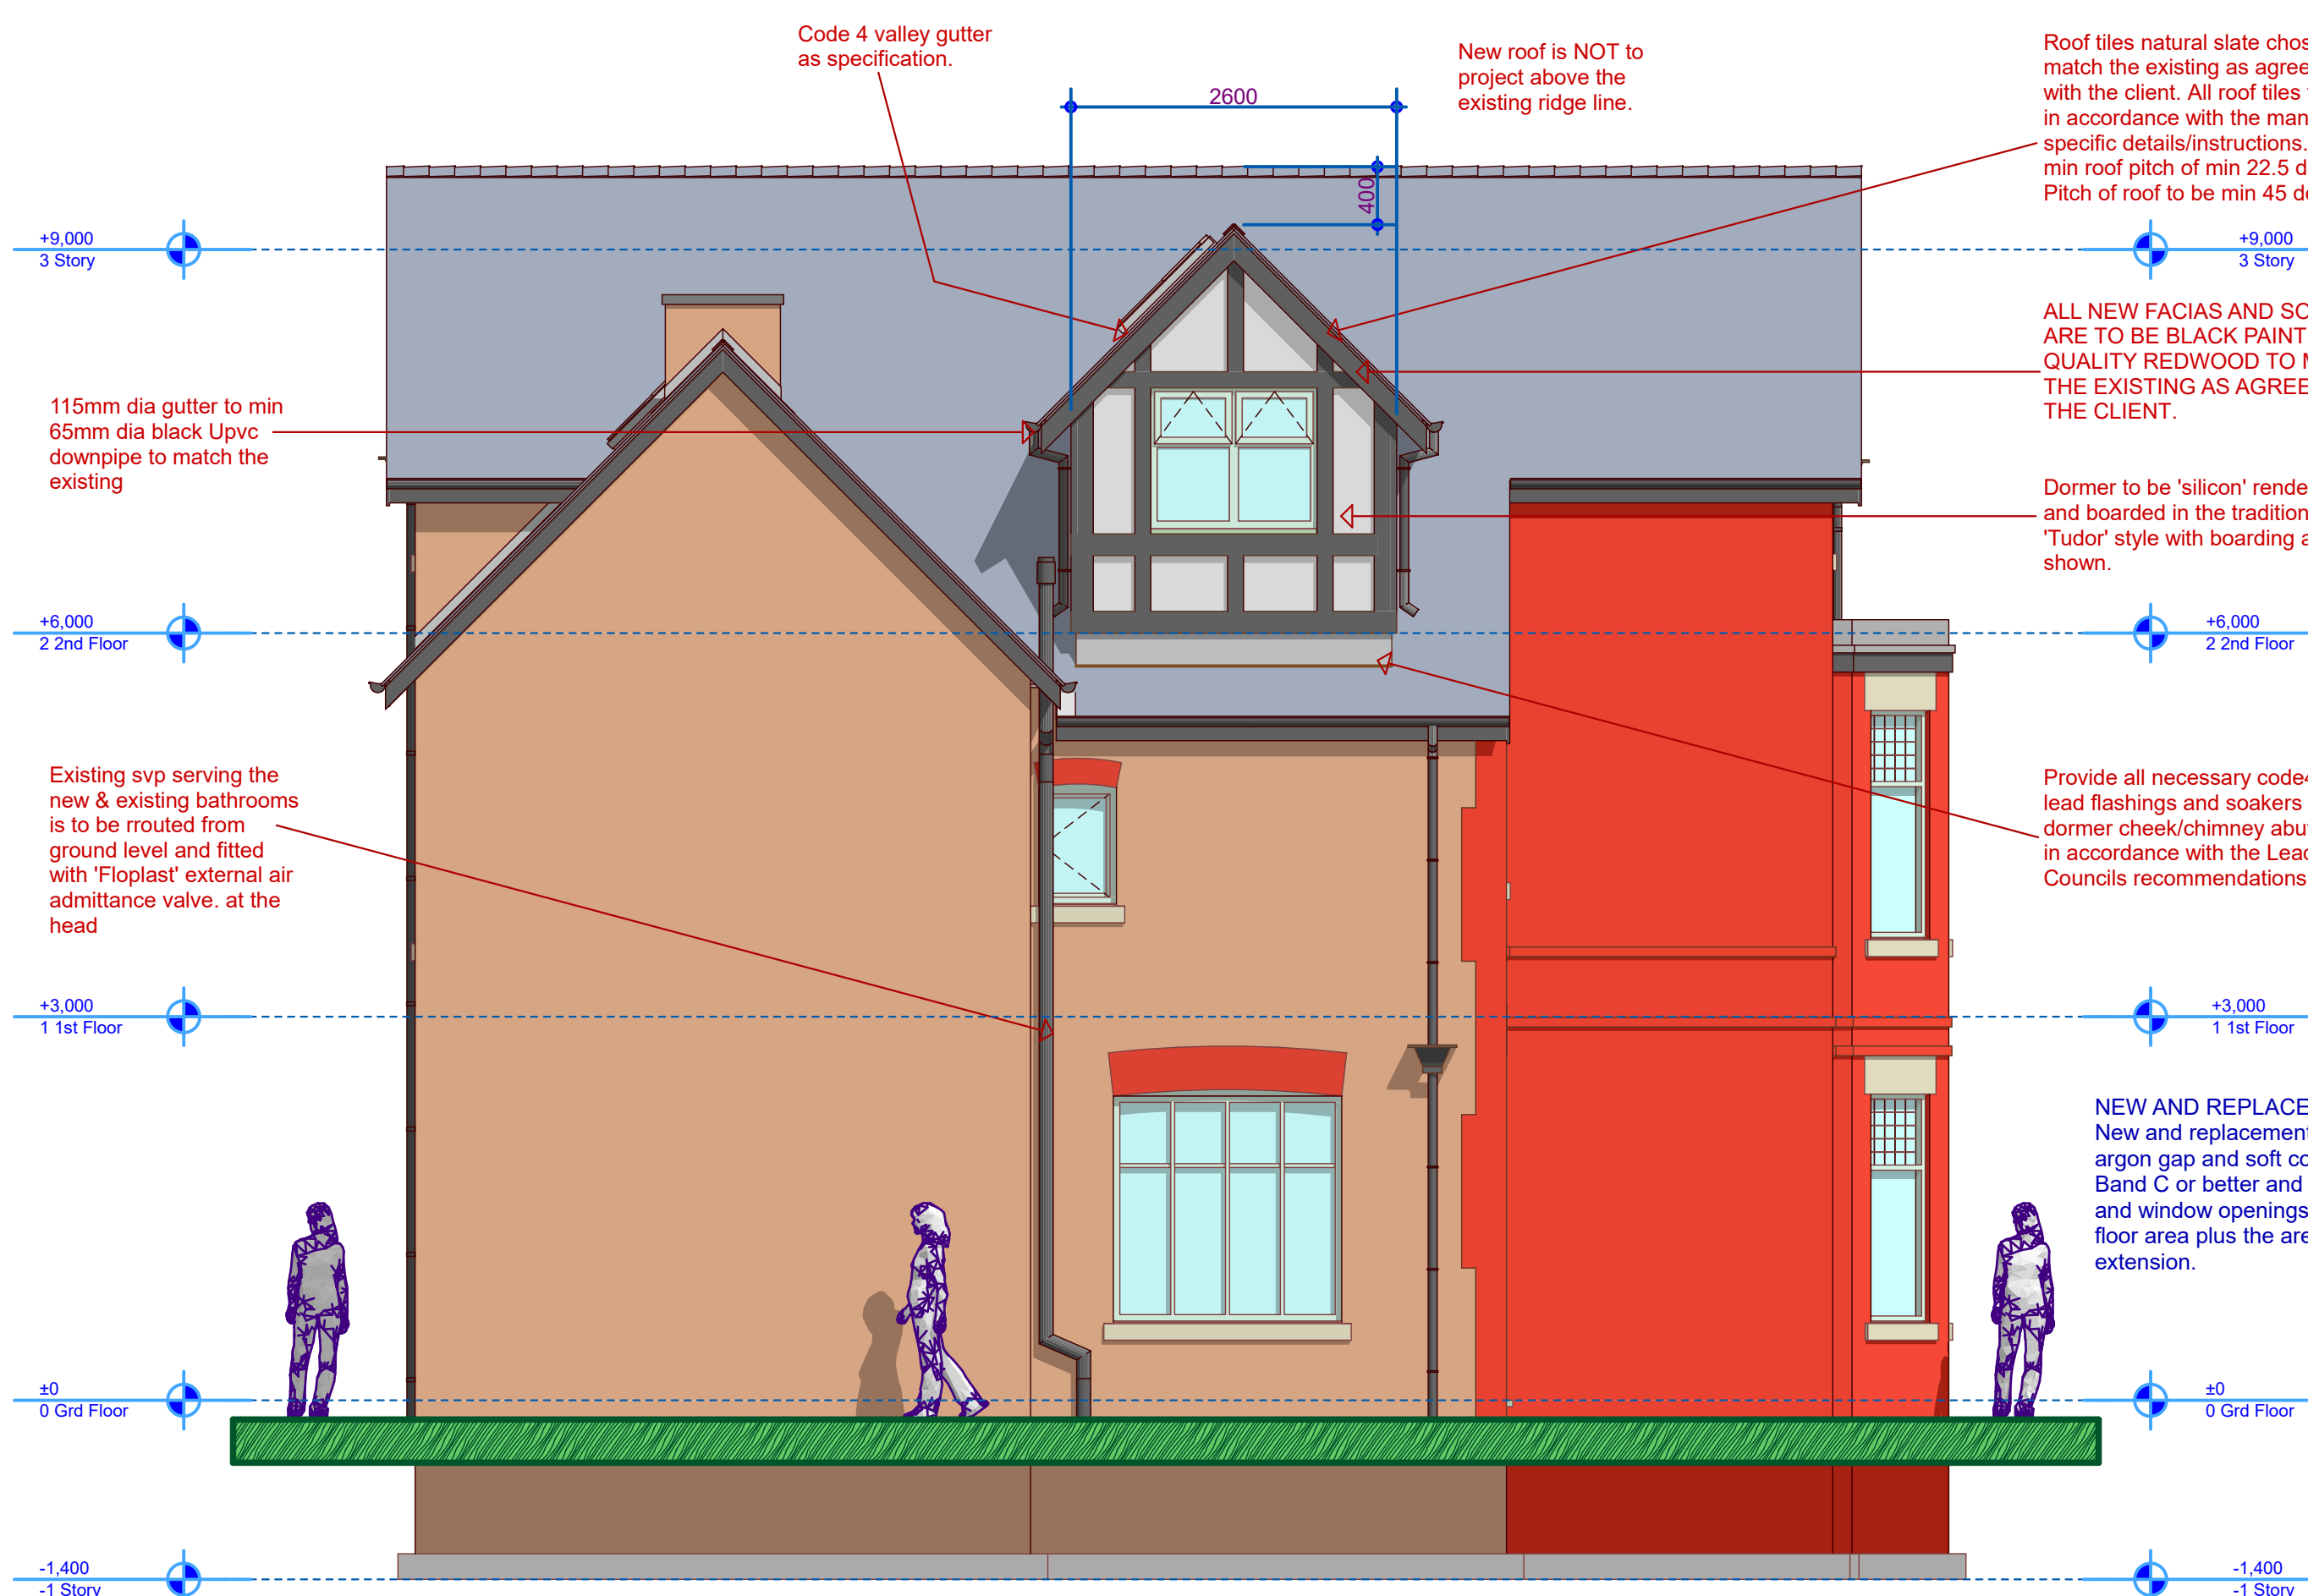

Proposed Side Elevation

1:50

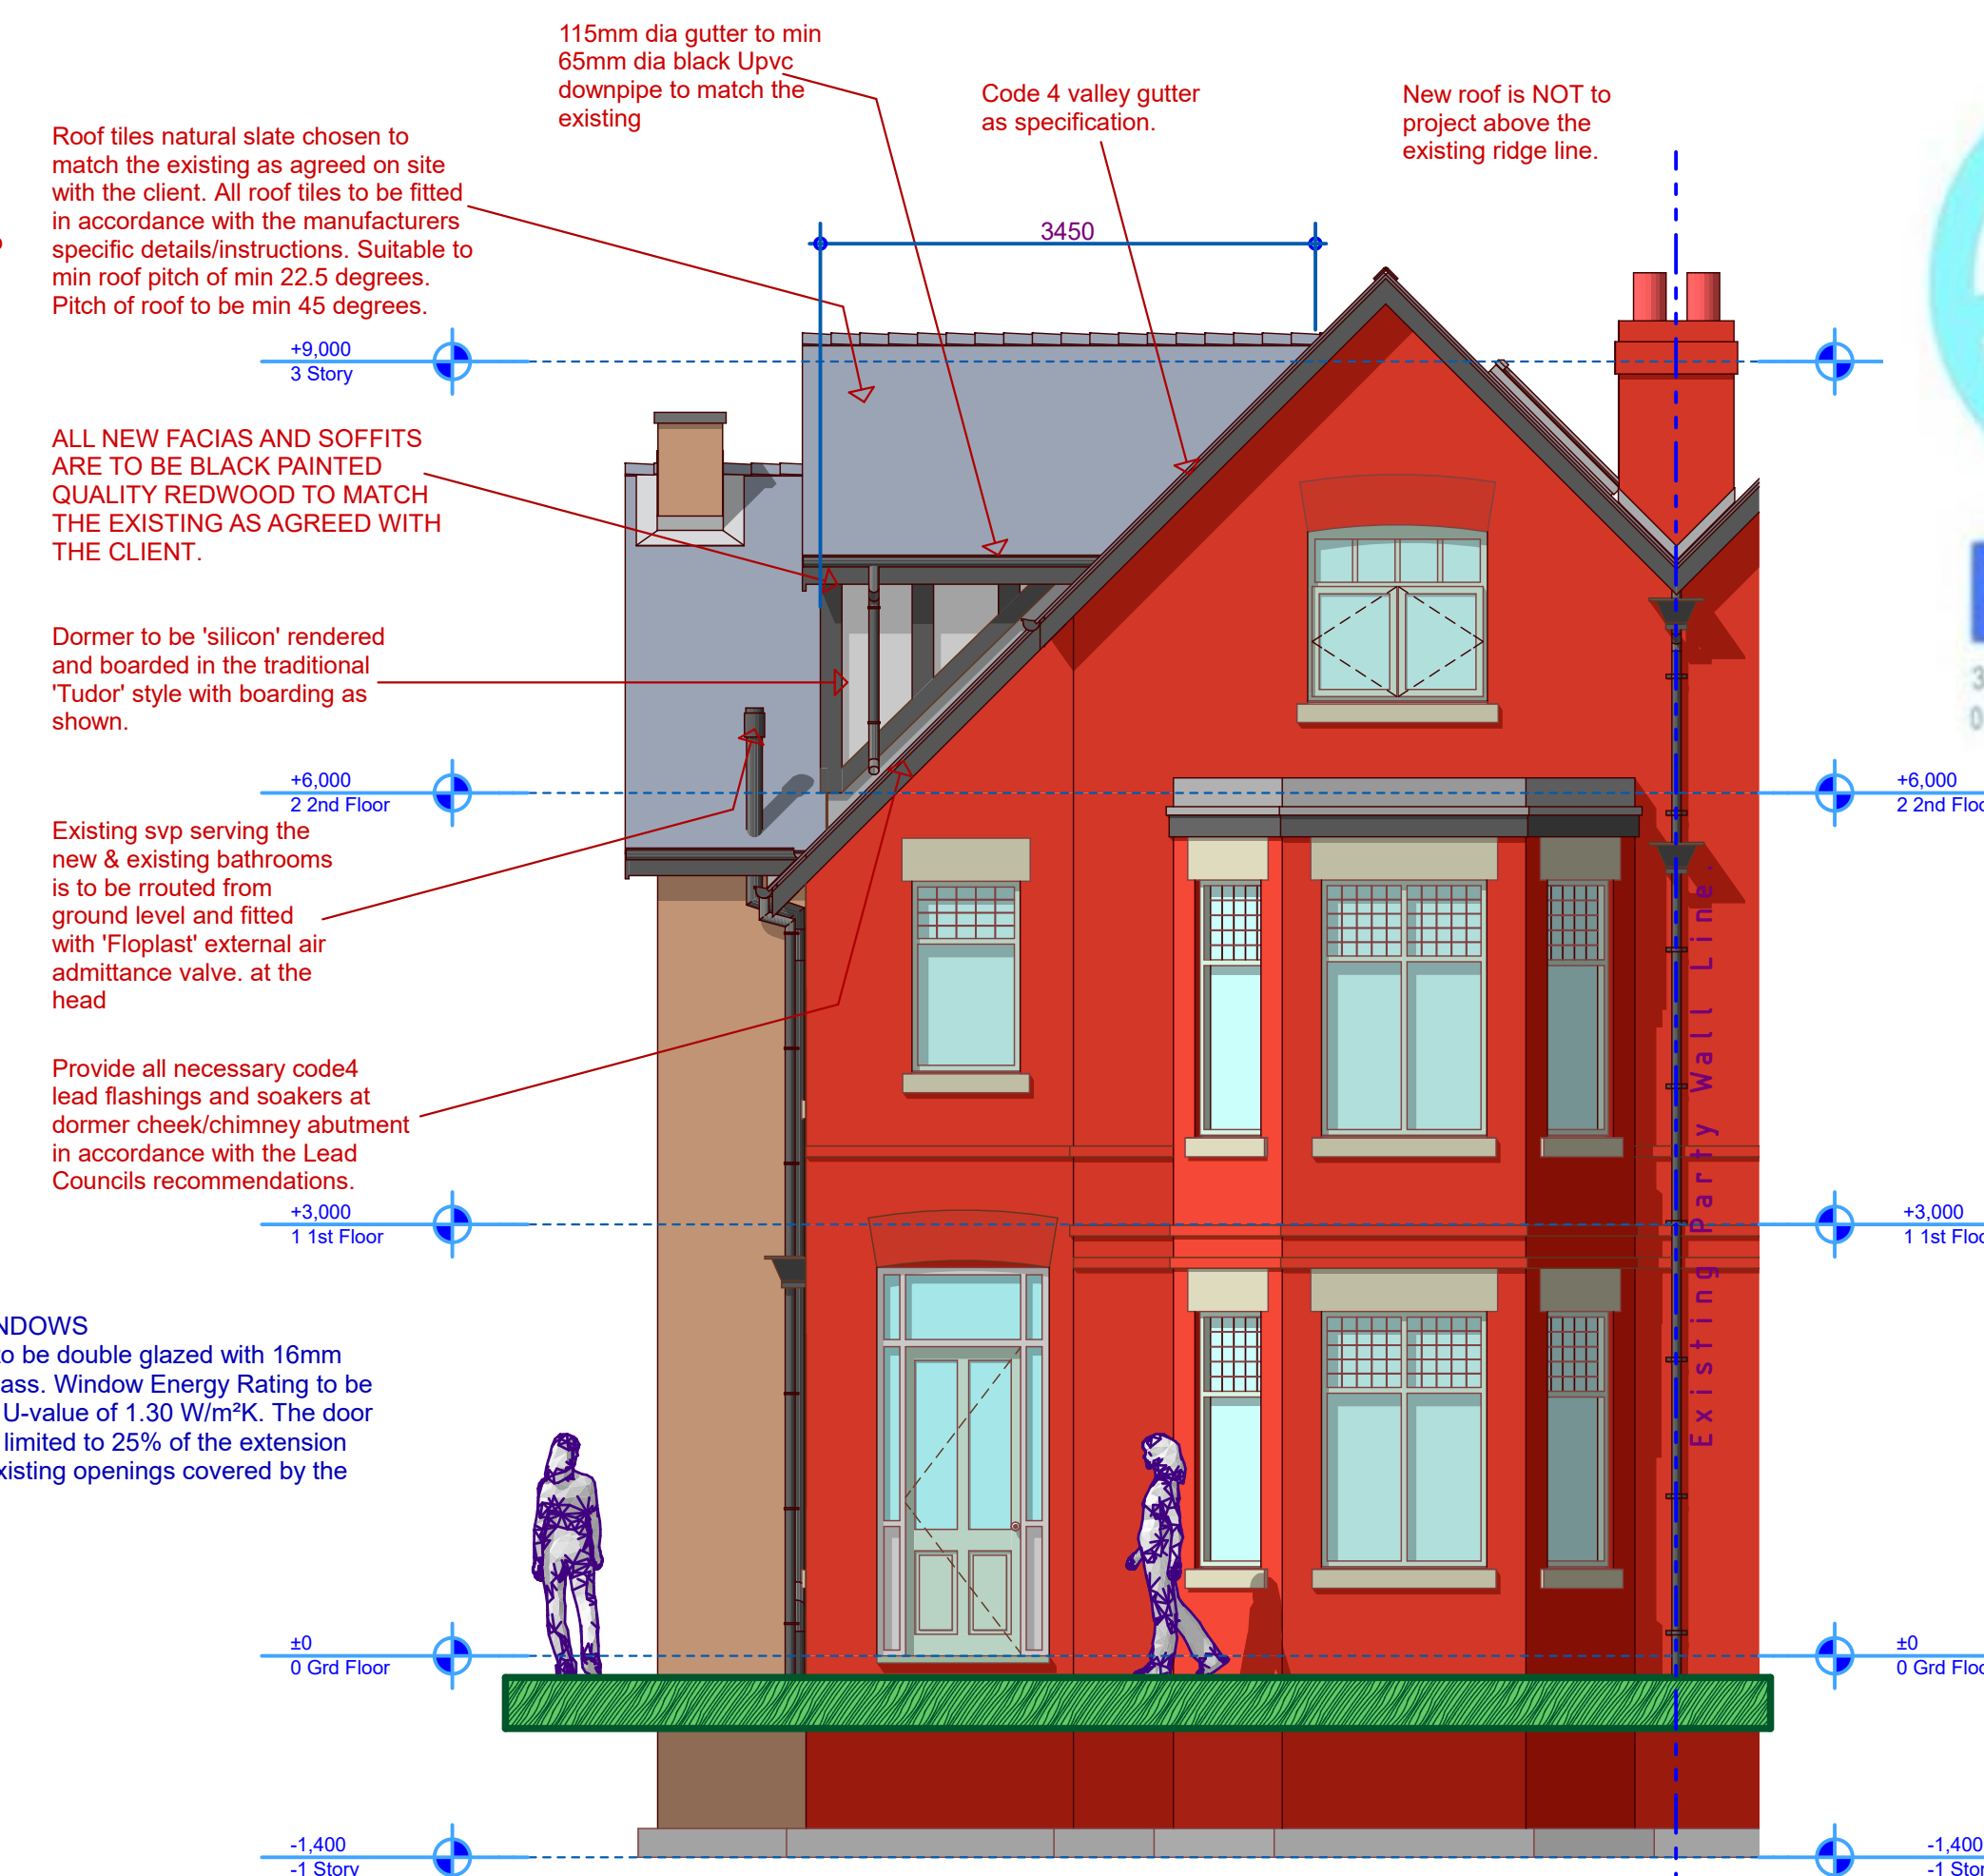

Proposed Front Elevation

1:50



BUILDING PRECAUTIONS:
The temporary support of the existing building whilst building work is under progress is to be carried out in a diligent, professional, careful and safe manner by the builder. It is the sole responsibility of the builder to ensure that the existing property is safely and securely supported at all times whilst building work is being undertaken and to obtain all professional advice/guidance as required to ensure this. The builder and owner are to employ a cdm specialist to oversee the health and safety requirements for the overall project if the building work is deemed to be 'NOTIFIABLE' under the CDM Regulations. The owner is to satisfy all party wall issues with the neighbor/s prior to allowing the builder to commence any work on site.

CLIENT : GREGG NORRIS
12 SEFTON AVE, CHORLTON
MANCHESTER, M21 8UU.
TEL : 07813 167 318
THE CONSTRUCTION OF A
PITCHED ROOFED DORMER
AT THE SIDE OF THE
EXISTING DWELLING
HOUSE + ALTERATIONS.
HEIGHT TO BE KEPT BELOW
THE EXISTING RIDGELINE.