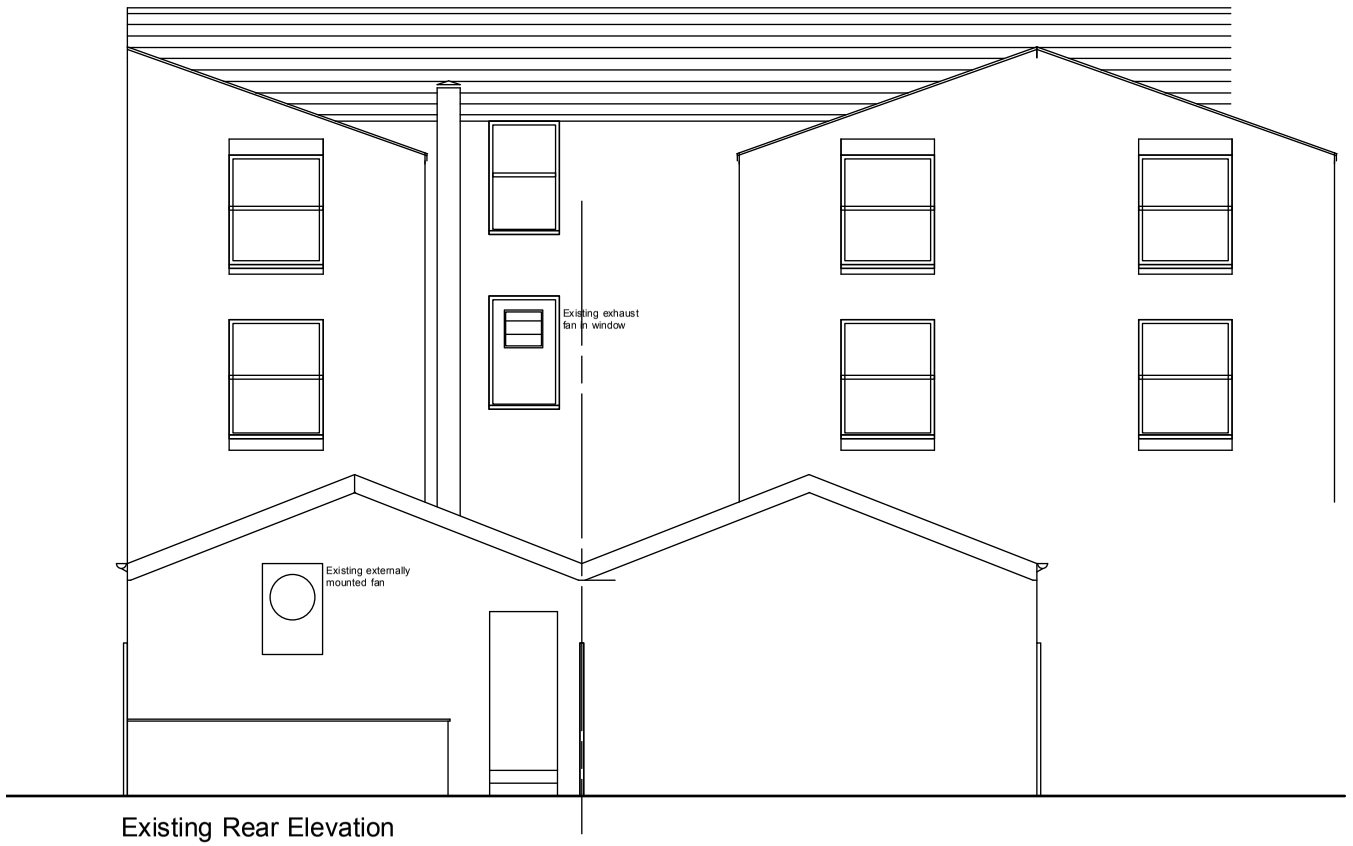

Existing Rear Elevation

SITE LOCATION PLAN 1:1250

North

Revisions

rev	description	Date	By
A	Existing external fans added	18.05.20	SPL

Date: FEB 2020

Drawing No: 20106/E/02-A

Scale: 1:100

Project: Yara Chorlton Manchester

Drawing: Existing Rear Elevation

leighton architects
21 chandos Road
Manchester M21 0ss
Tel/ 07747111159
www.leightonarchitects.com